




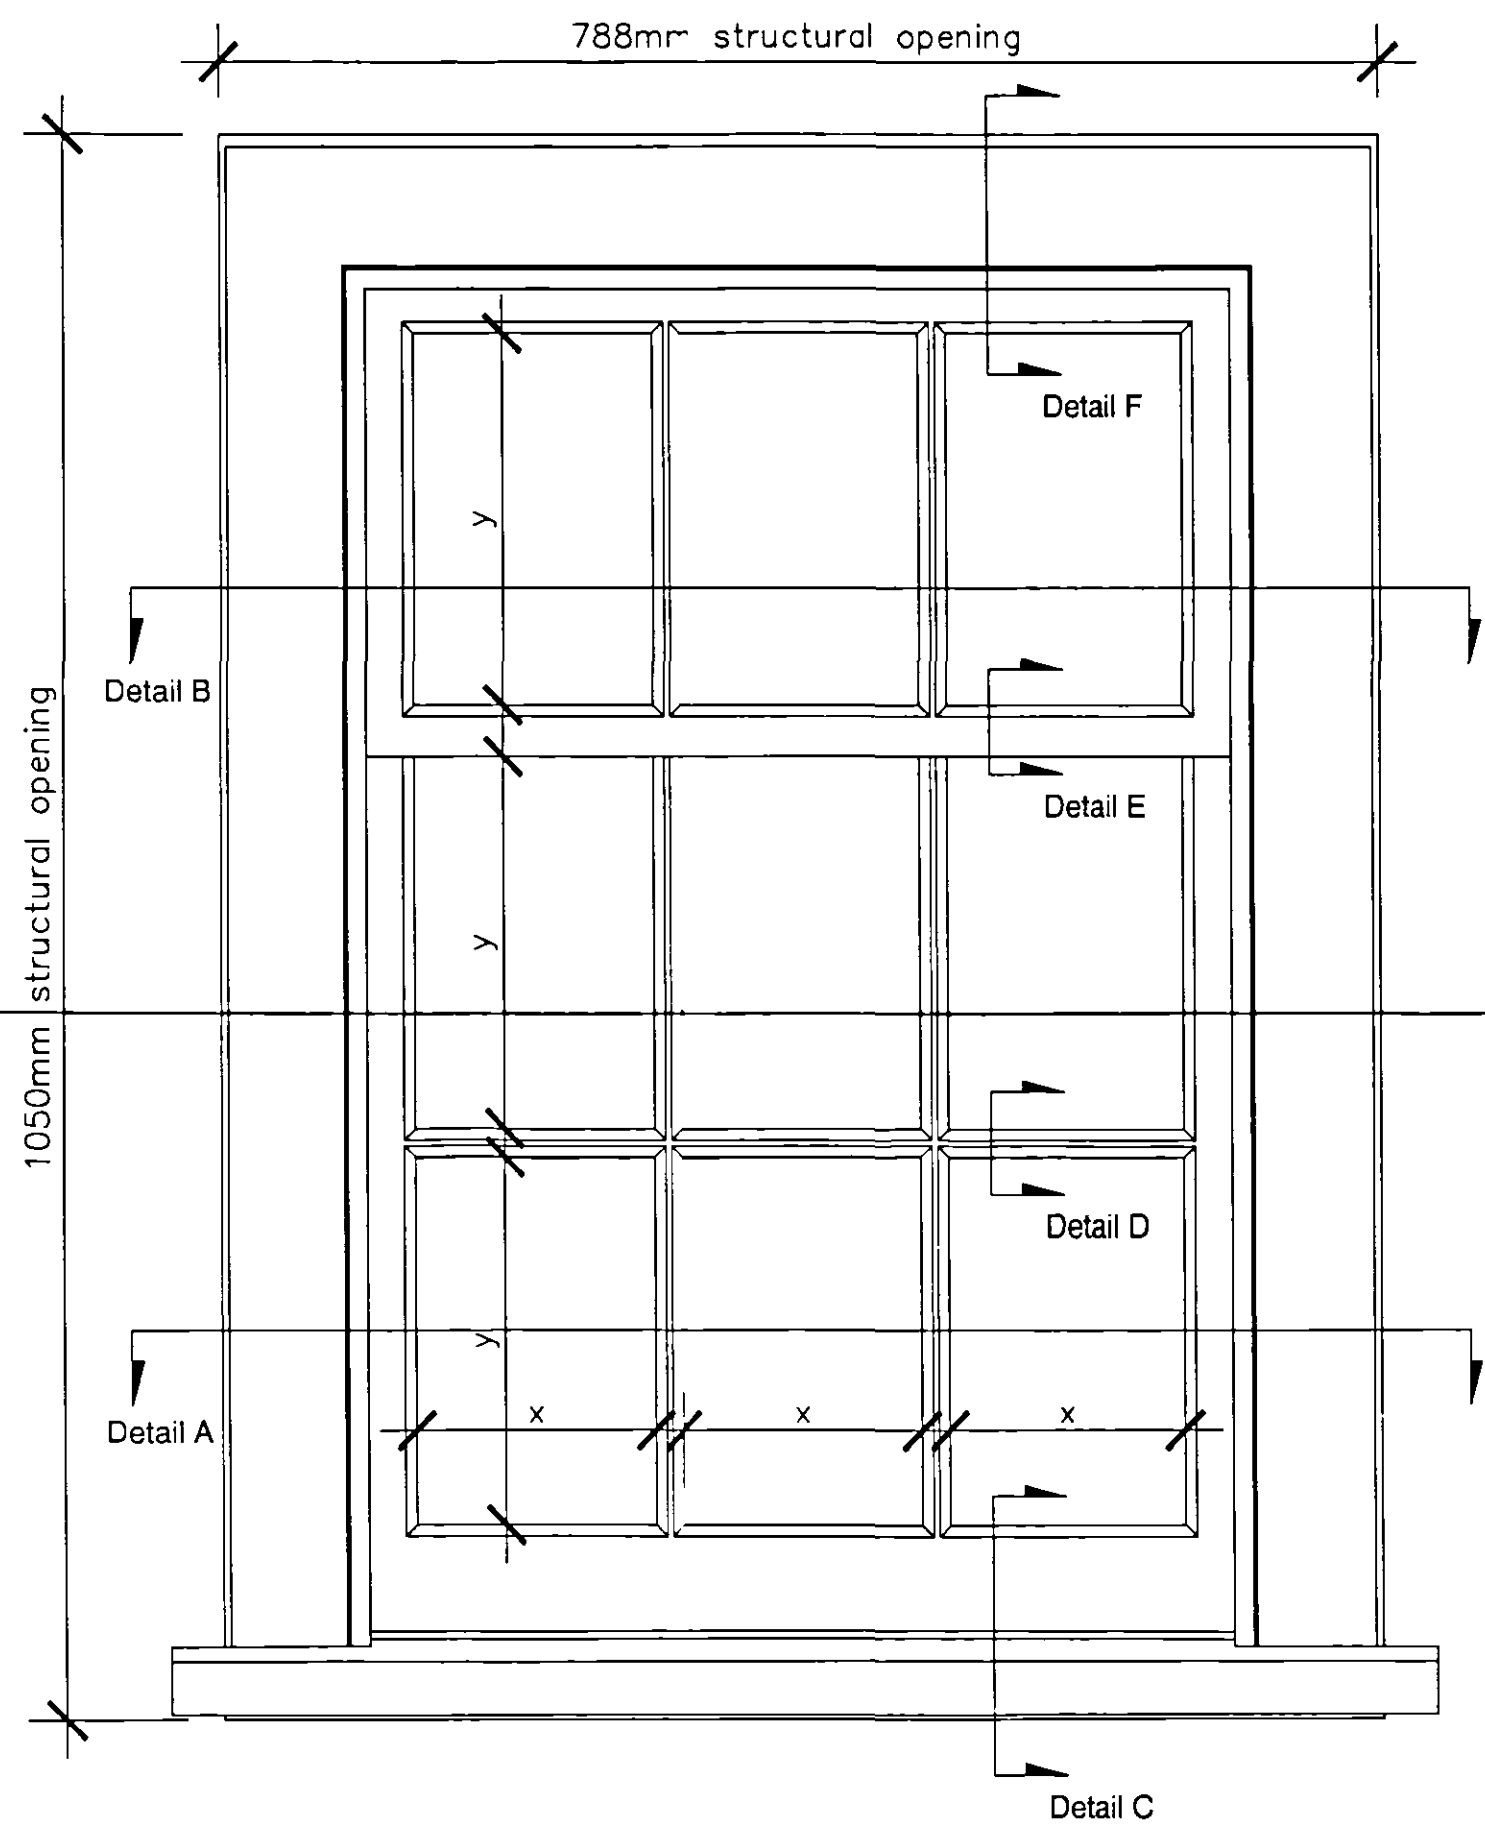


Typical Window Elevation
WG1, WG2,
WF2, WF4, WF5 & WF6.
Scale 1:5

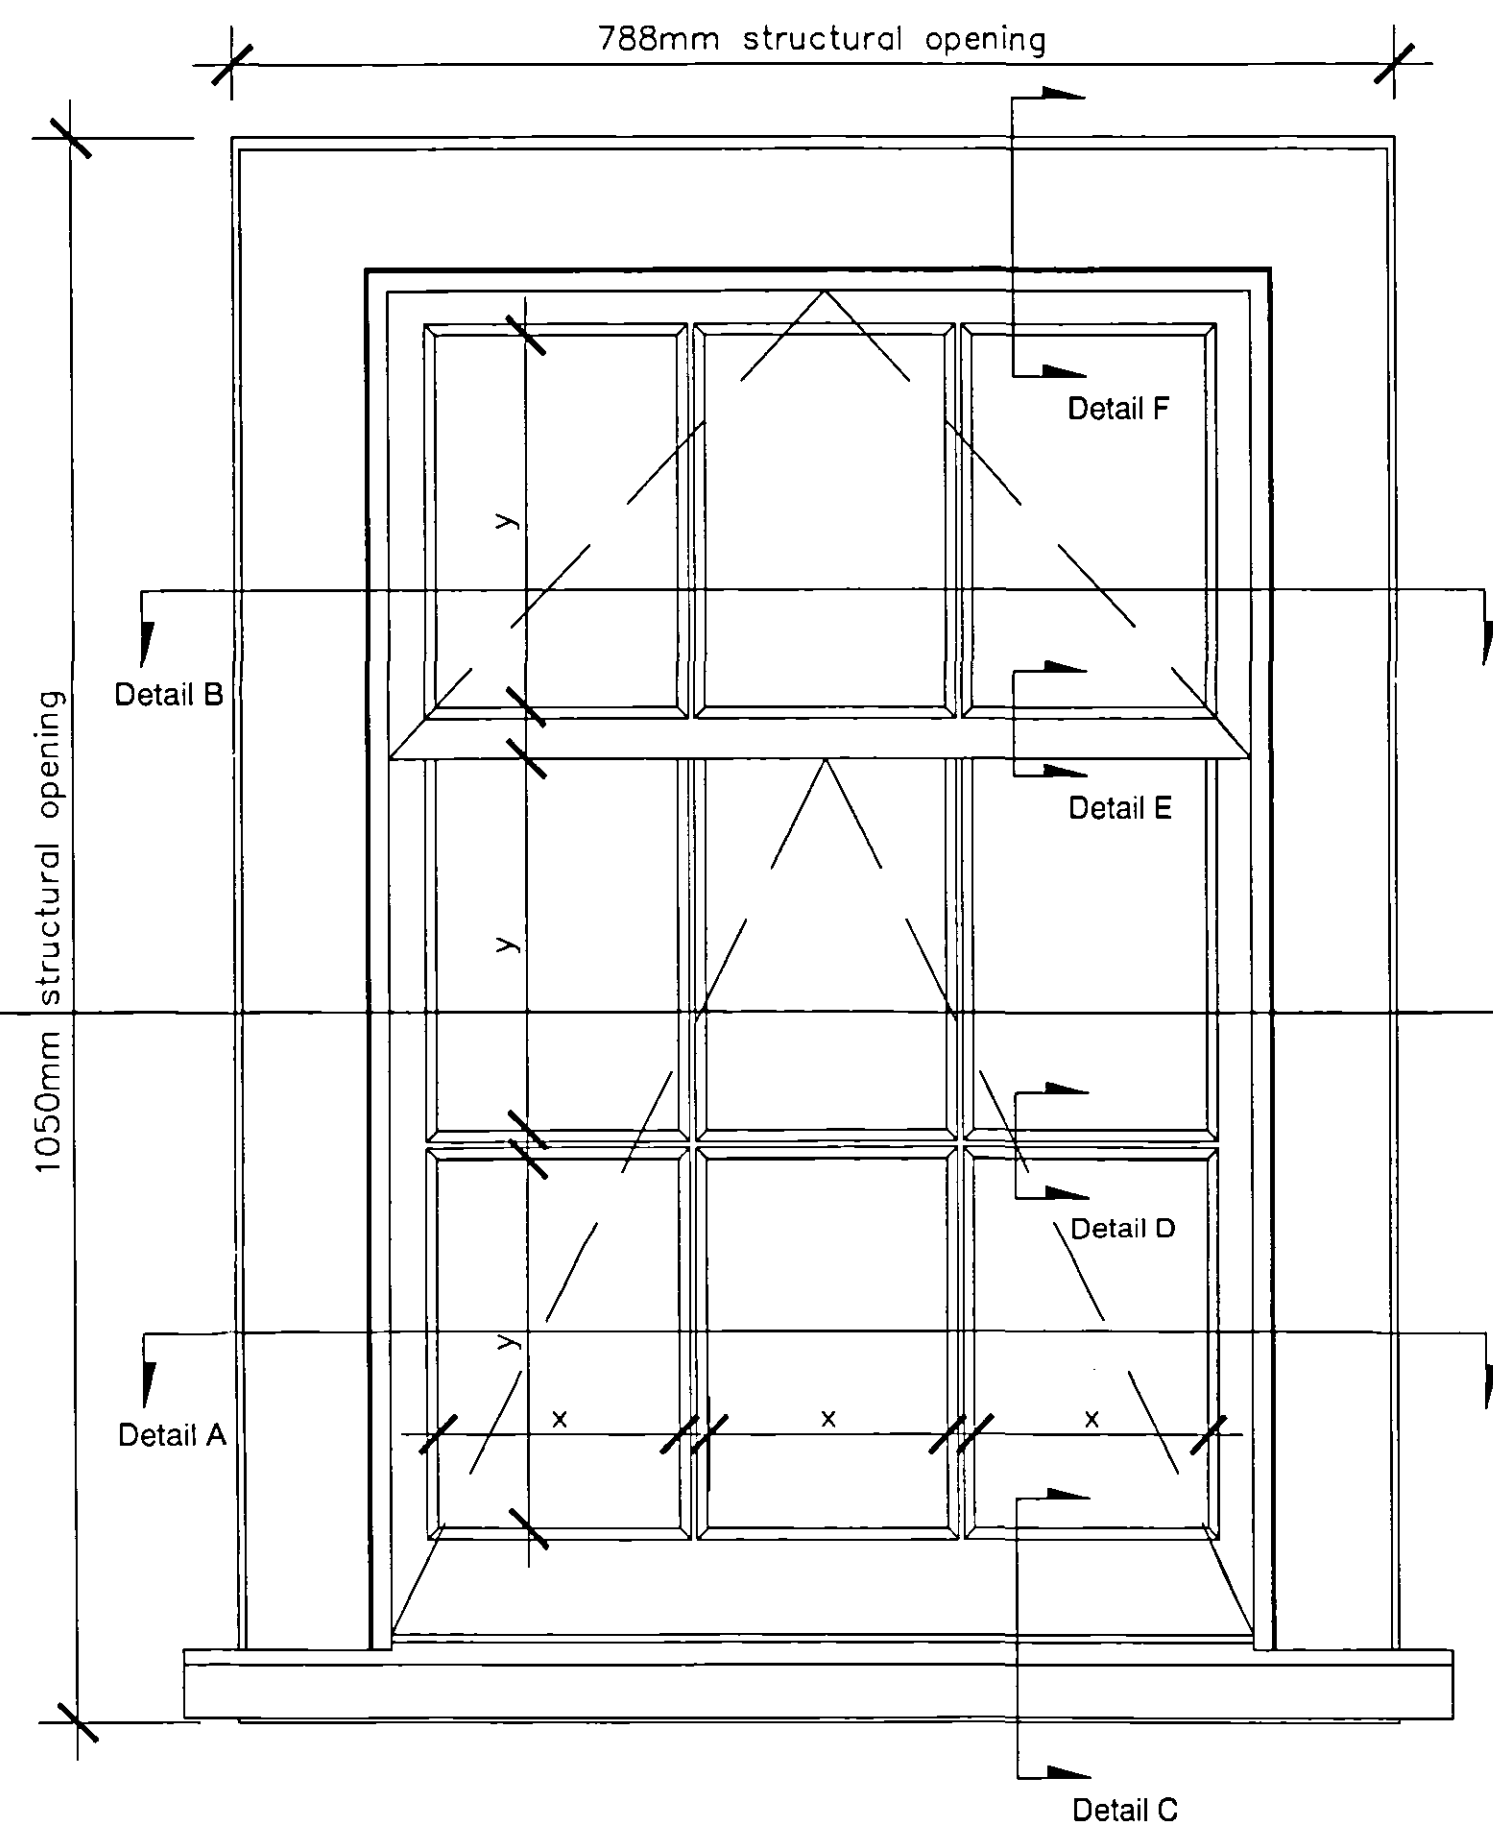


Typical Window Elevation
WF1 & WF3 (Fire Escape Windows).
Scale 1:5

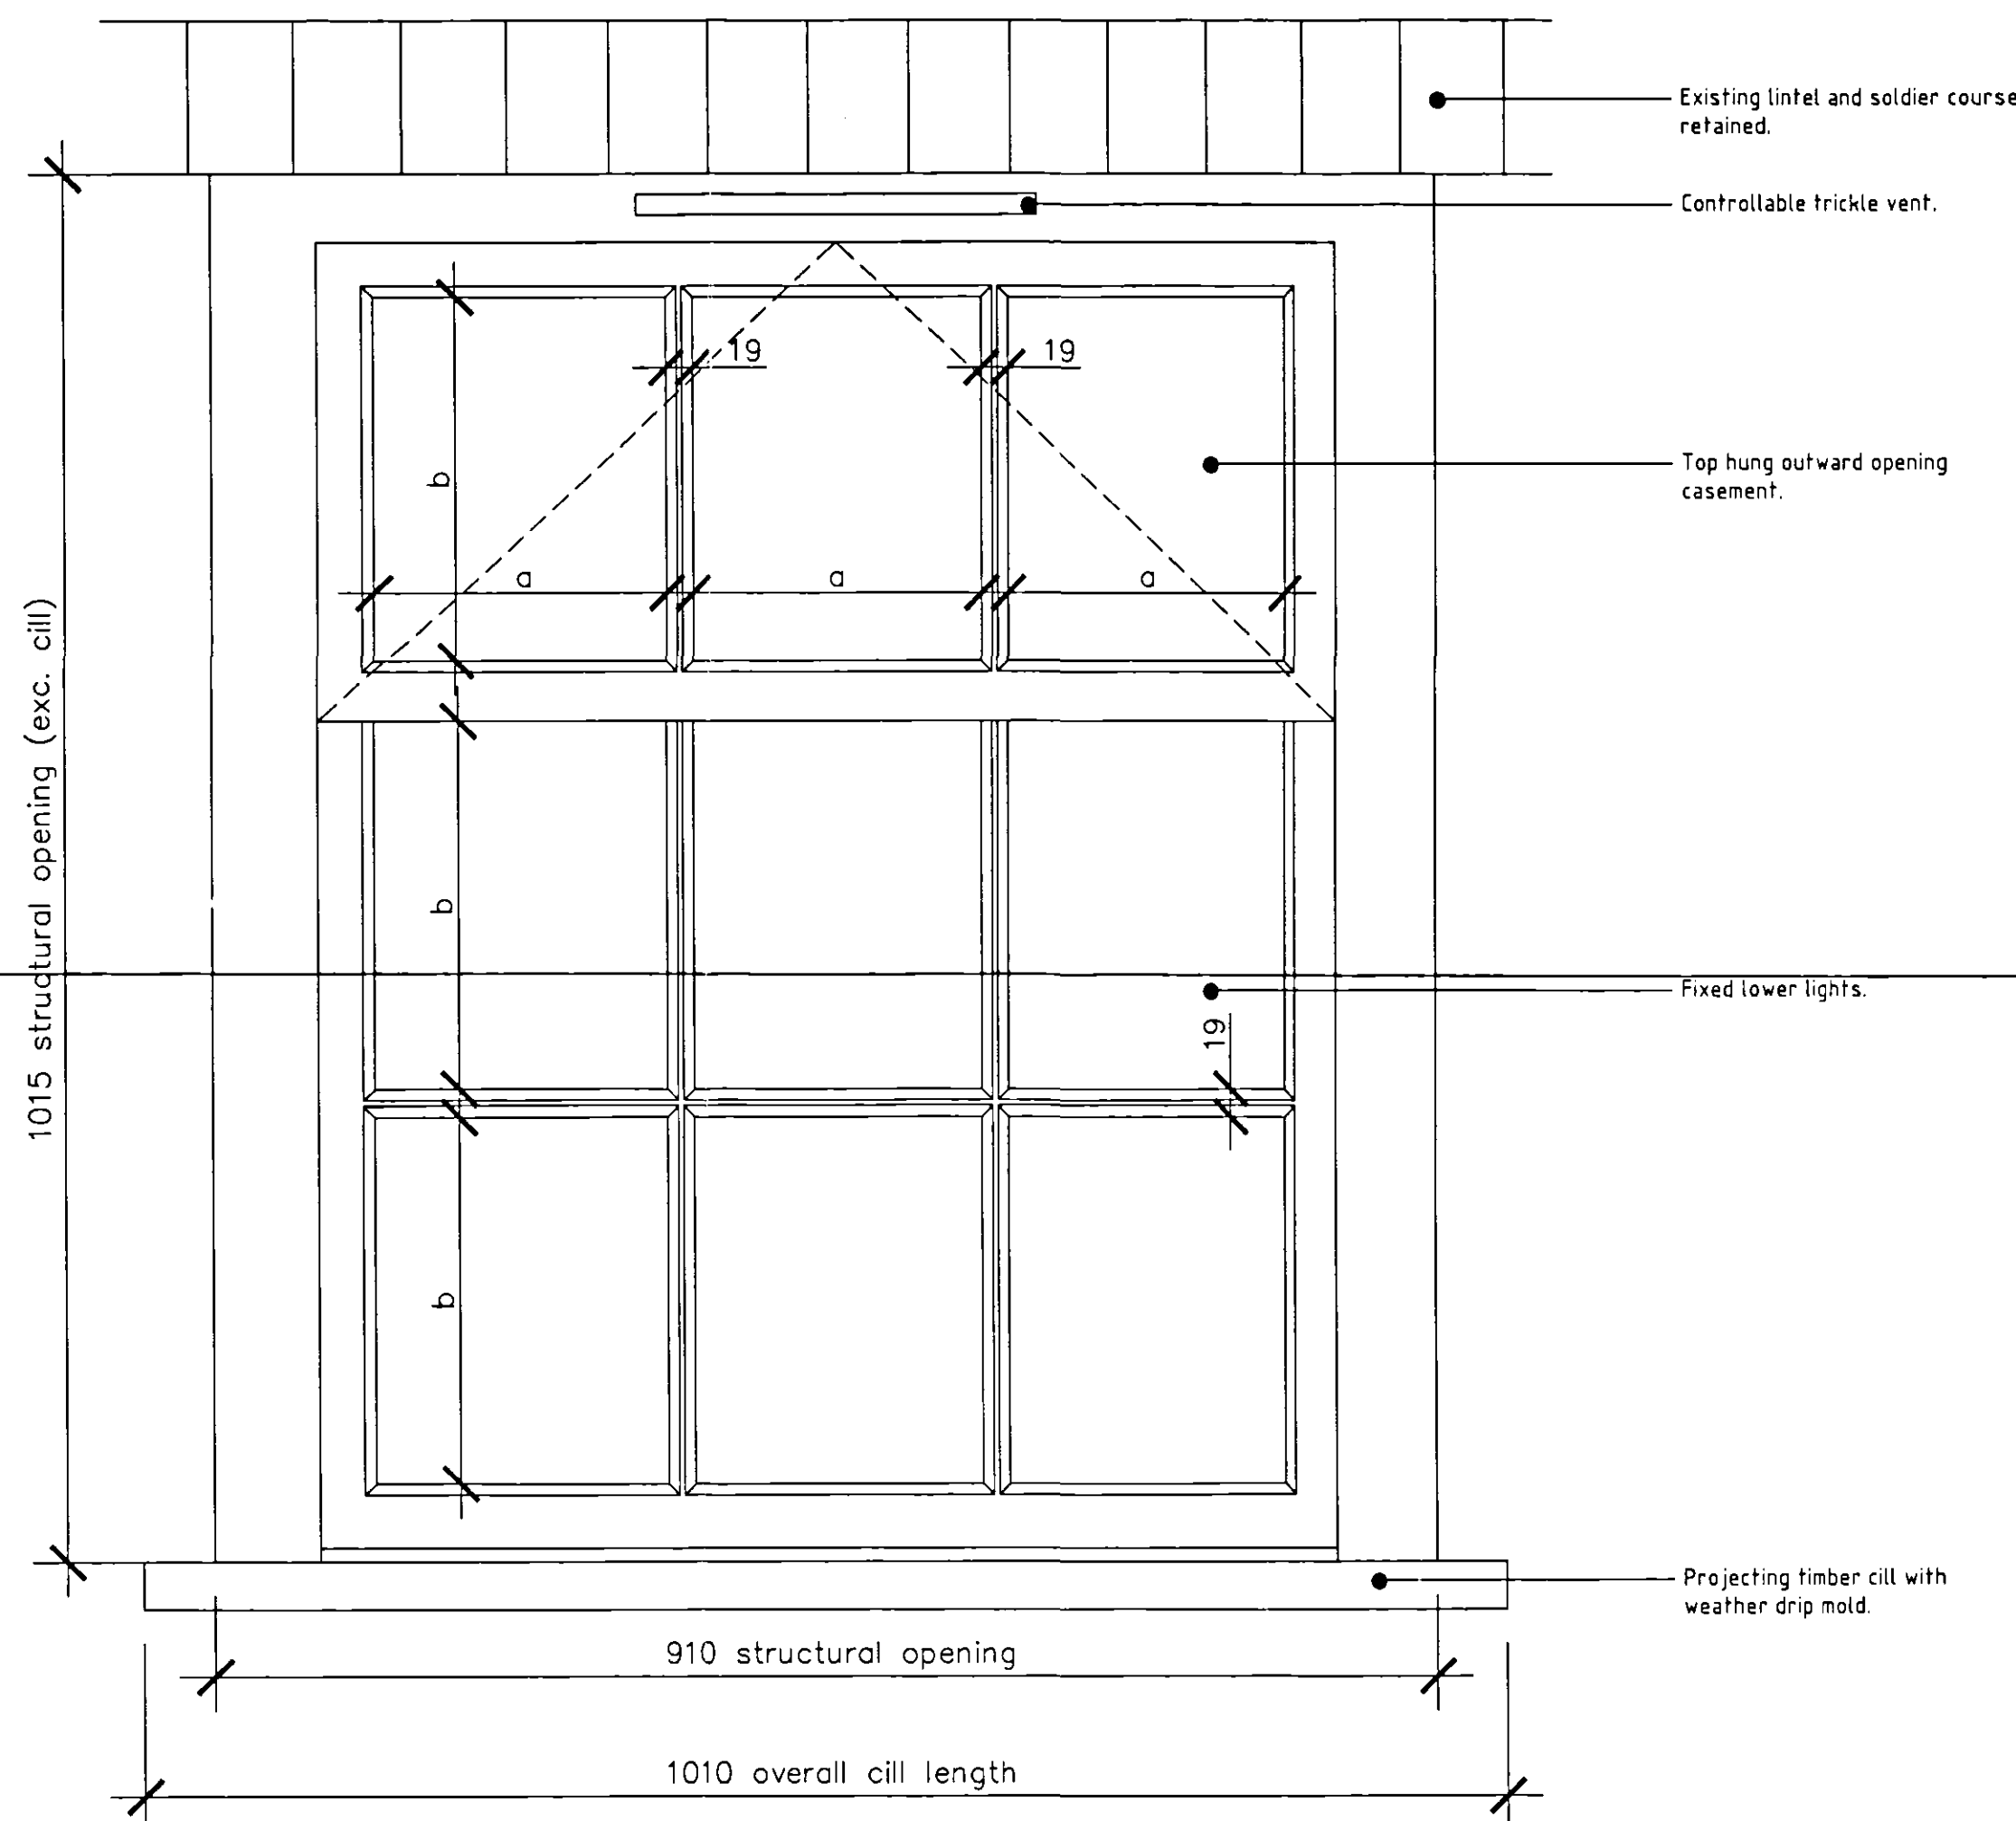


Window Details WG7 (existing utility)
Scale 1:5

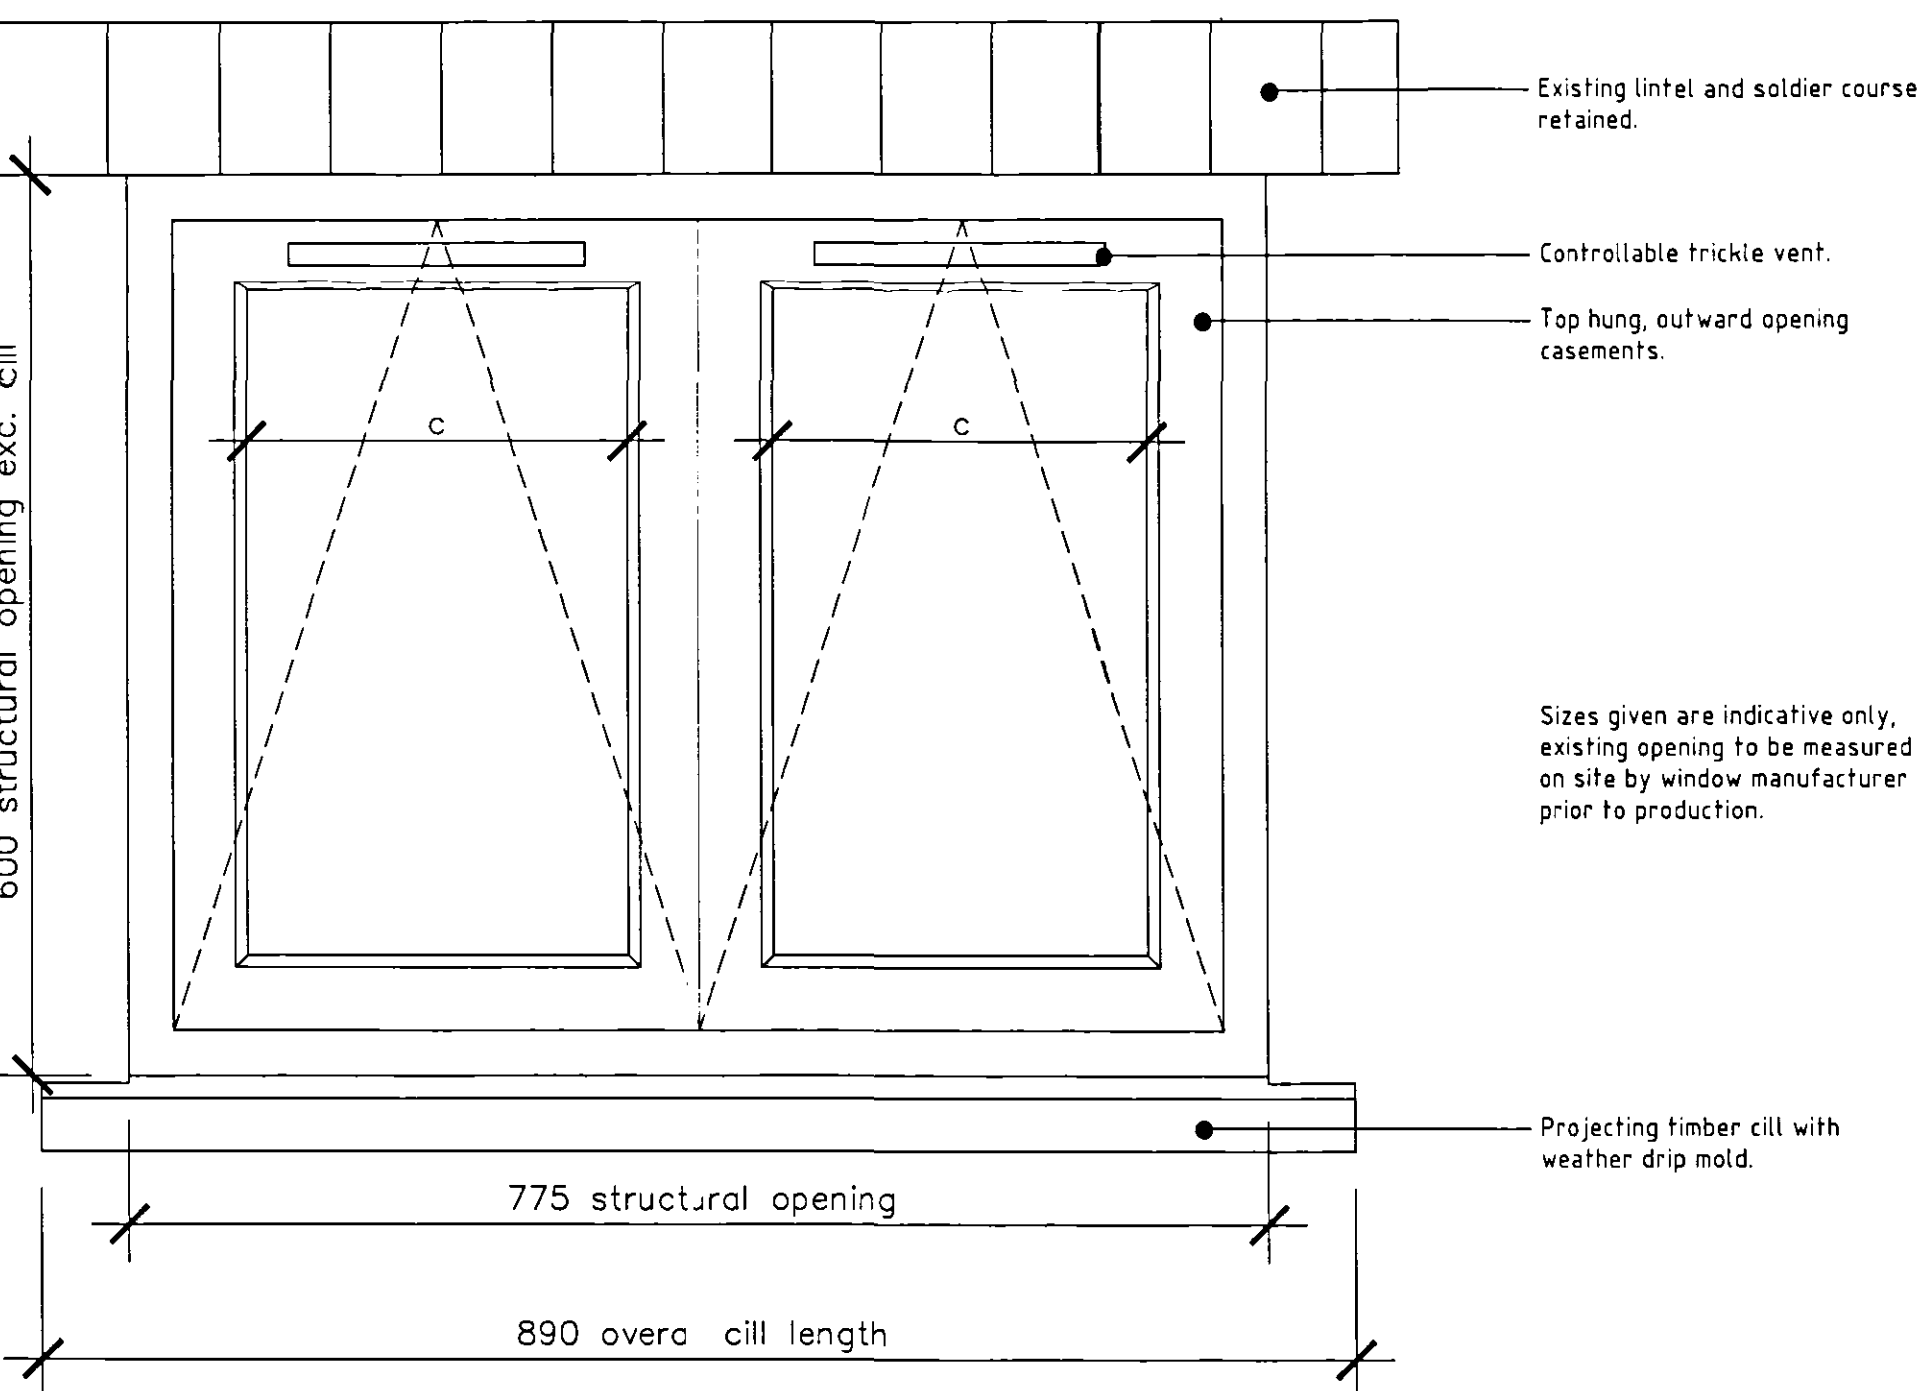


Window Details WG8 (existing pantry)
Scale 1:5

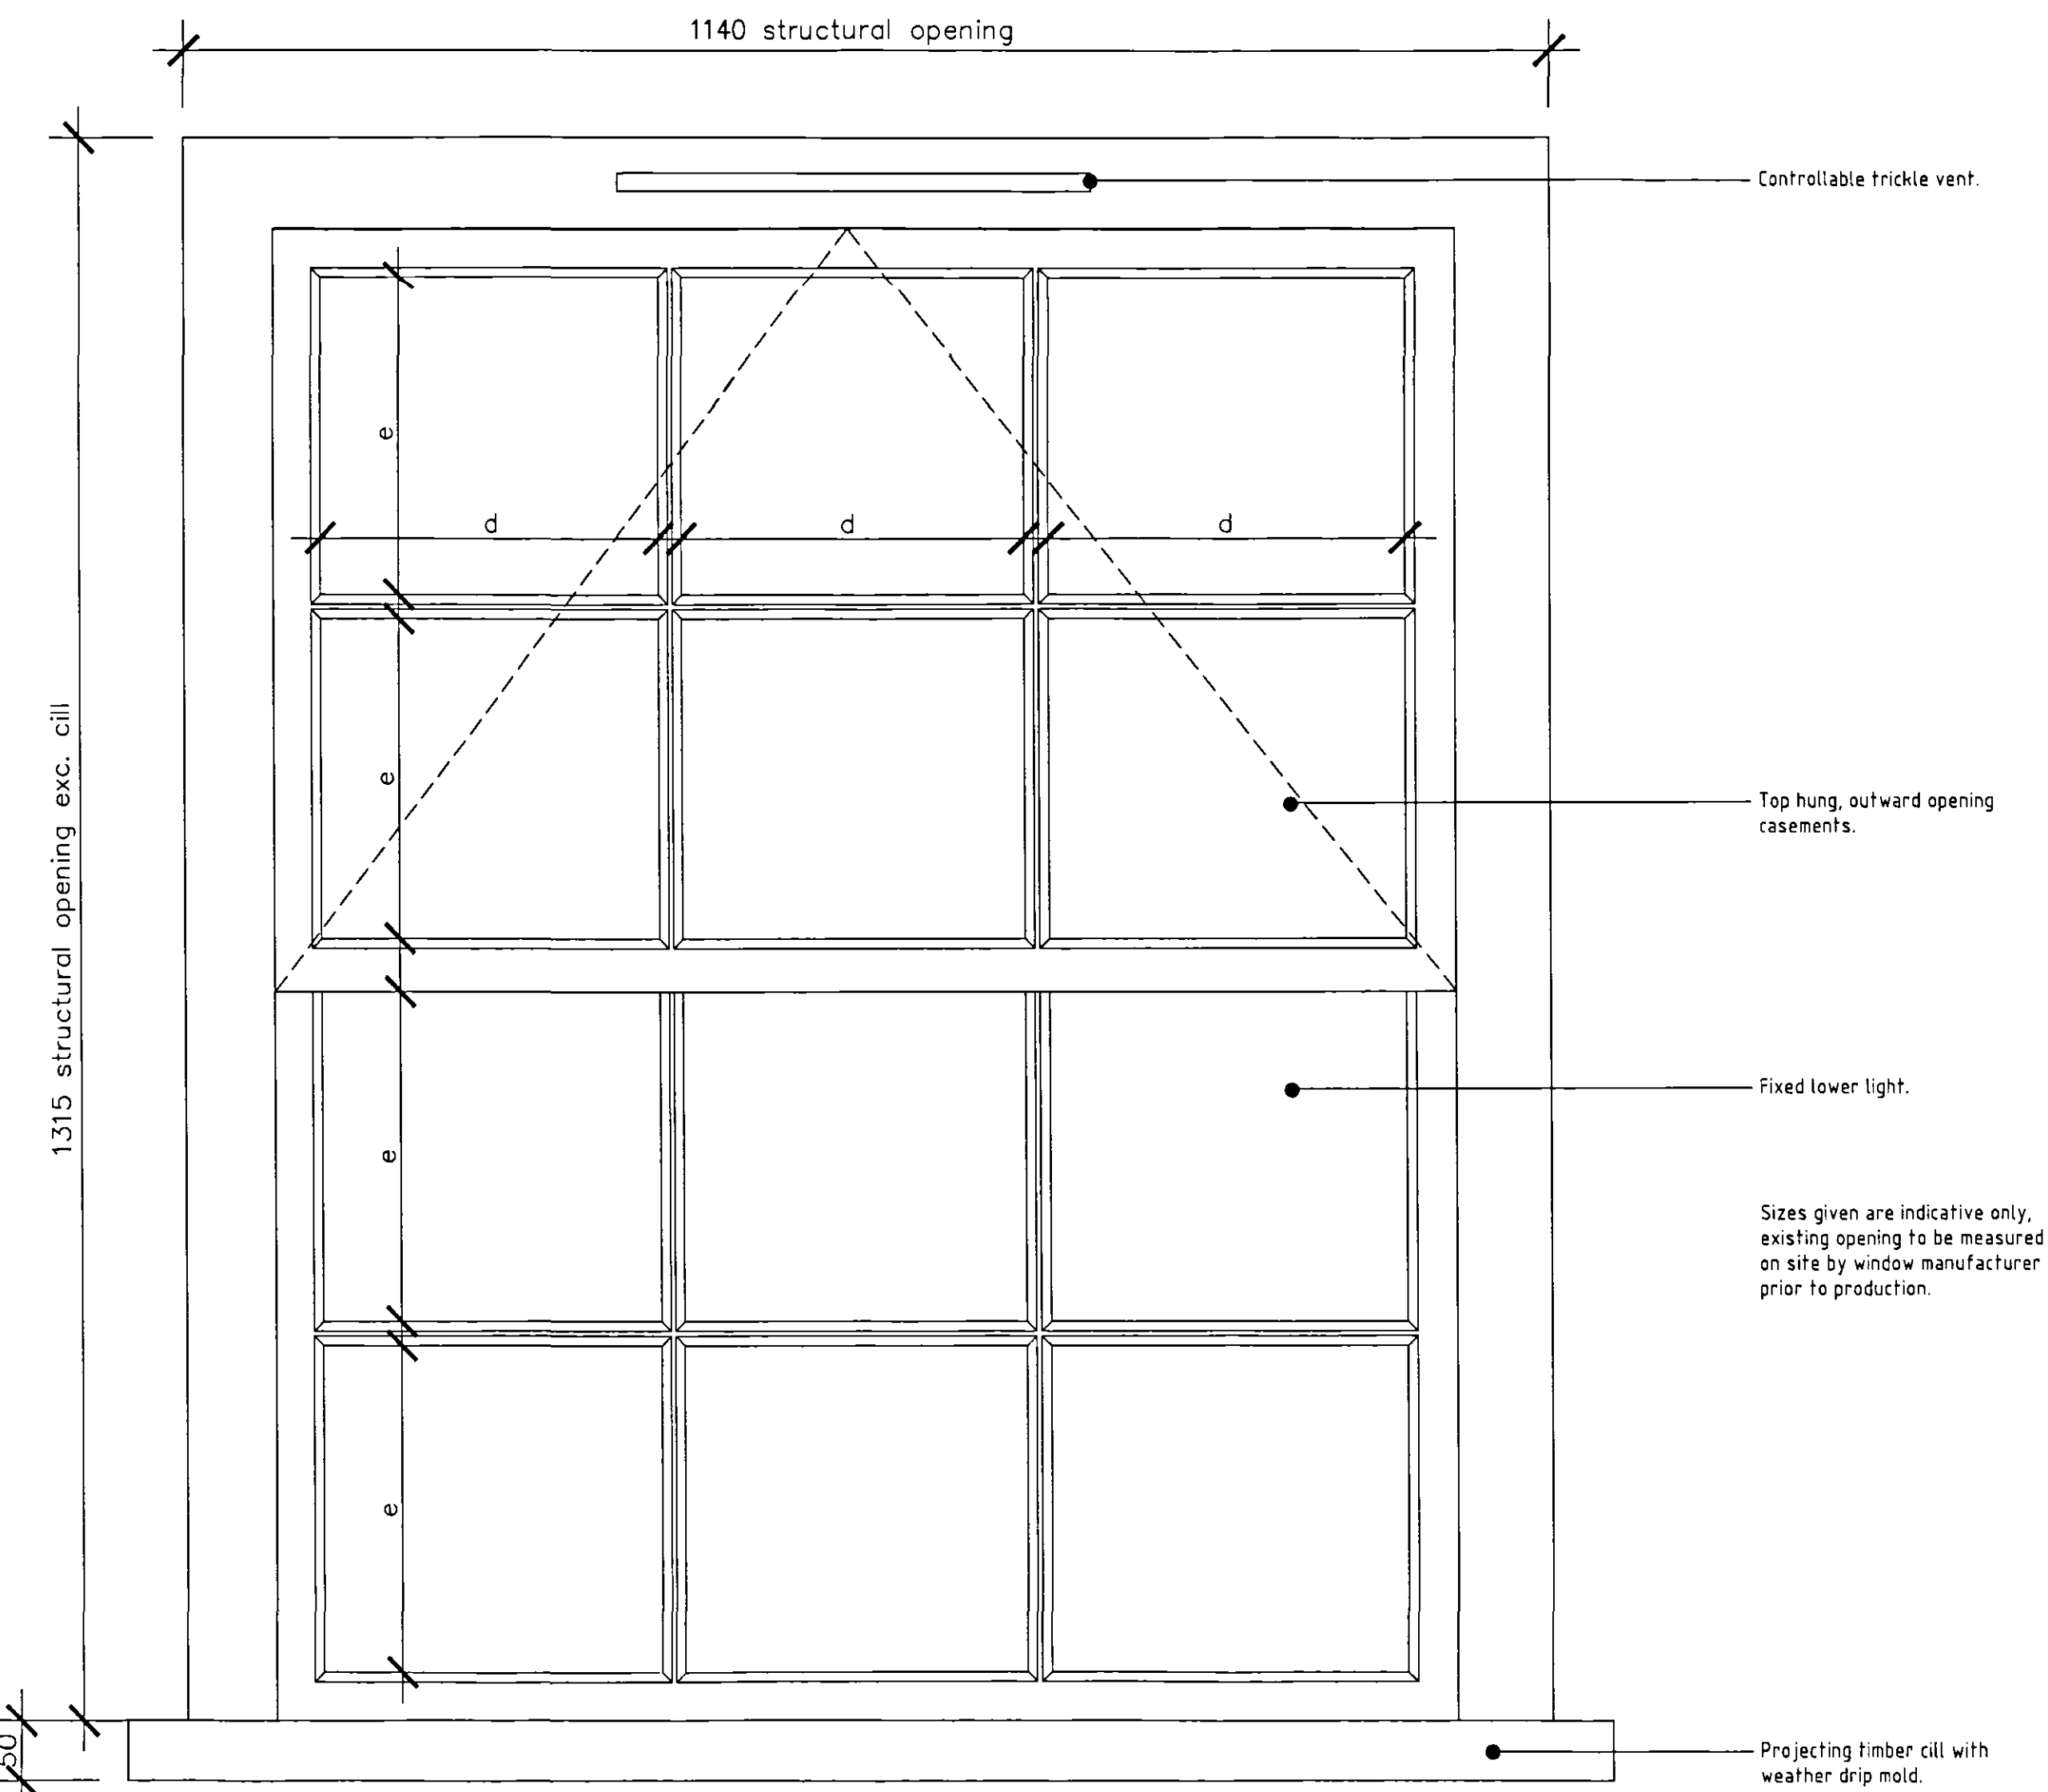


Window Details WF7 (existing bathroom)
Scale 1:5

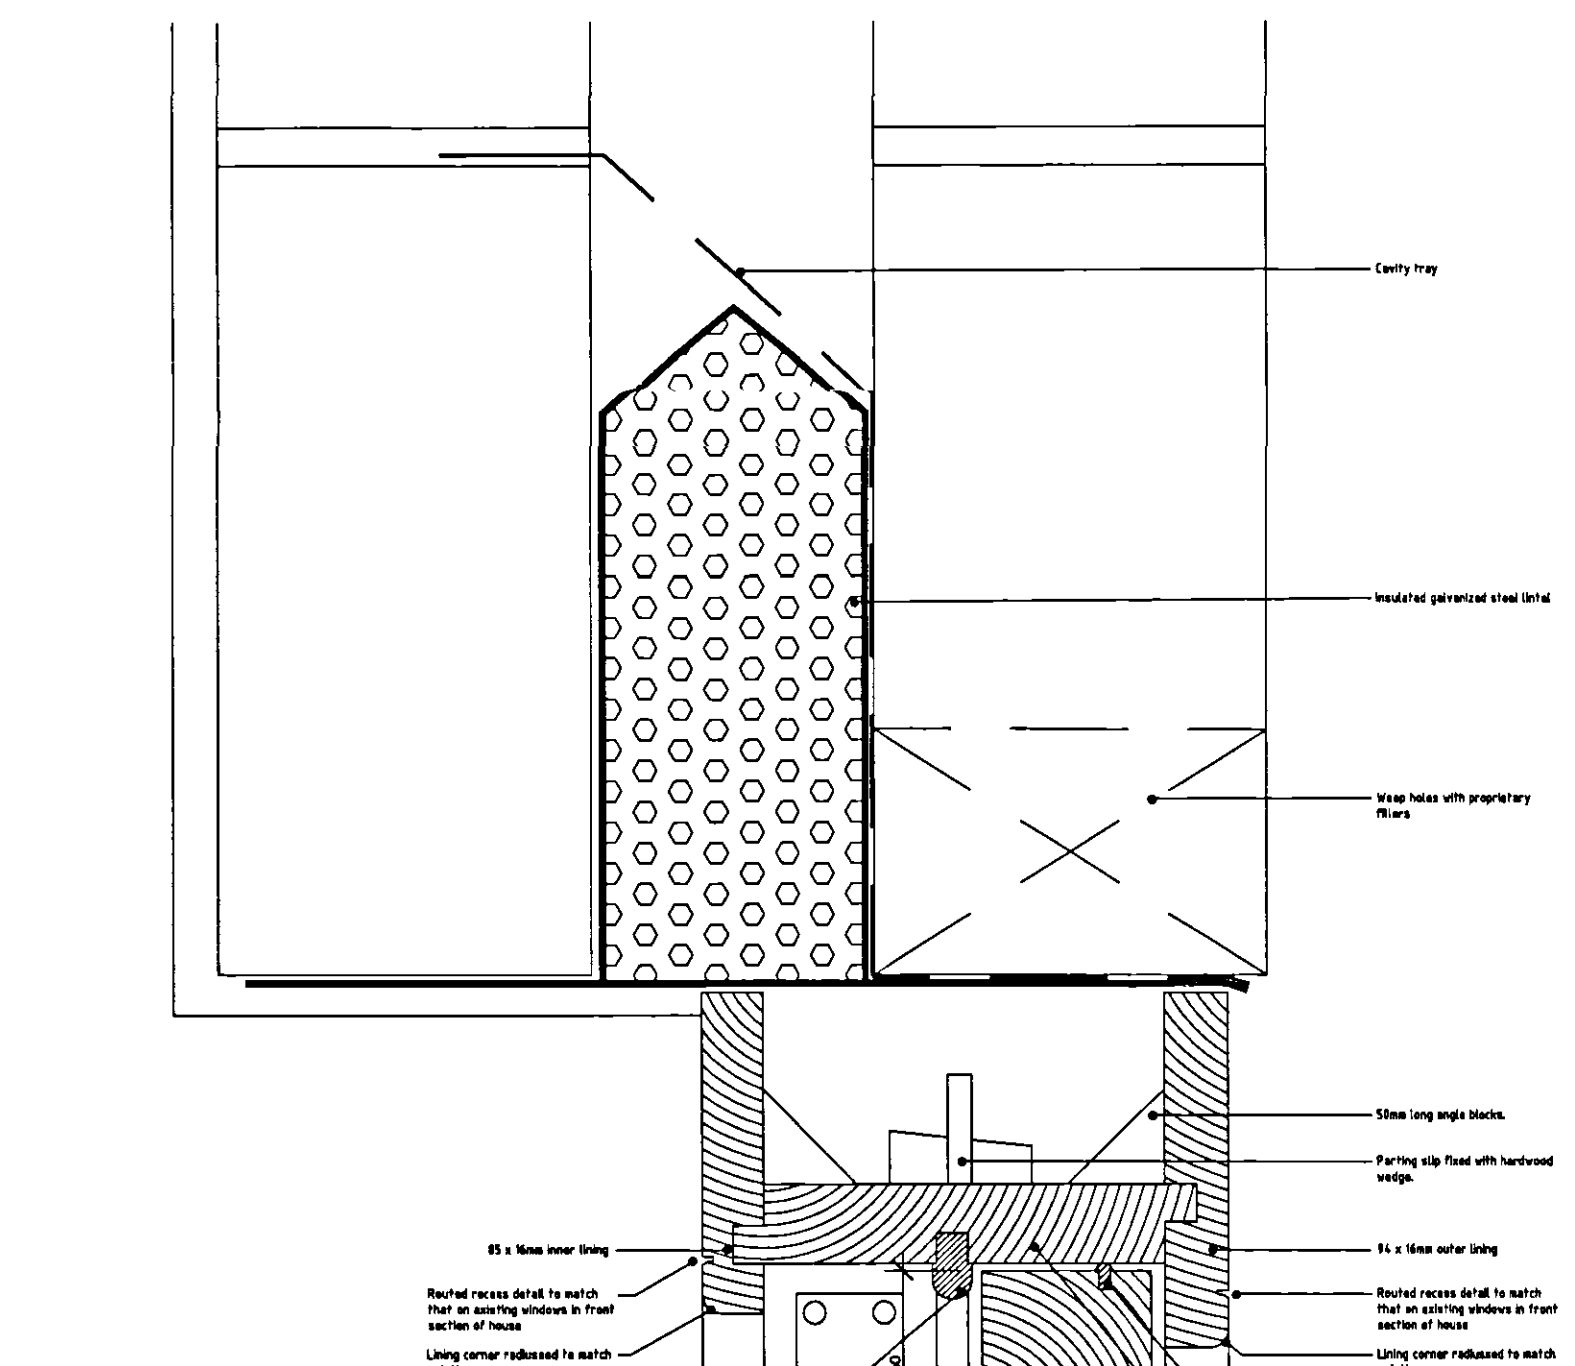

Typical window head construction detail
Scale 1:2

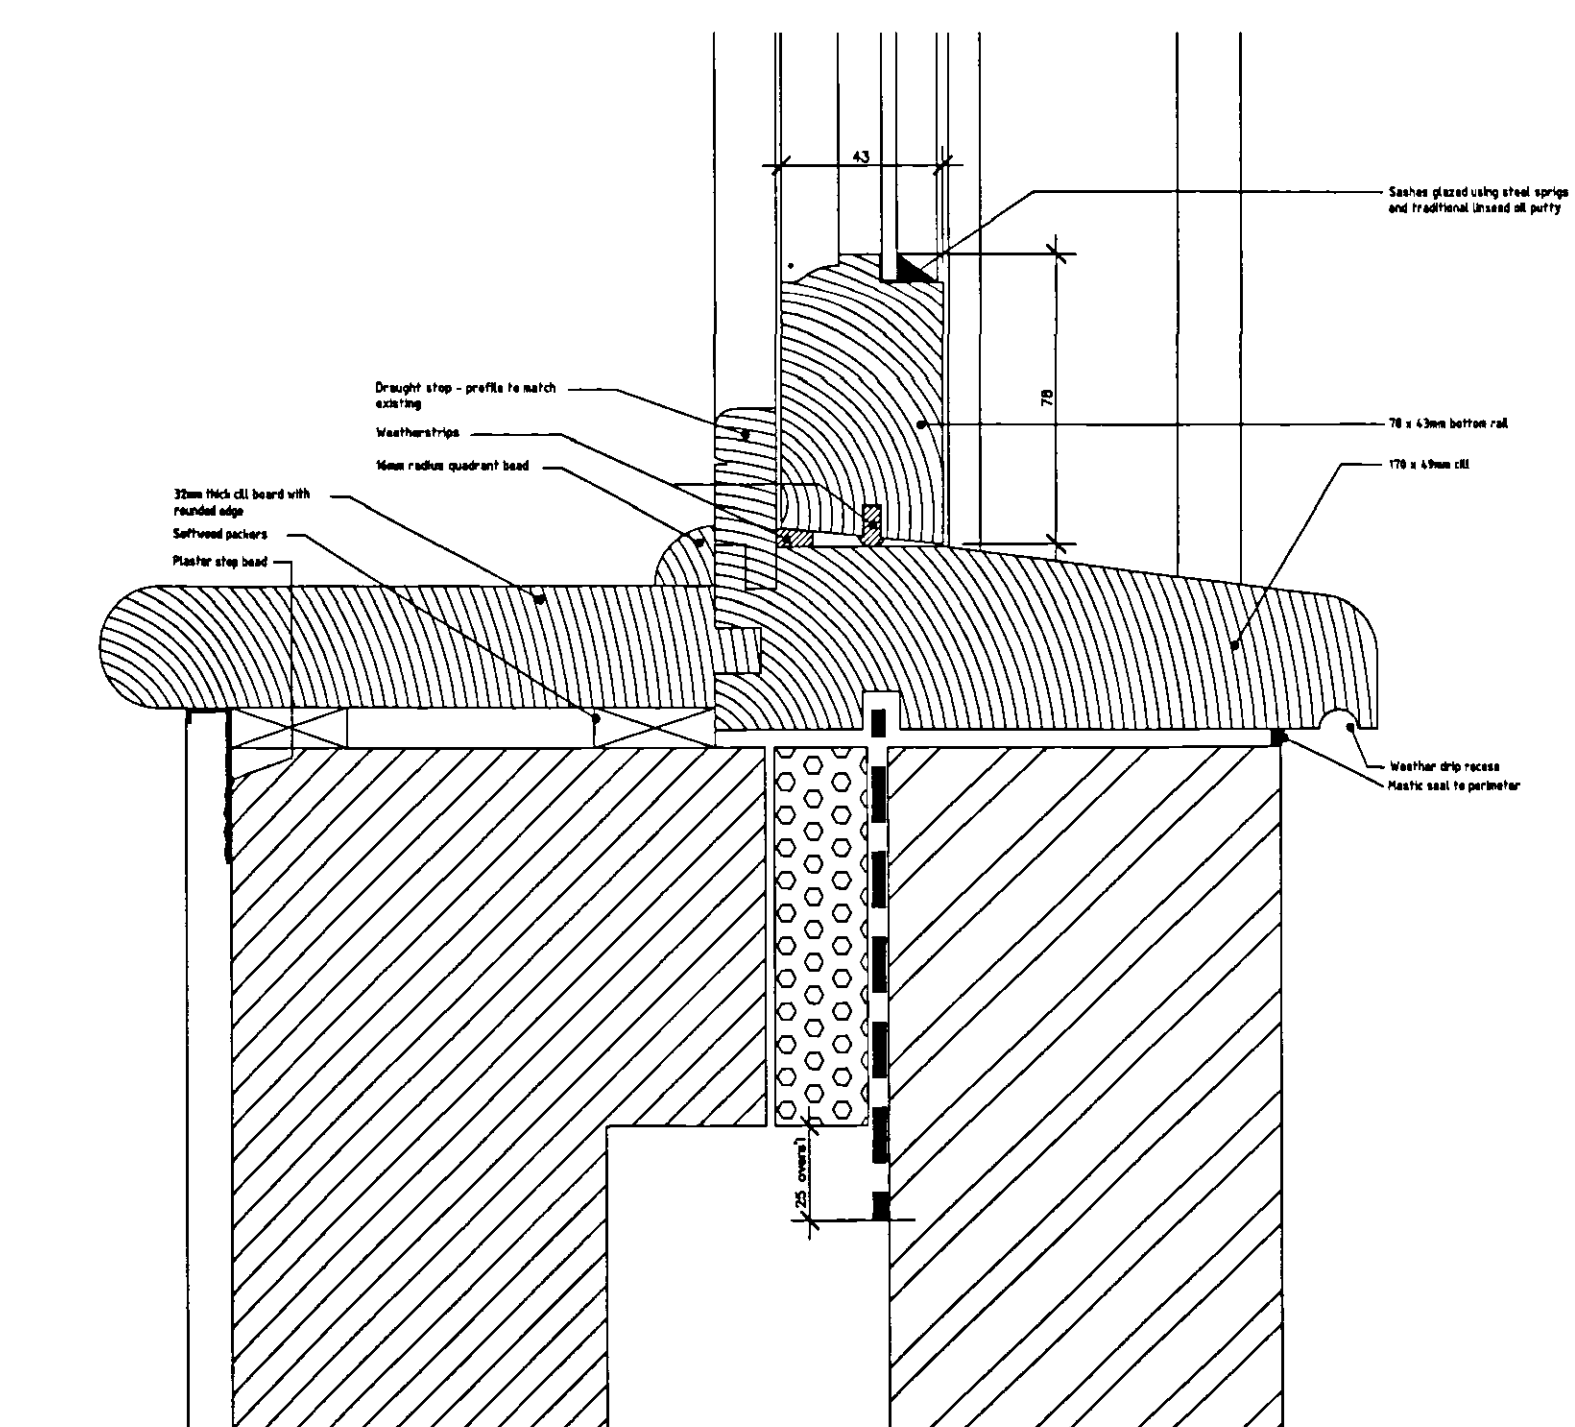

Typical window head construction detail
Scale 1:2

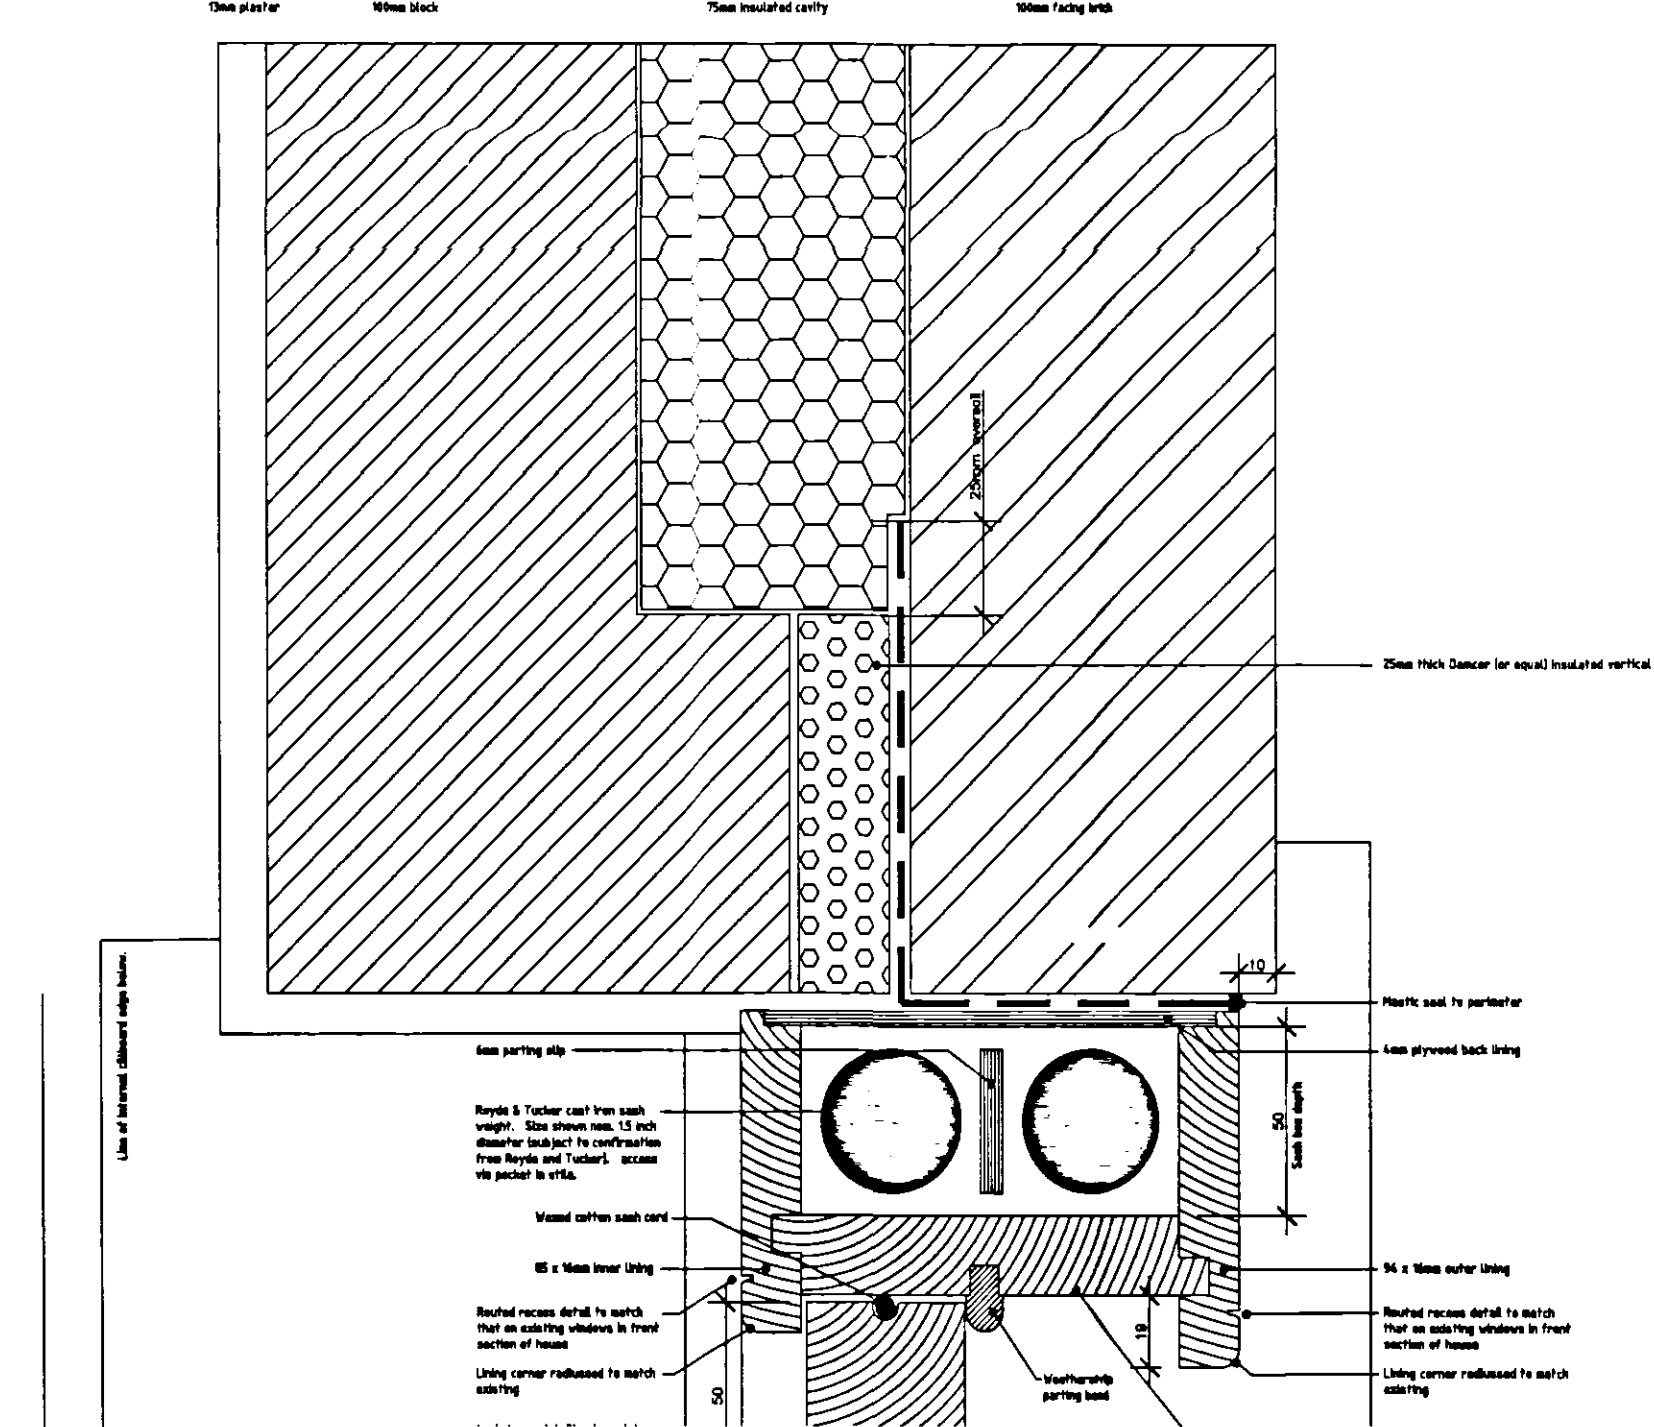

Typical window reveal construction detail
Scale 1:2

Oglesby & Limb Ltd Chartered Architects and Building Surveyors 67 London Road Newark, Notts NG24 1BE Tel: 01636 701010 Fax: 01636 701740 e-mail: design@oglesby-limb.co.uk		
Client: Mr & Mrs D Matthews		
Project: Extension to Farm House The Firs, Siltside, Gosberton Rise Gate		
Drawing Title: Window Details Sheet 1 of 3 FOR APPROVAL		
Date:	April 2003	Scale: As shown
Drawn by:	AJO	Checked by: DAL
Drawing Number:	A0026-13	

DETERMINED
PLAN

06364