



REVISIONS

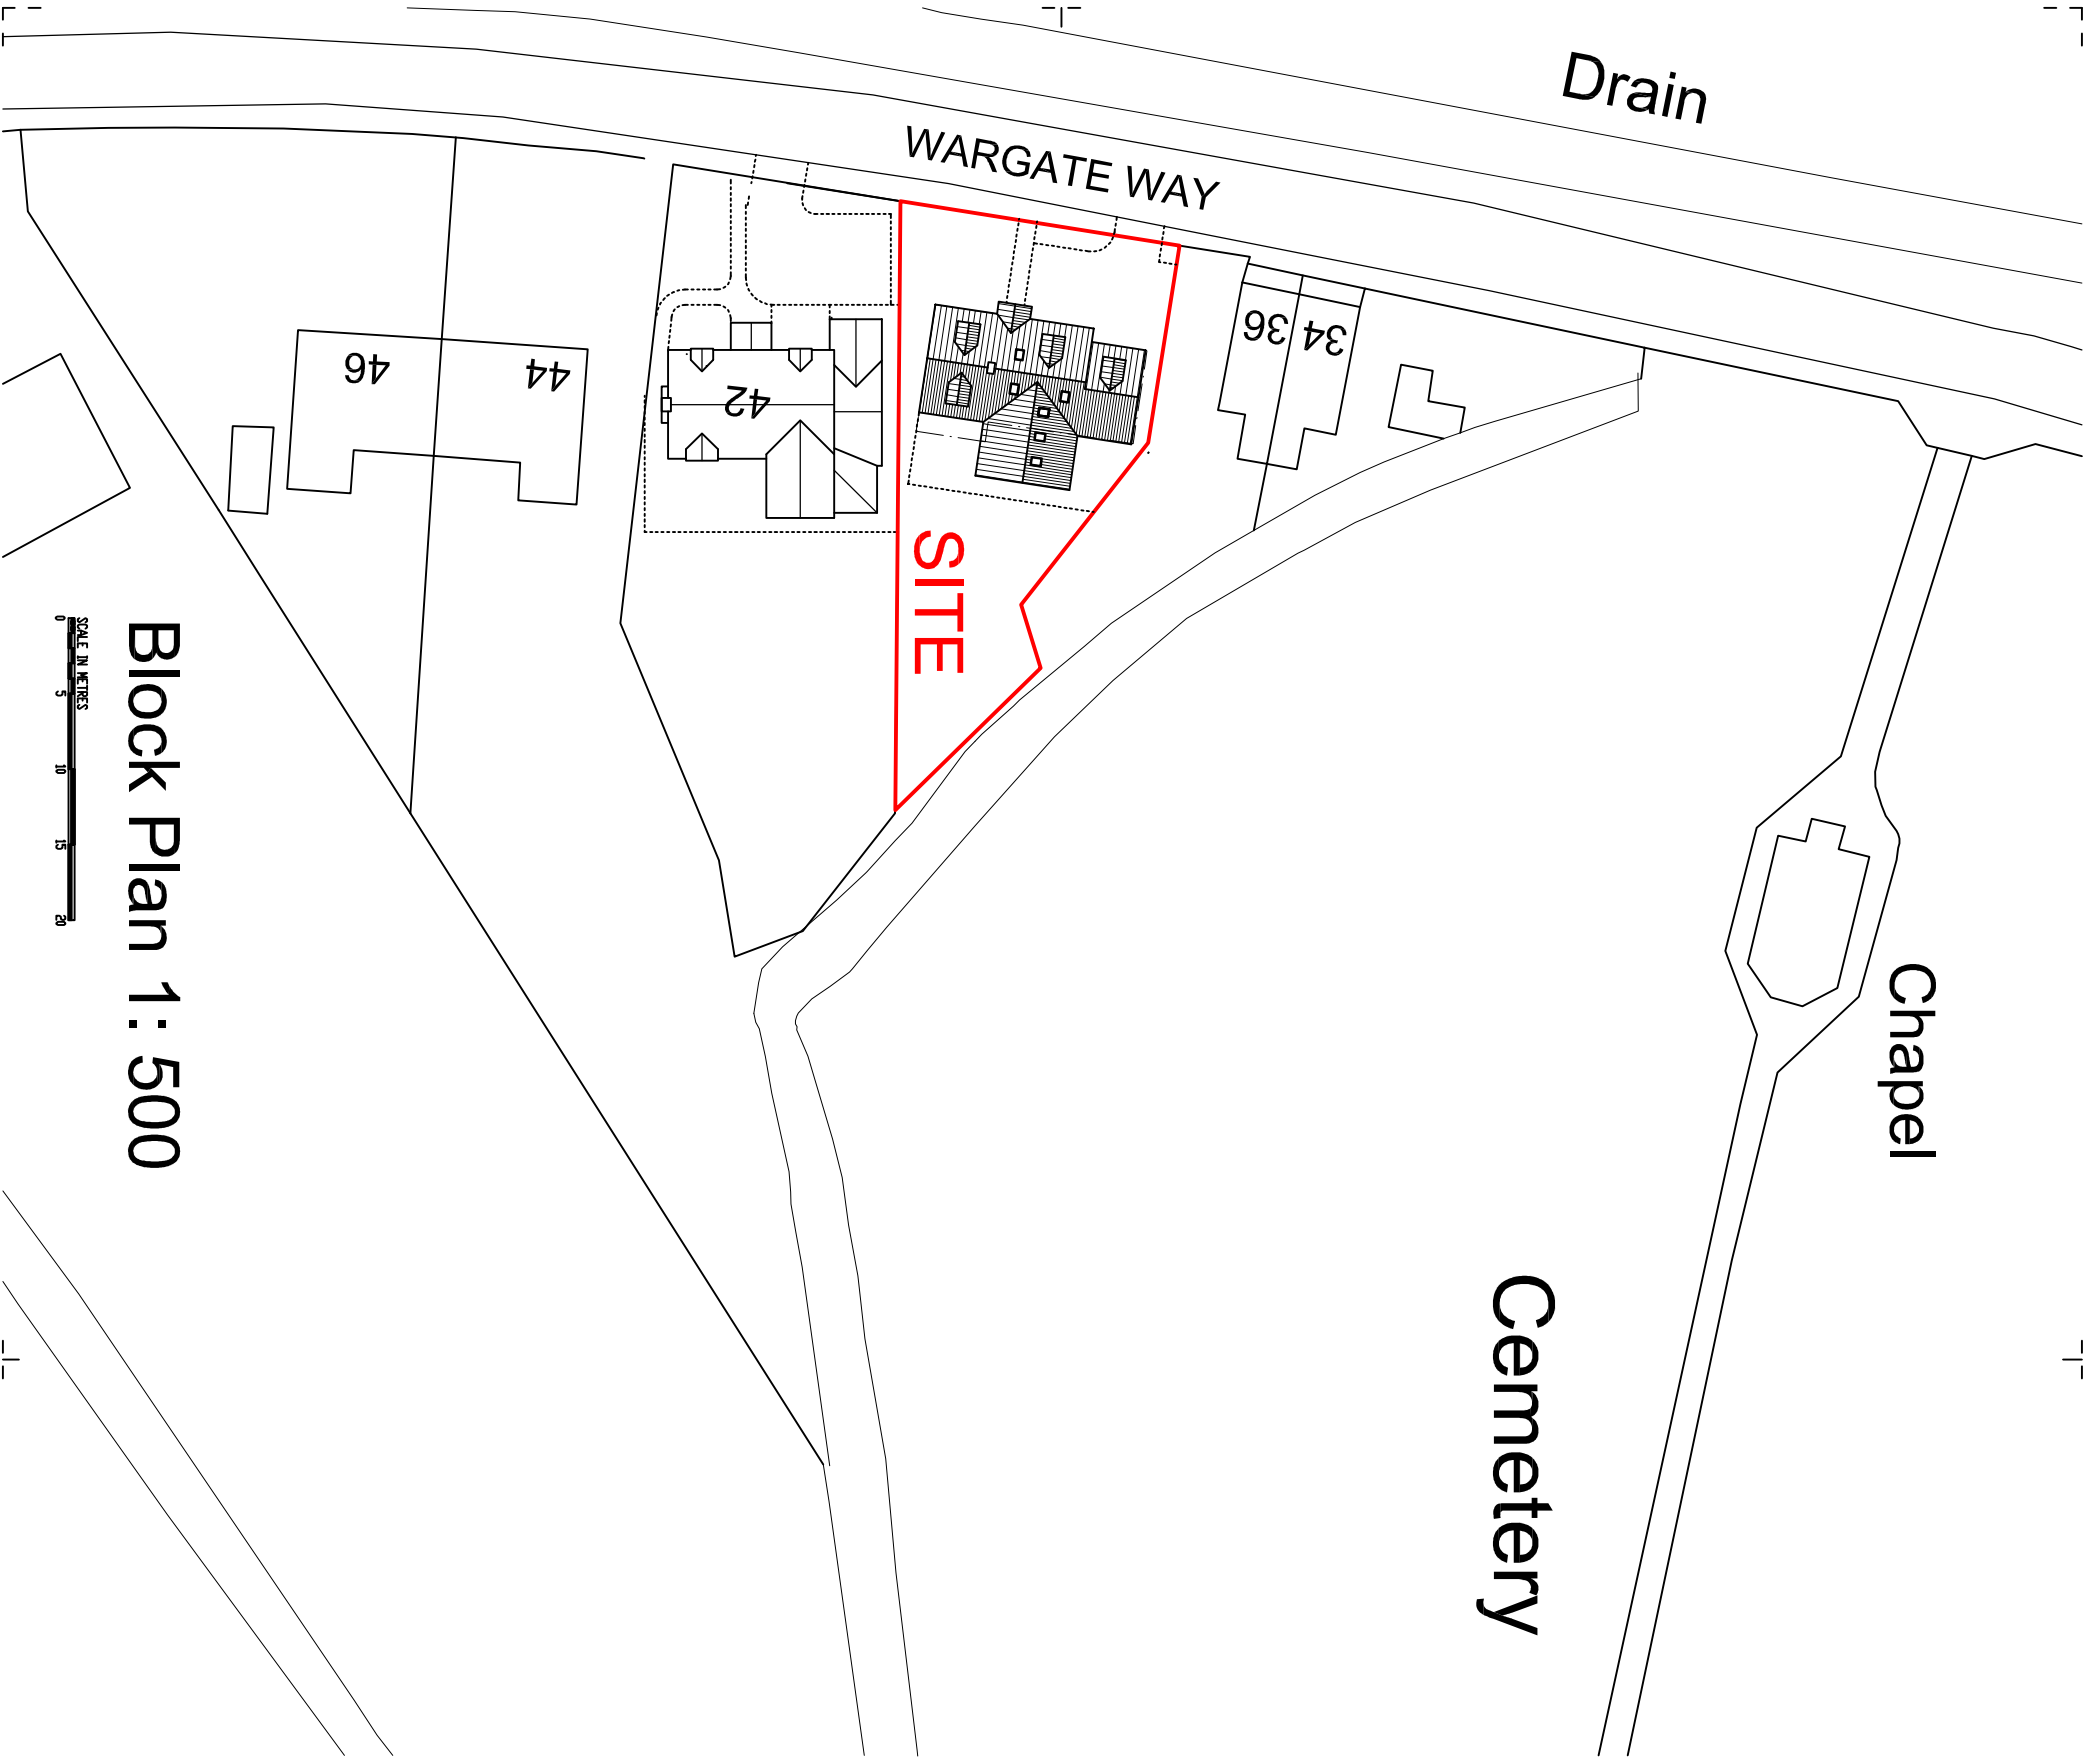

Block Plan 1: 500


SCALE IN METRES
0 5 10 15 20

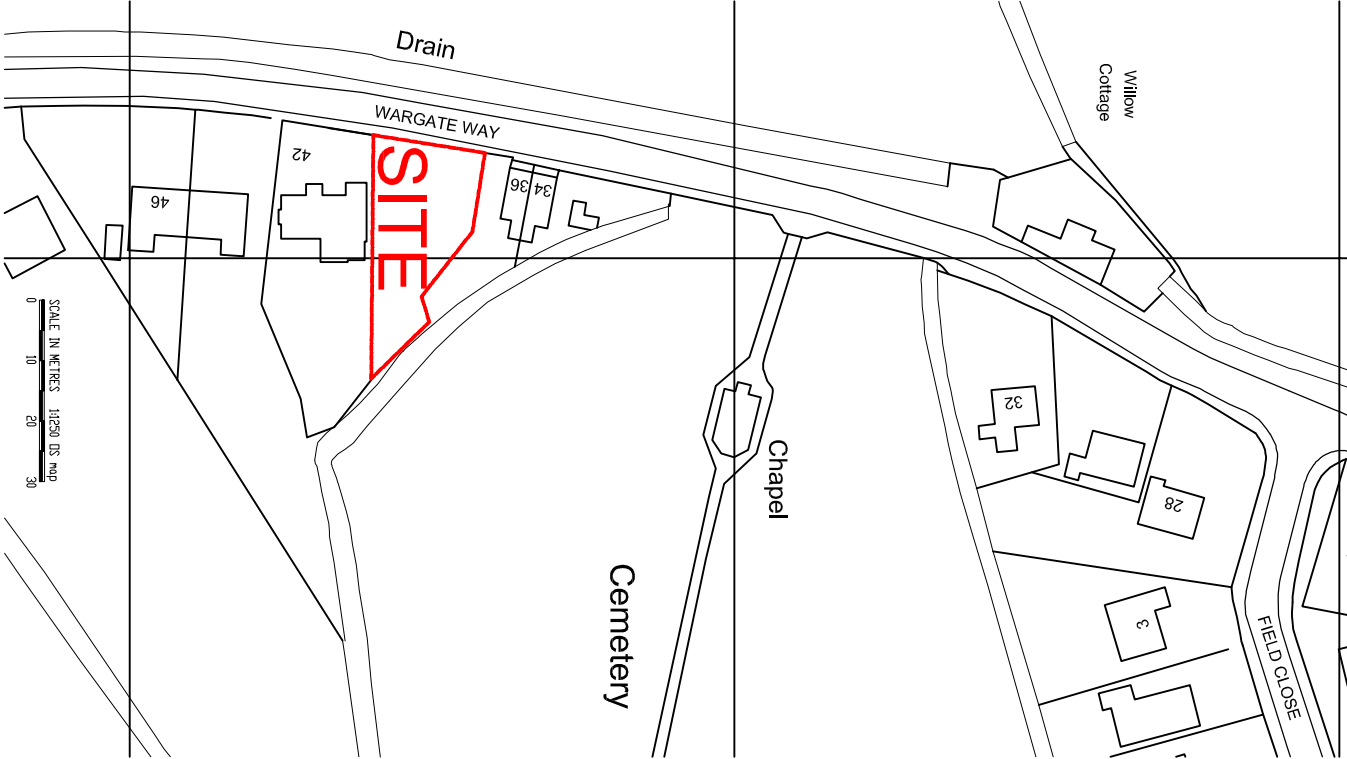

O.S. Location Map
1: 1250

Ordnance Survey (c) Crown Copyright 2015. All rights reserved. Licence number 100020449

SCALE IN METRES 1:1250 OS Map
0 10 20 30

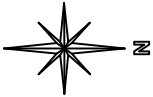

ROBERT LOWE
CHARTERED ARCHITECT
1.2 North End, Sutherland
Boston, Lincs. PE20 3LR
Phone 01205-821117
Mobile 07904519188
lowearchitect@gmail.com

Project: New Dwelling
38 Wargate Way, Gosberton
Spalding, Lincs. PE11 4HE
Client: Dillon Developments Ltd.
Drawing Title: SITE BLOCK PLAN
OS Location Map

Project No: 14042
Drawing No: RL
Date: Jan'2015
1:500 @ A3
OS 1:1250

01

Consultants are to check all dimensions on site and to report any discrepancy to the architect.
Overwritten dimensions prevail.