



Drawings are to read in conjunction with the construction notes, structural engineer's calculations and truss manufacture's details.

REVISIONS

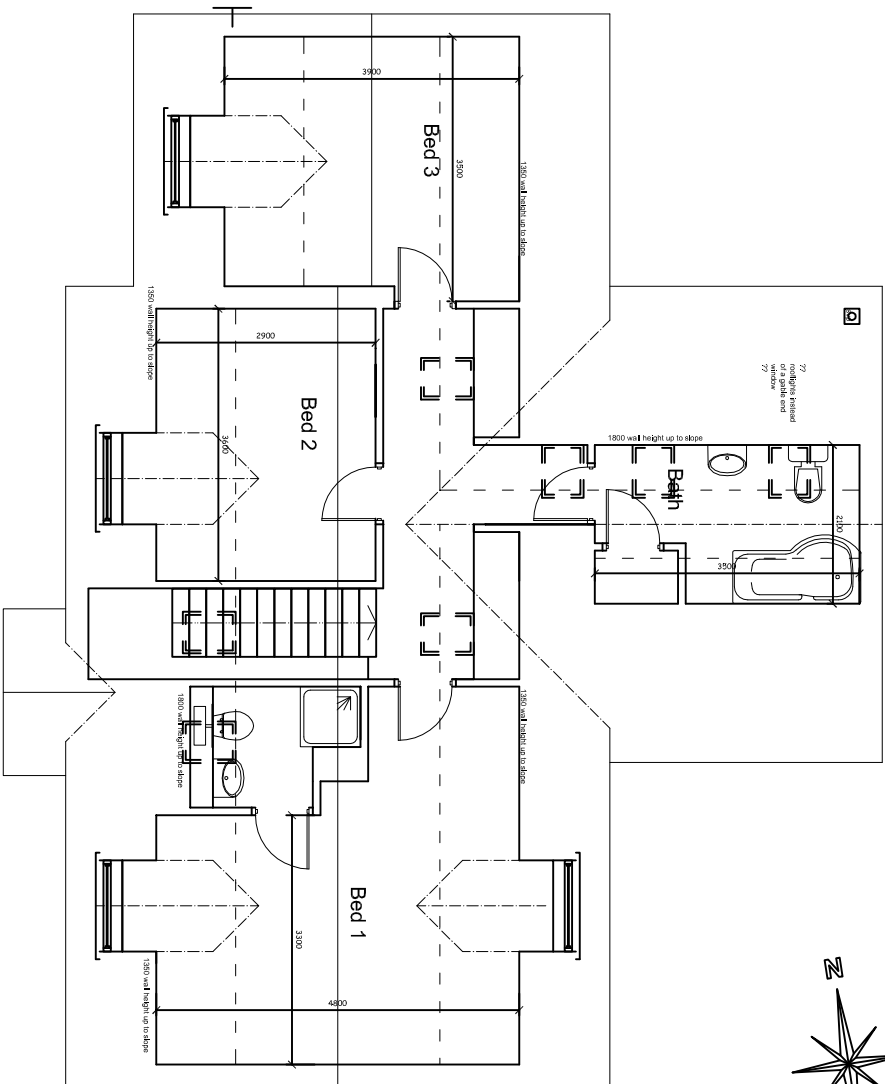

First Floor

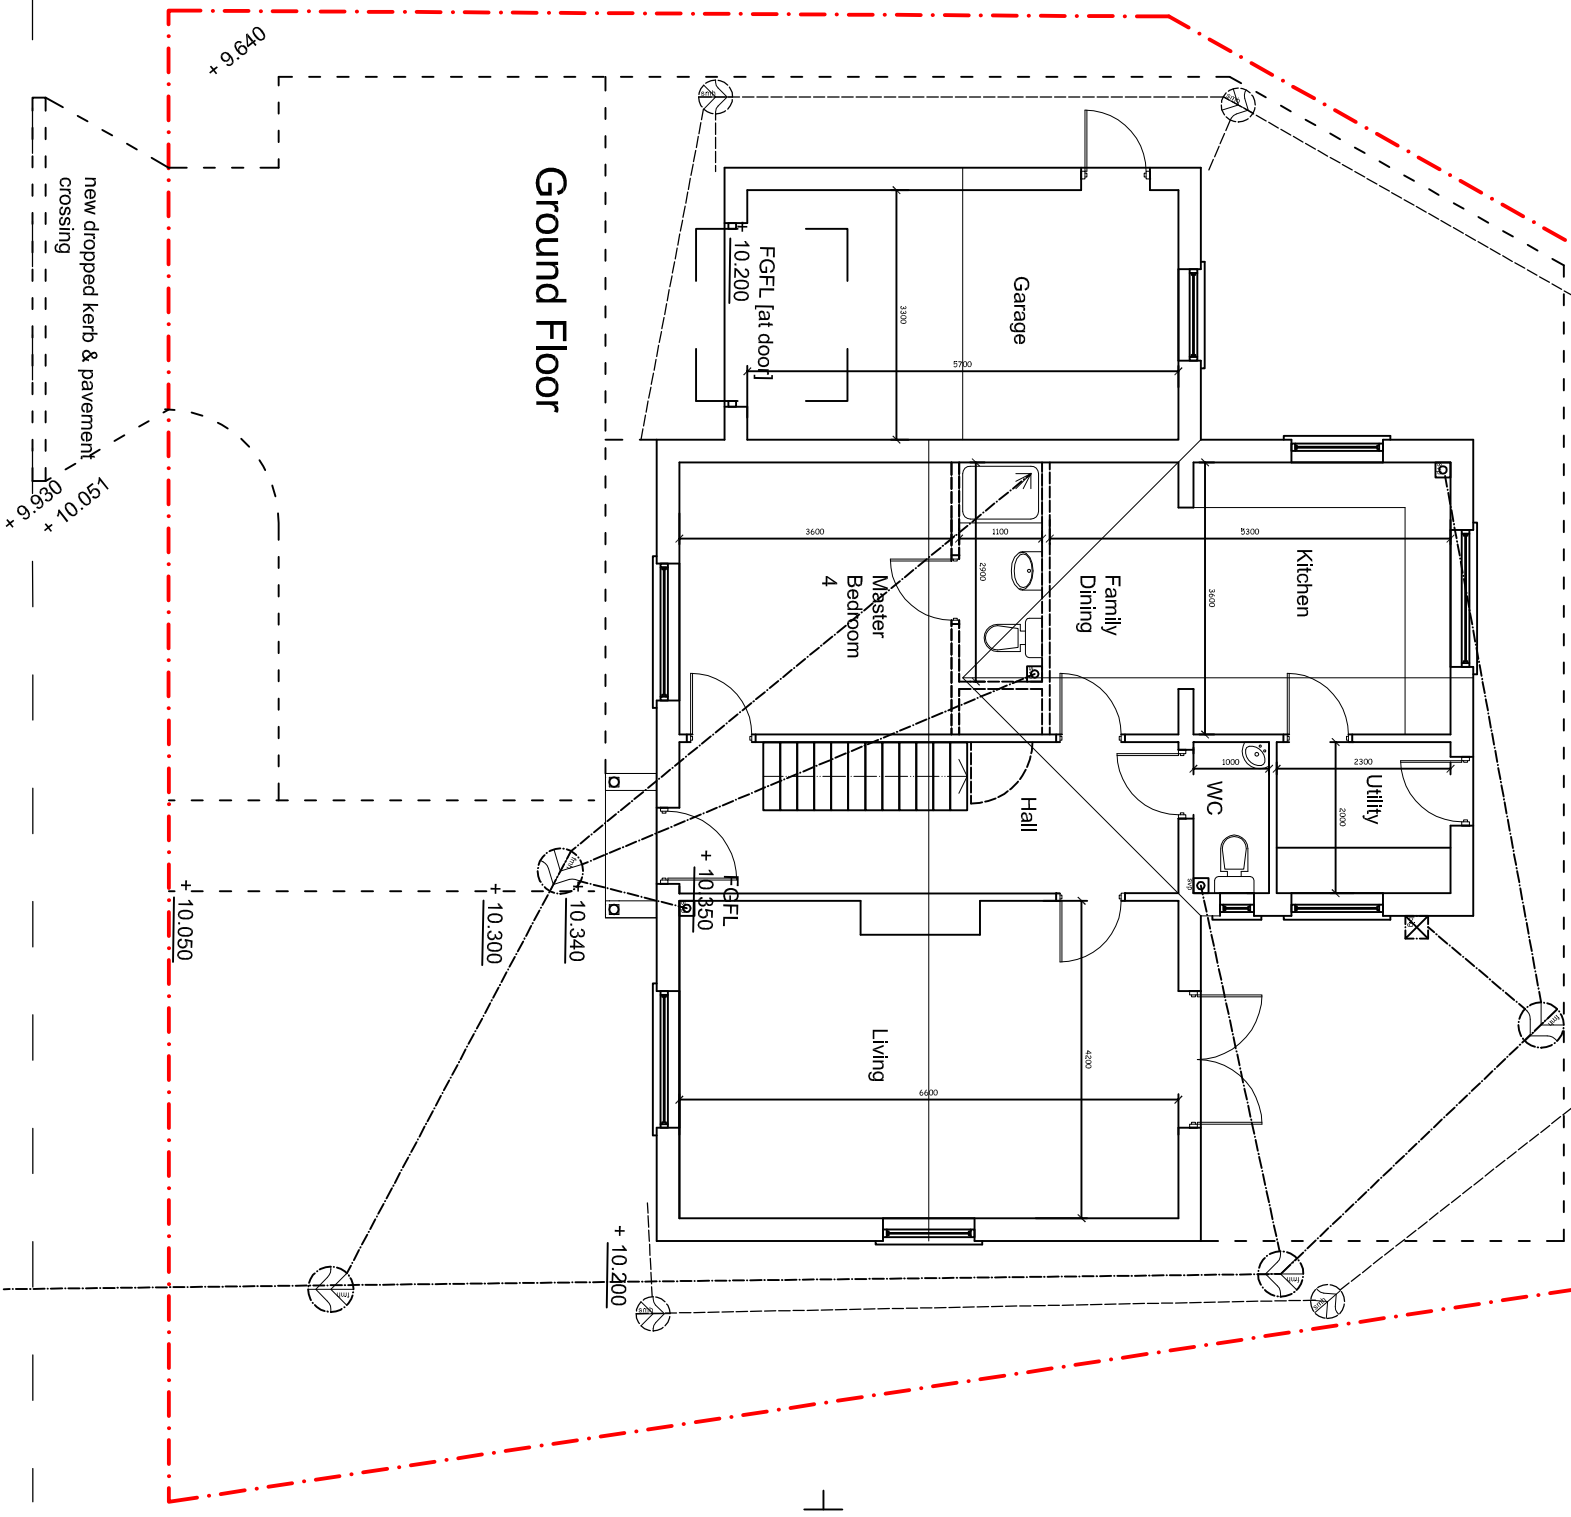

Ground Floor

