



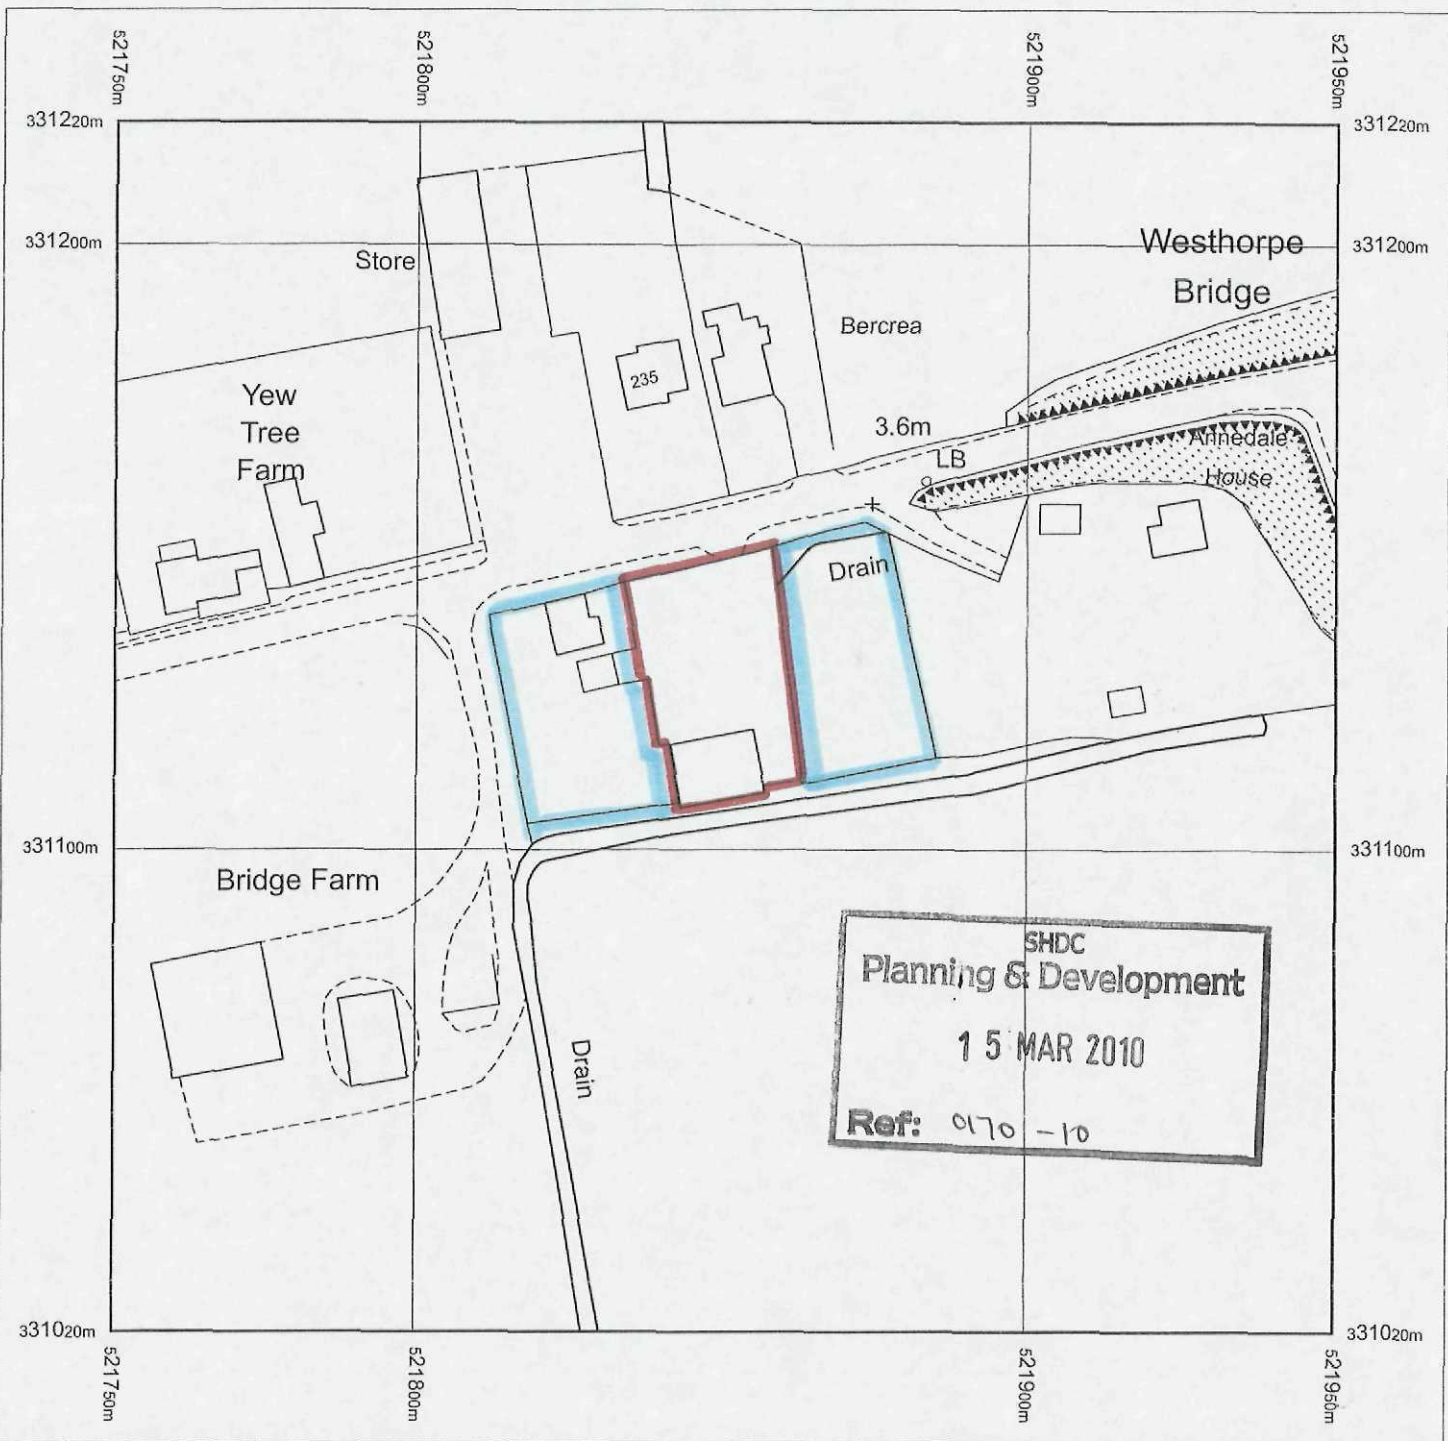

SHDC
Planning & Development
15 MAR 2010
Ref: 0170 -10

DRWG No 283/LP1A
REV A APPLICATION SITE AMENDED MN. 2/3/1

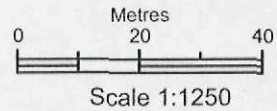

Scale 1:1250

Supplied by: **Bookmark Spalding Ltd**
 Serial number: 00095500
 Centre coordinates: 521850.5 331120.25

Further information can be found on the
 OS Sitemap Information leaflet or the
 Ordnance Survey web site:
www.ordnancesurvey.co.uk

AMENDED PLAN
Ref. A1

Produced 19.02.2010 from the Ordnance Survey National Geographic Database and incorporating surveyed revision available at this date. © Crown Copyright 2010.

Reproduction in whole or part is prohibited without the prior permission of Ordnance Survey.

Ordnance Survey, the OS Symbol and OS Sitemap are registered trademarks of Ordnance Survey, the national mapping agency of Great Britain.

The representation of a road, track or path is no evidence of a right of way.

The representation of features as lines is no evidence of a property boundary.

Part or all of this OS Sitemap is enlarged from mapping produced at one or more of the following scales: 1:1250, 1:2500, 1:10000.




architectural/detailing services

RESIDENTIAL COMMERCIAL INDUSTRIAL & AGRICULTURAL
PLANNING & BUILDING REGULATIONS SUBMISSIONS

SHDC
Planning & Development

15 MAR 2010

Ref: 0170-10

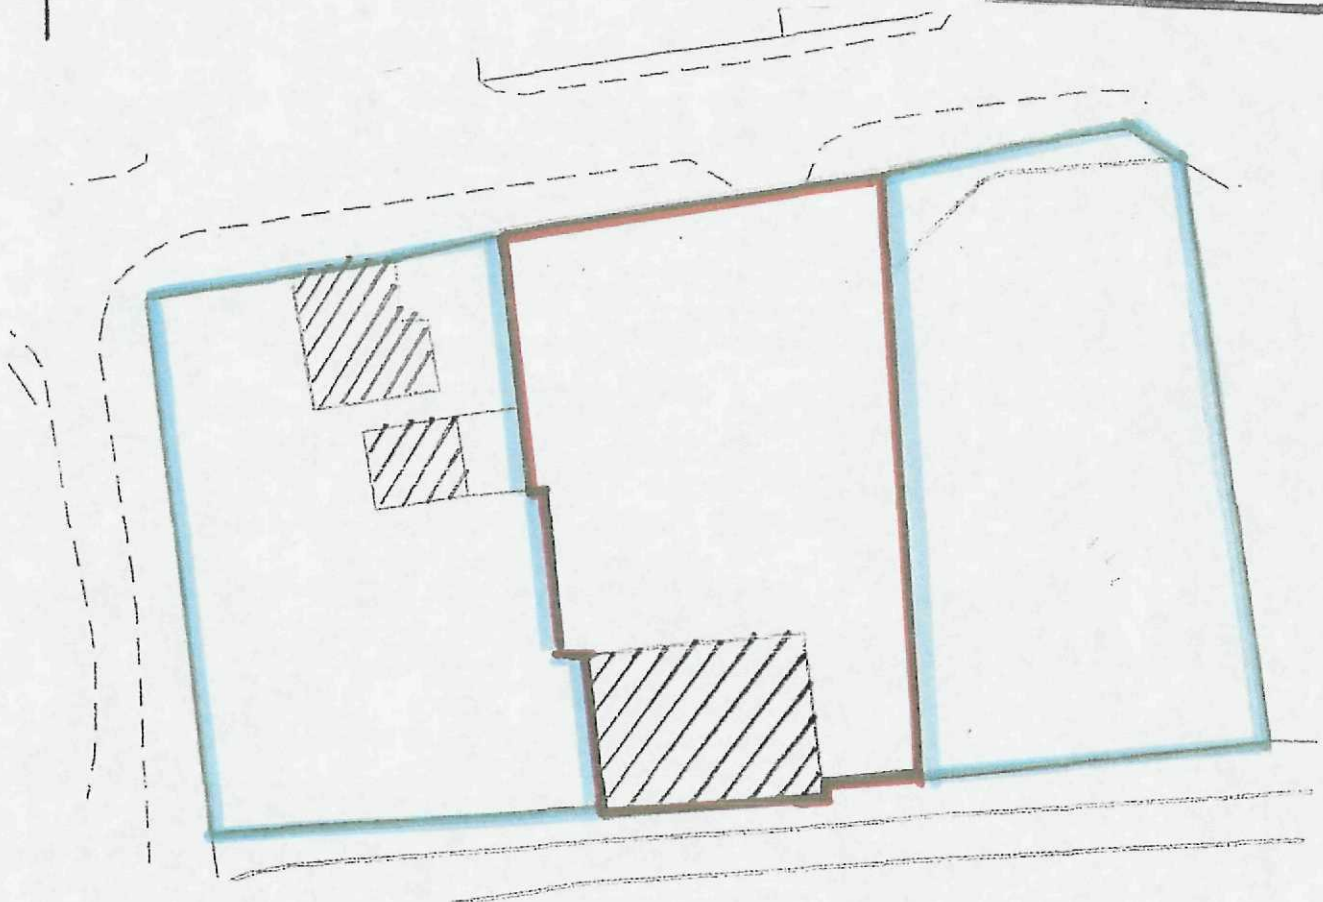

BLOCK PLAN (SITE AREA APPROX .09 ha)

SCALE 1/500

DRWG No 283/BP1^A

REV 'A' APPLICATION SITE AMENDED MW 12/3/2010

AMENDED PLAN

Ref. A1

13 Wimberley Way, Pinchbeck, Spalding, Lincs. PE11 3RY.
Tel/Fax: 01775 767650 Mobile: 07957 627167
email: mjlw.13@btinternet.com