Silt Side, Gosberton Risegate, Lincolnshire

Reproduced from the 1972 Ordnance Survey
1:2,500 Scale
National Grid Plans TF 2130 and TF 2230
with the Permission of the Controller of
Her Majesty's Stationery Office
Crown Copyright Reserved.
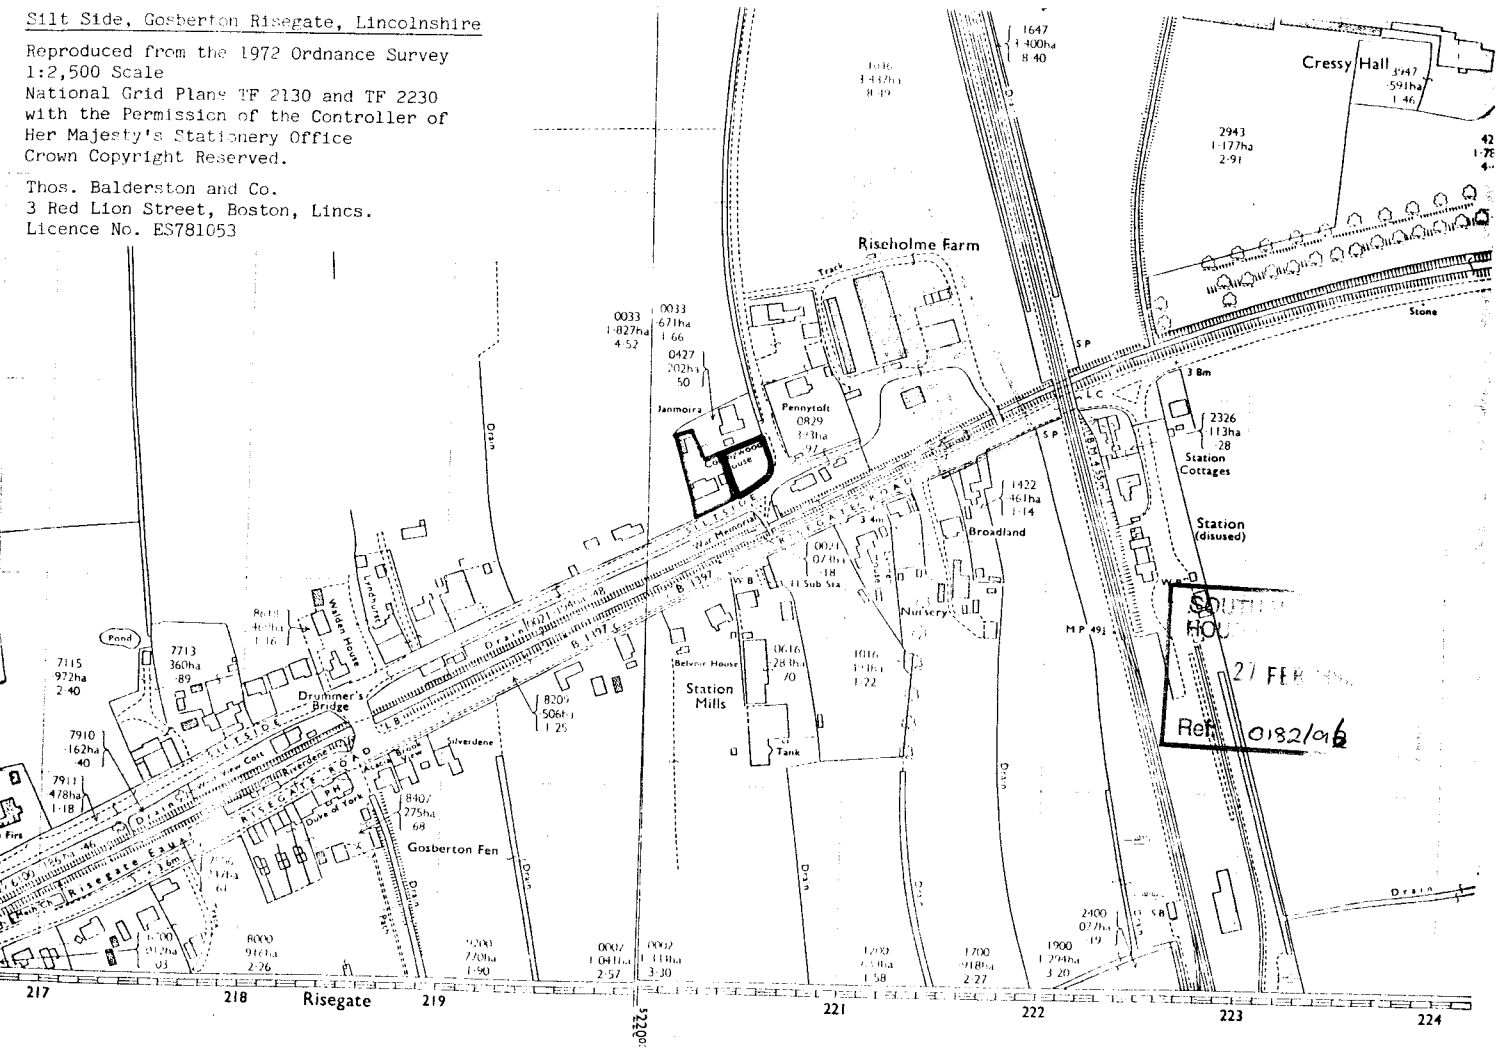
Thos. Balderston and Co.
3 Red Lion Street, Boston, Lincs.
Licence No. ES781053