



Front Elevation

Right Side Elevation

Rear Elevation

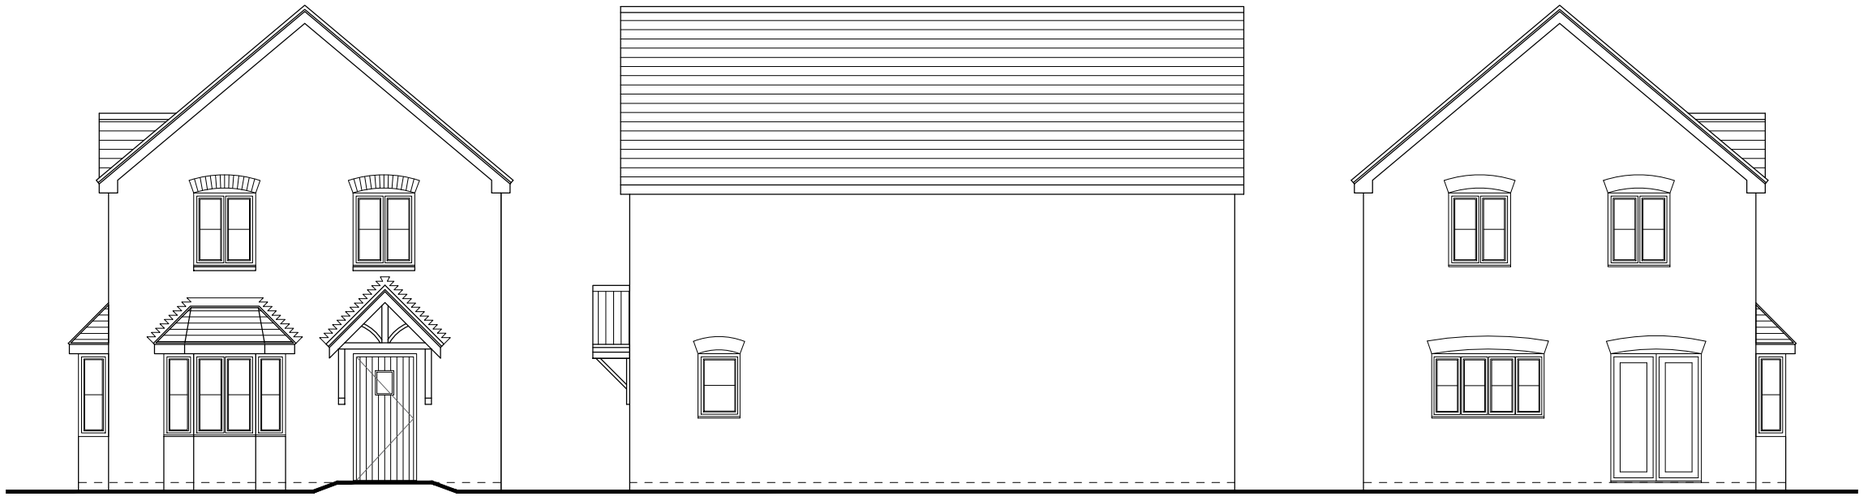


Left Side Elevation

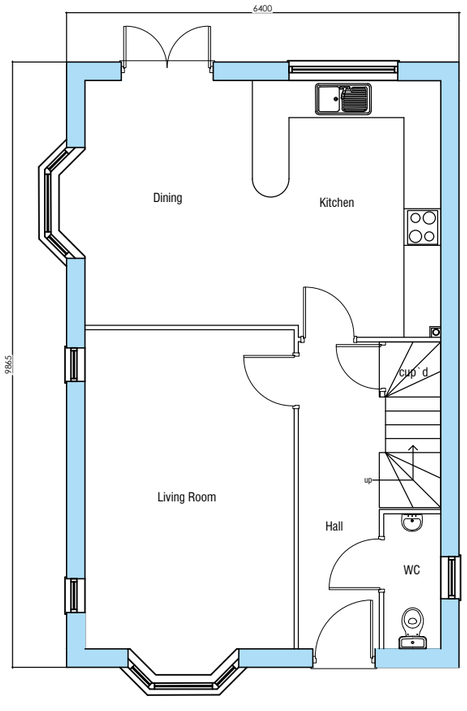

Ground Floor Plan

Total Floor Area - 107.46 m² / 1156.69

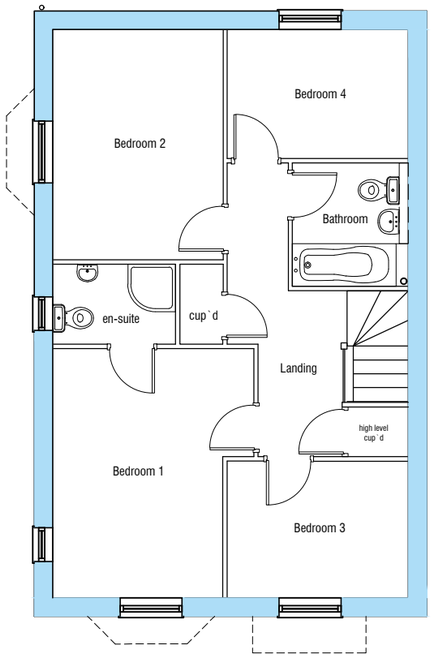

First Floor Plan

Development Adj. 3-4 Bowgate, Gosberton. PE11 4ND

Rev A - Design amends to house type 01.05.24

Mr A. Murfet

House Plans & Elevations

1:100 @ A3

AM/PD/HP/03 A 21.09.23