




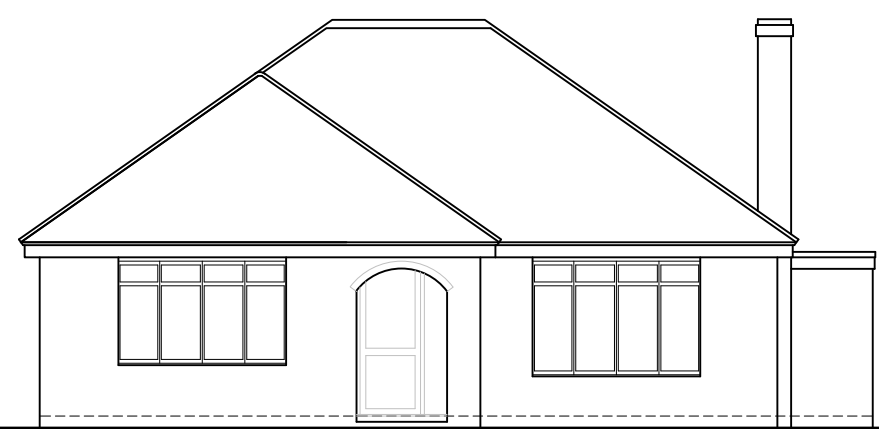


SOUTH-EAST ELEVATION

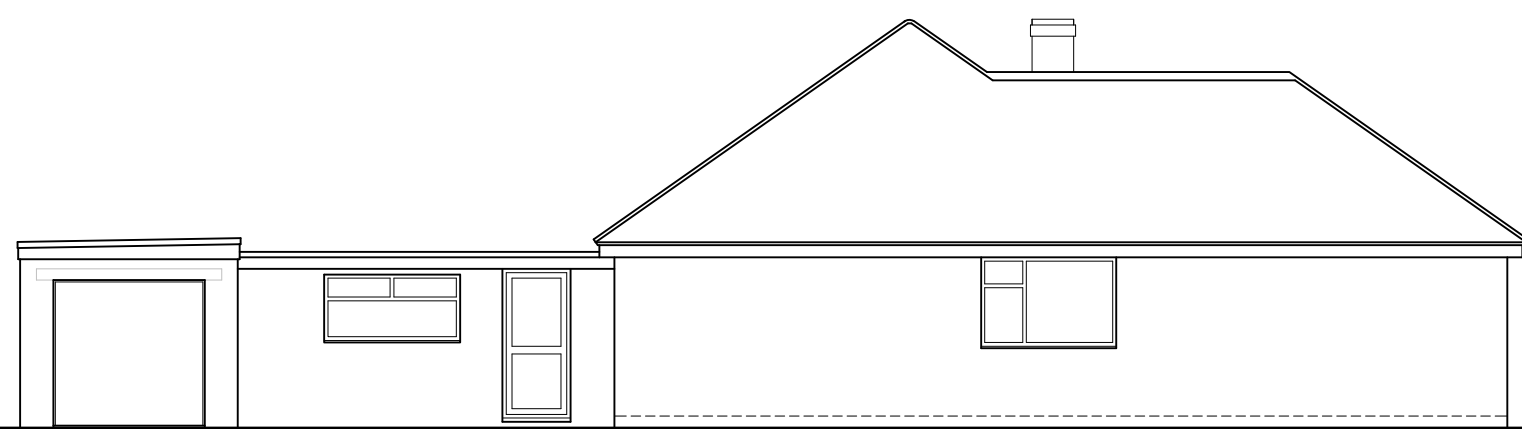


SOUTH-WEST ELEVATION

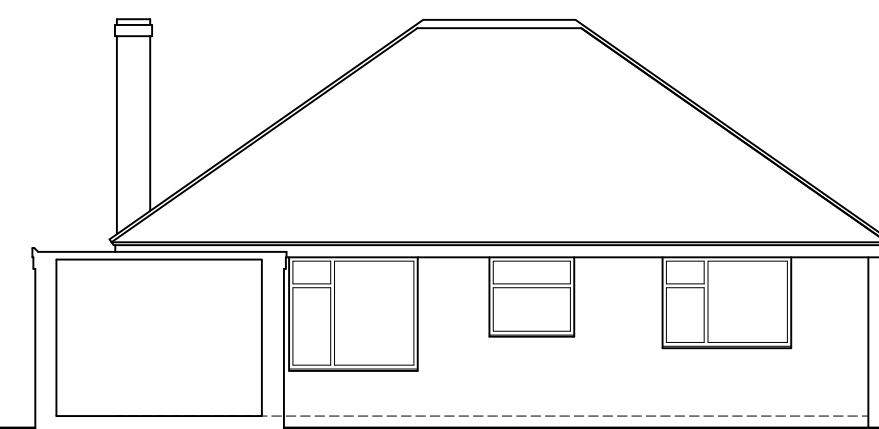


SECTION A-A

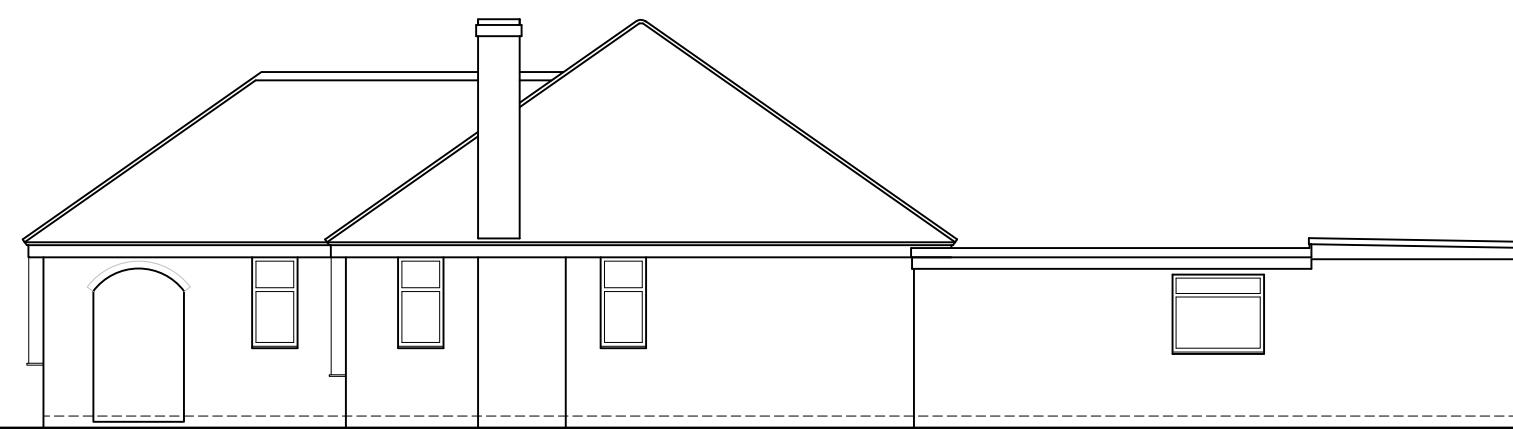


NORTH-EAST ELEVATION

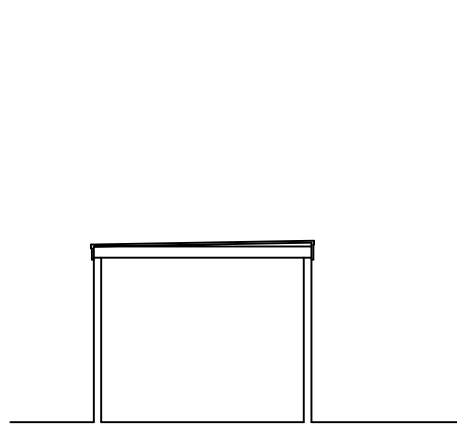



GARAGE SECTION B-B

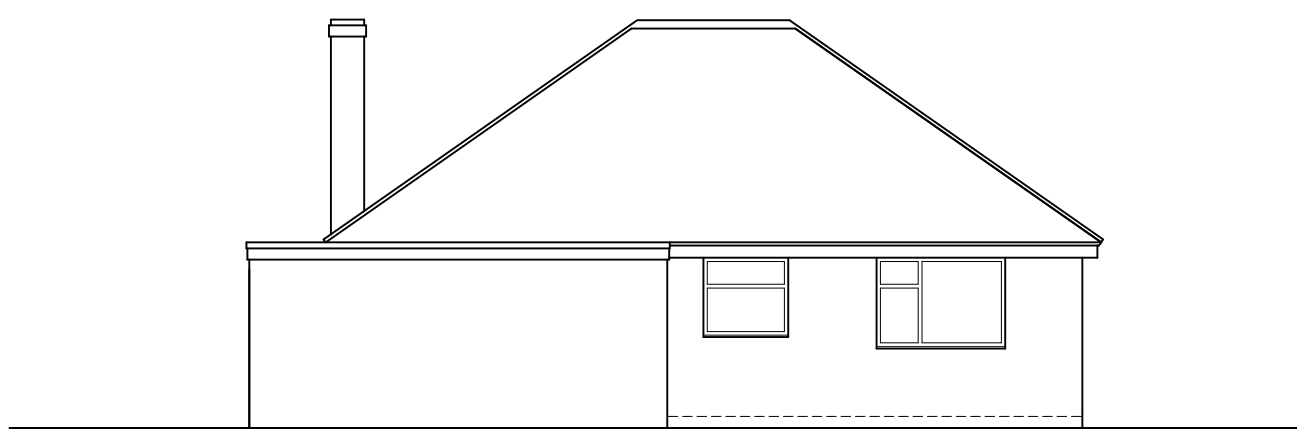


NORTH-WEST ELEVATION

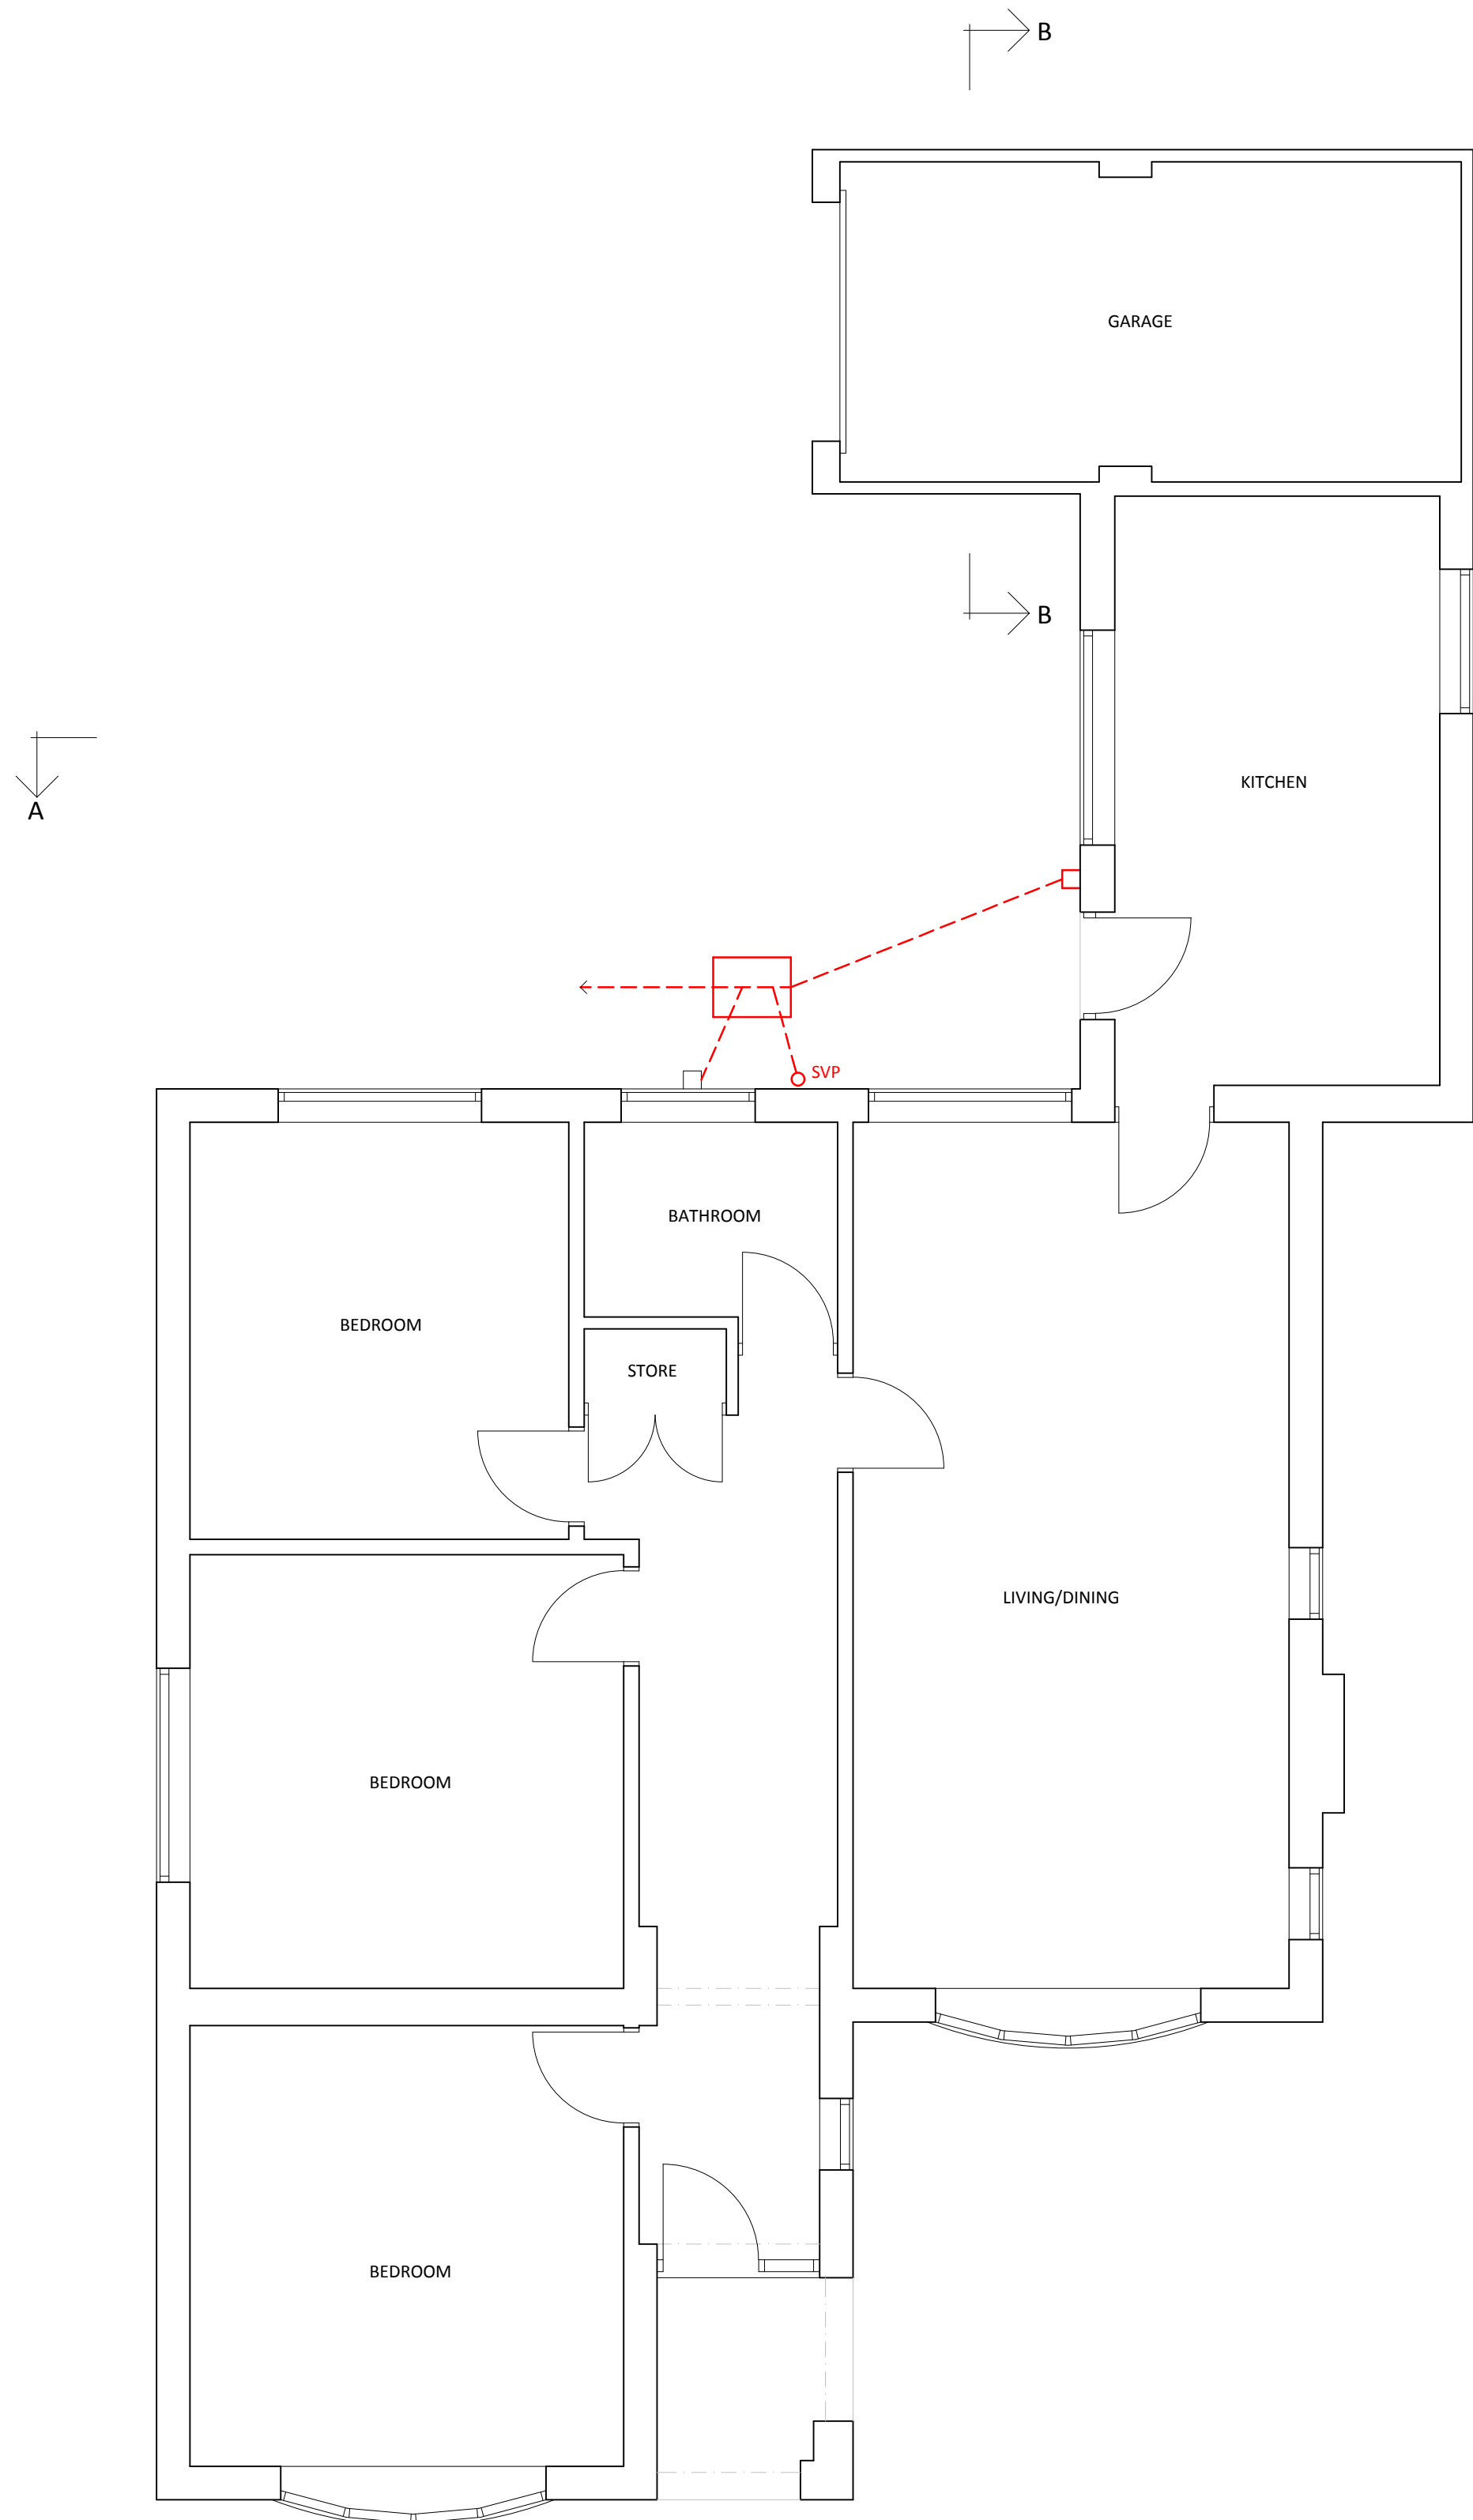



GROUND FLOOR PLAN 1:50

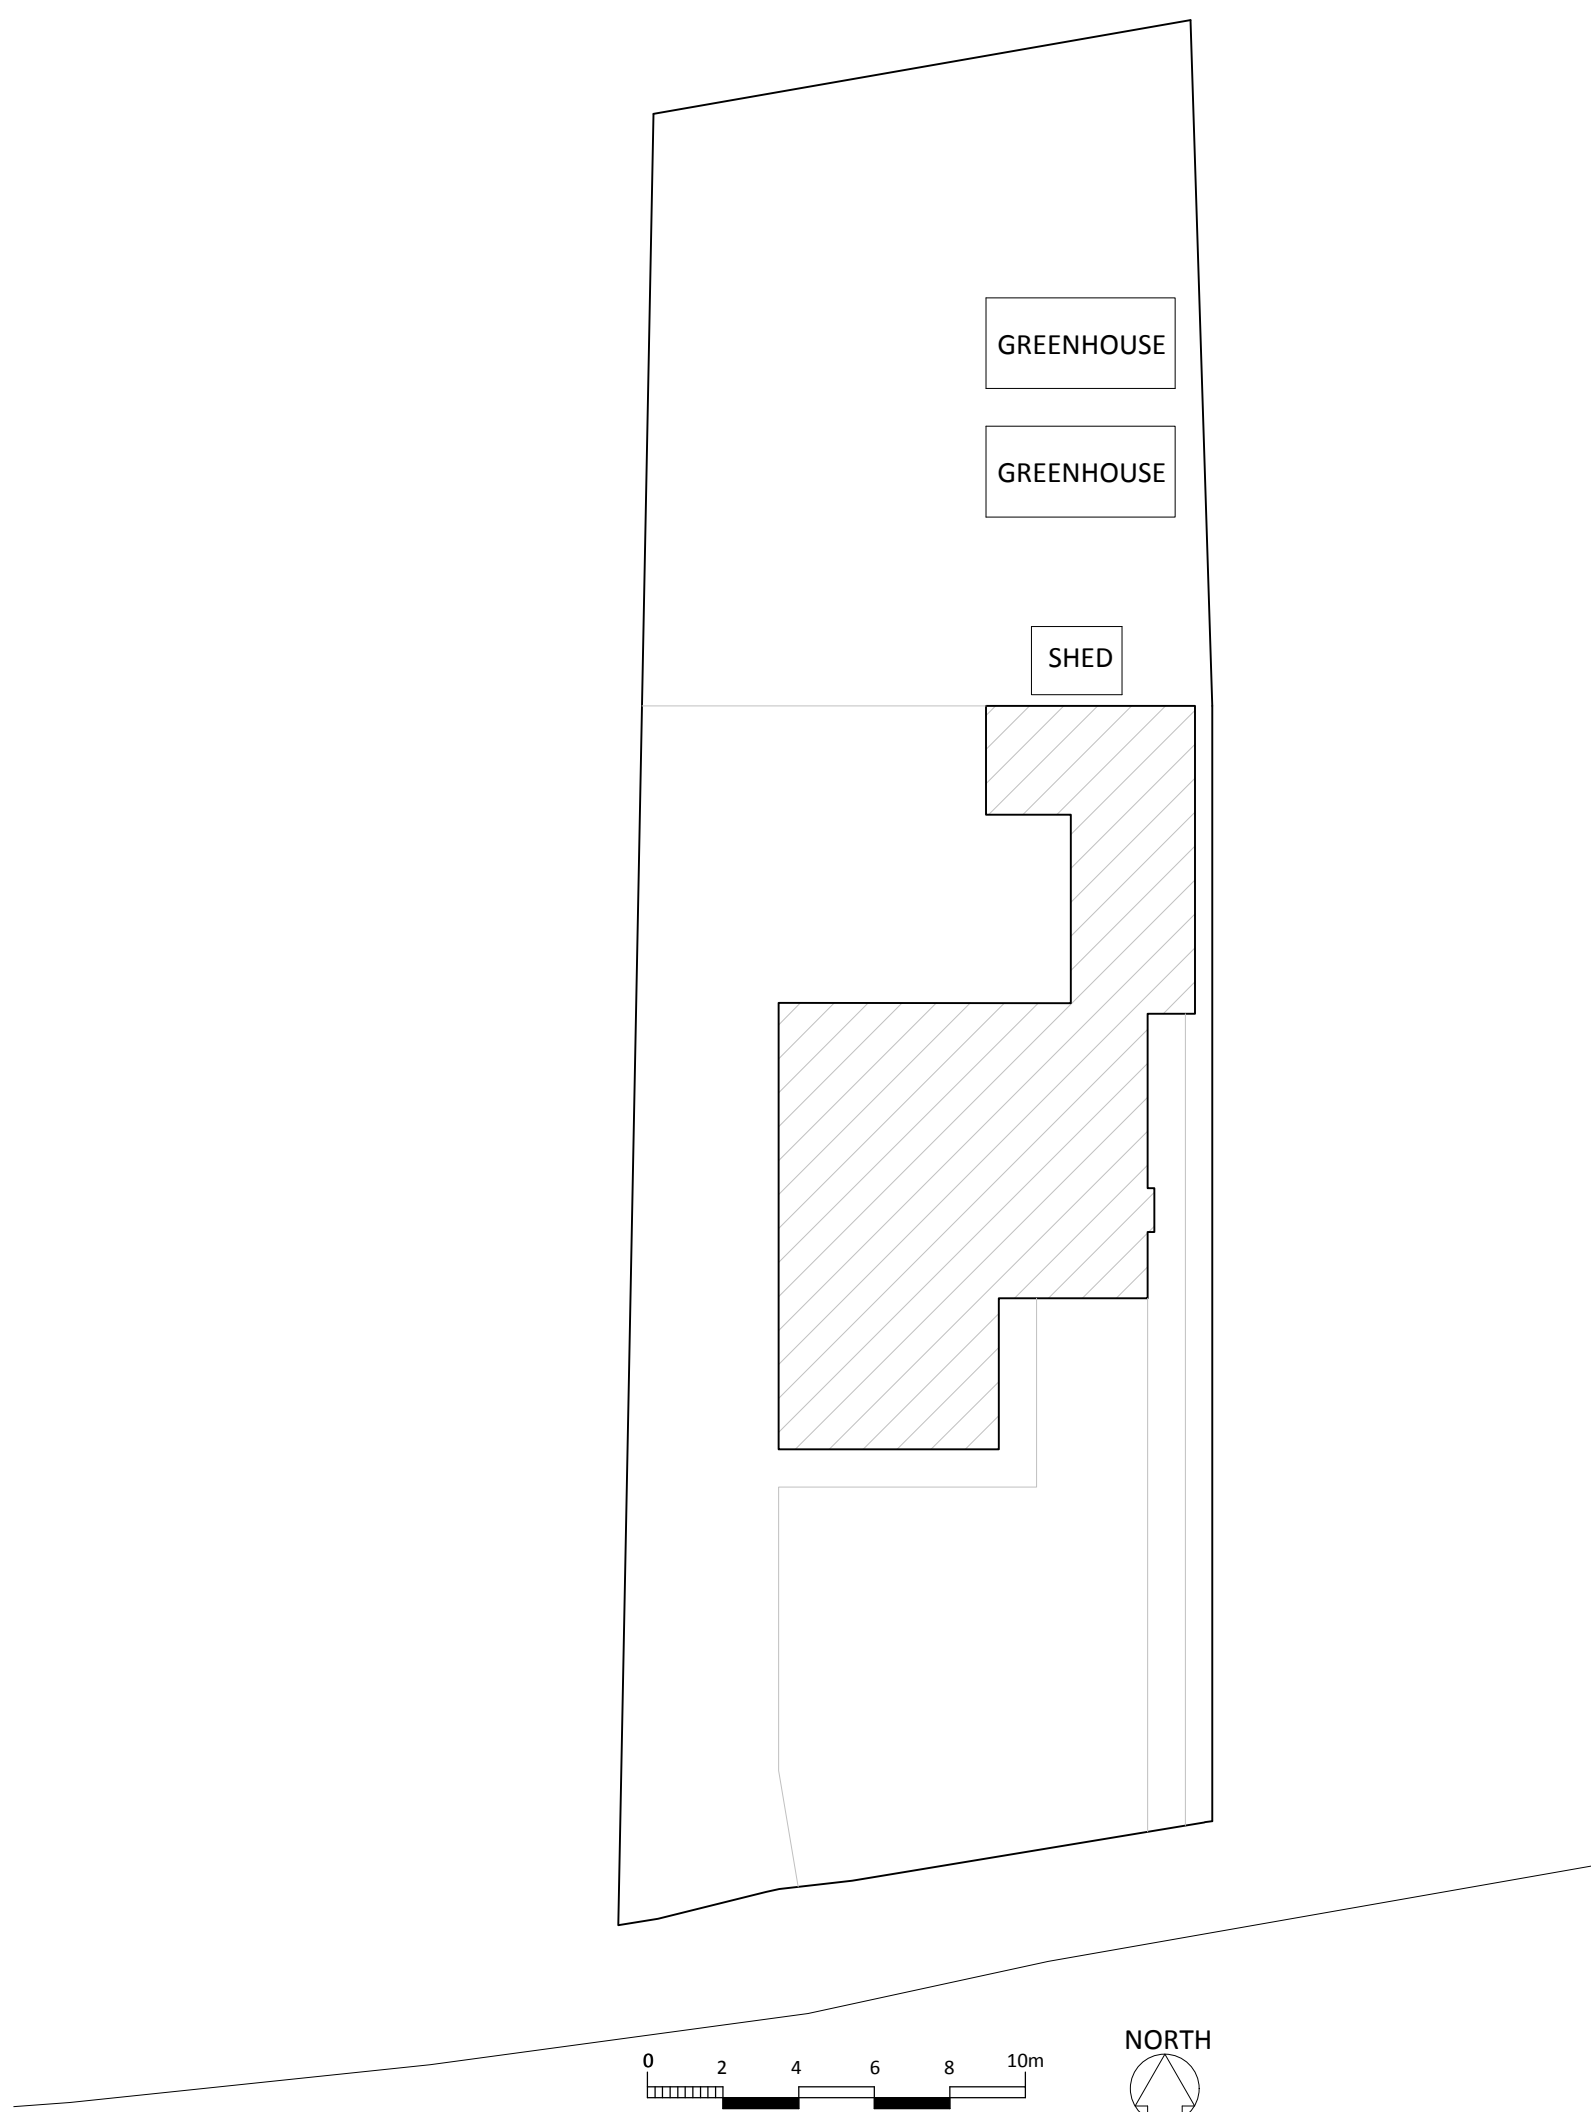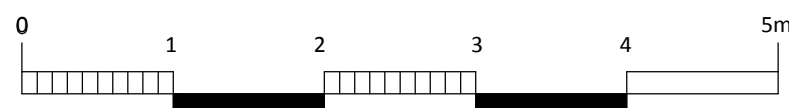

SITE PLAN 1:200

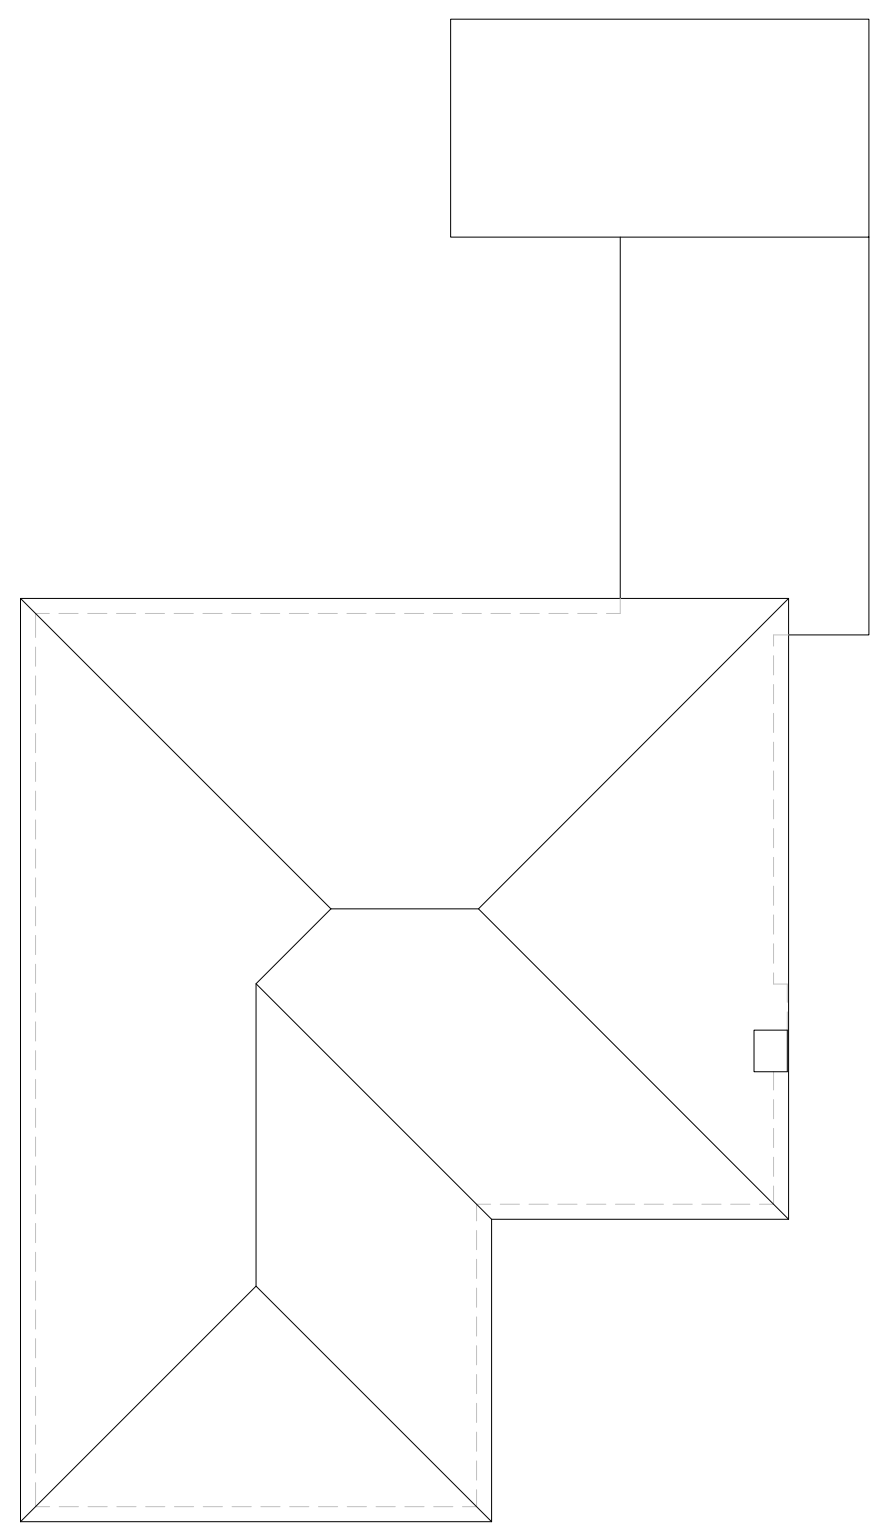

ROOF PLAN 1:100

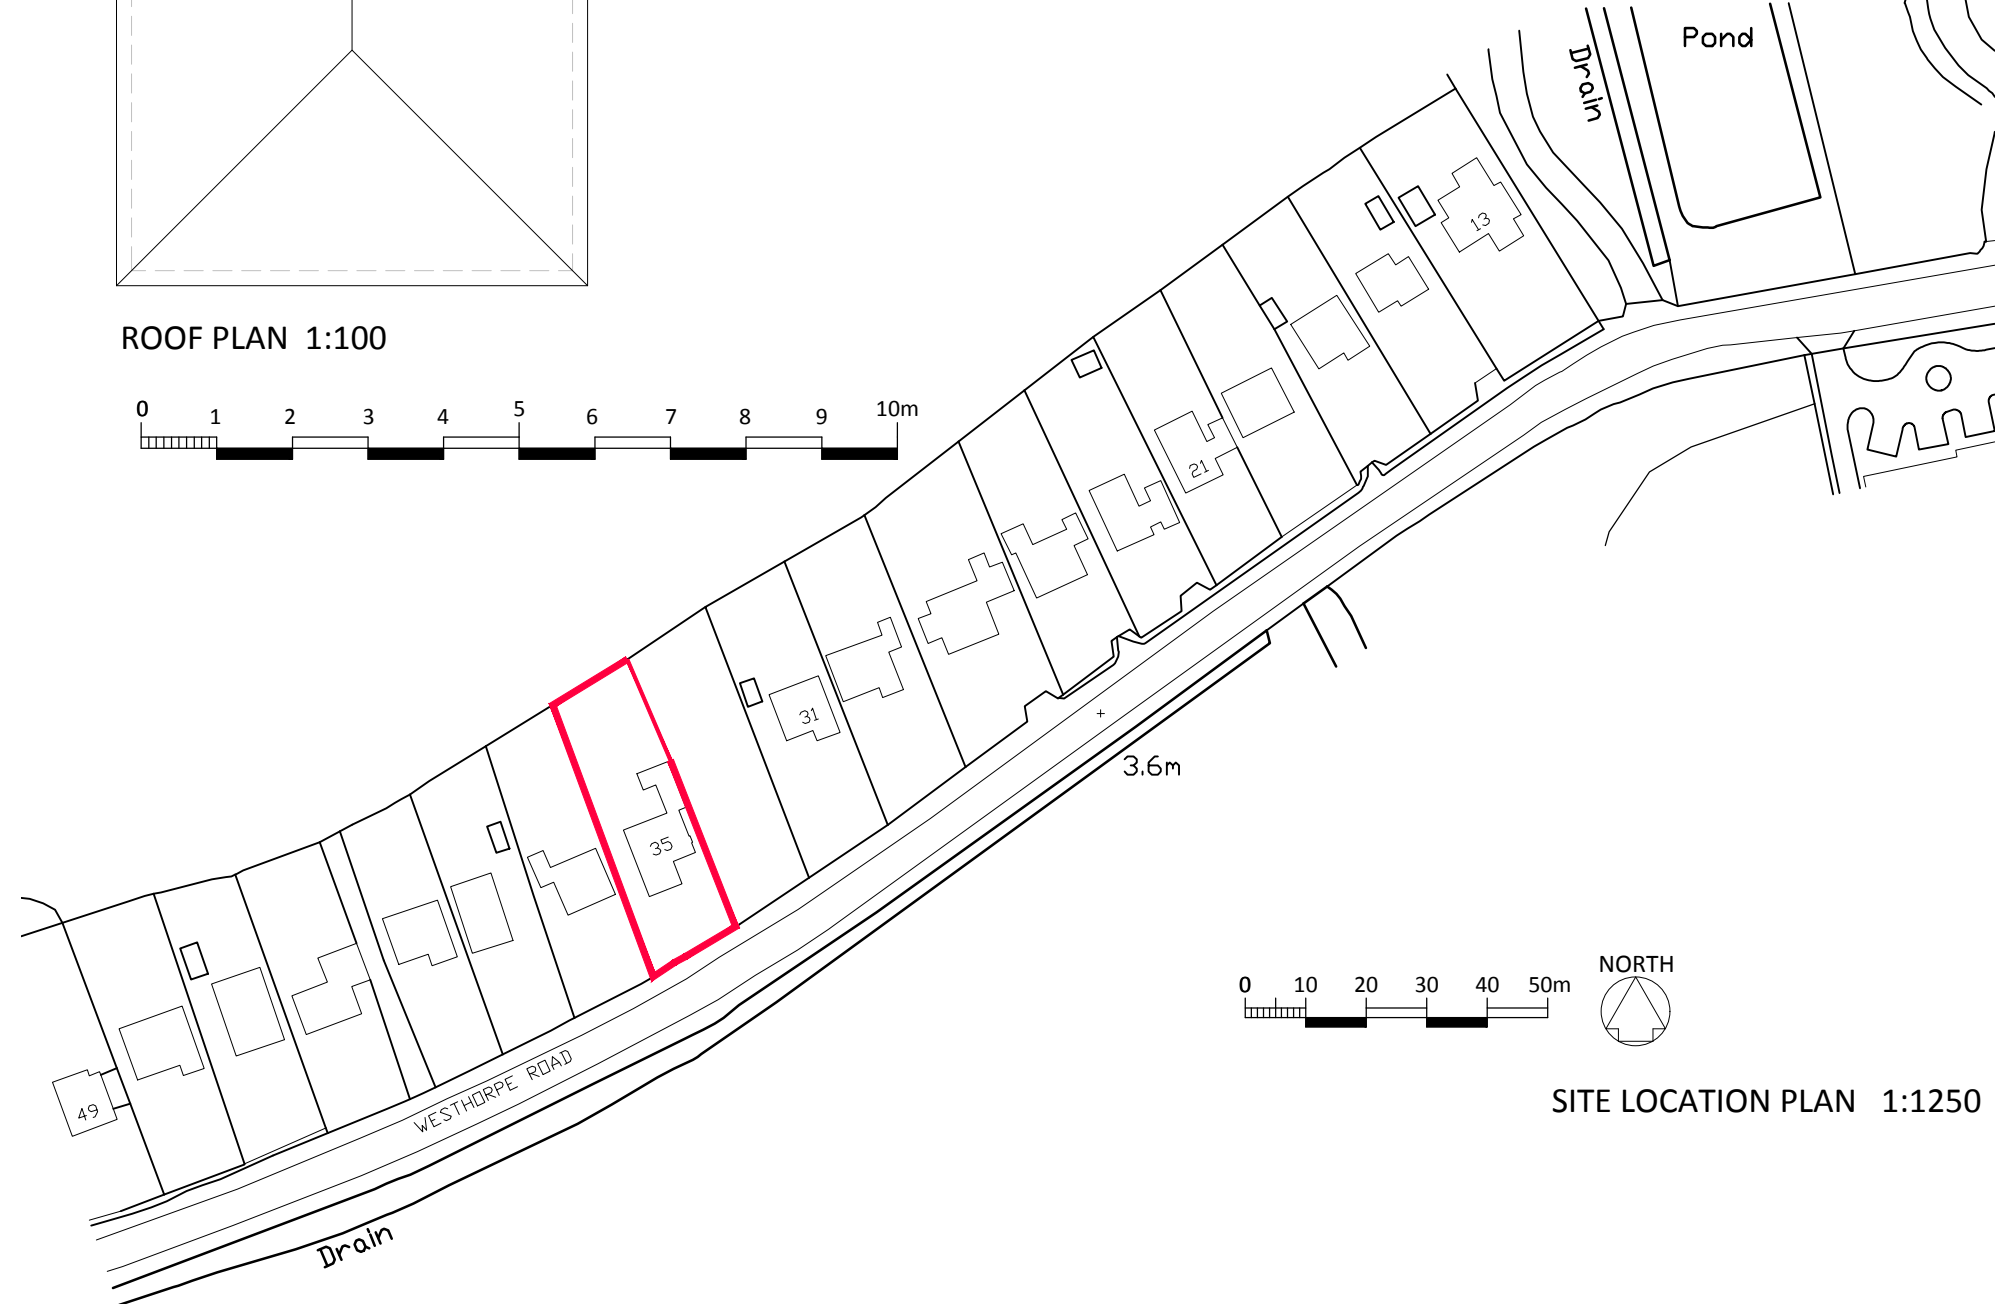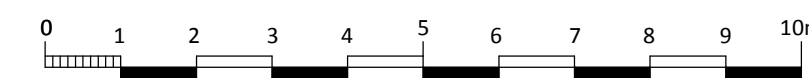

SITE LOCATION PLAN 1:1250