


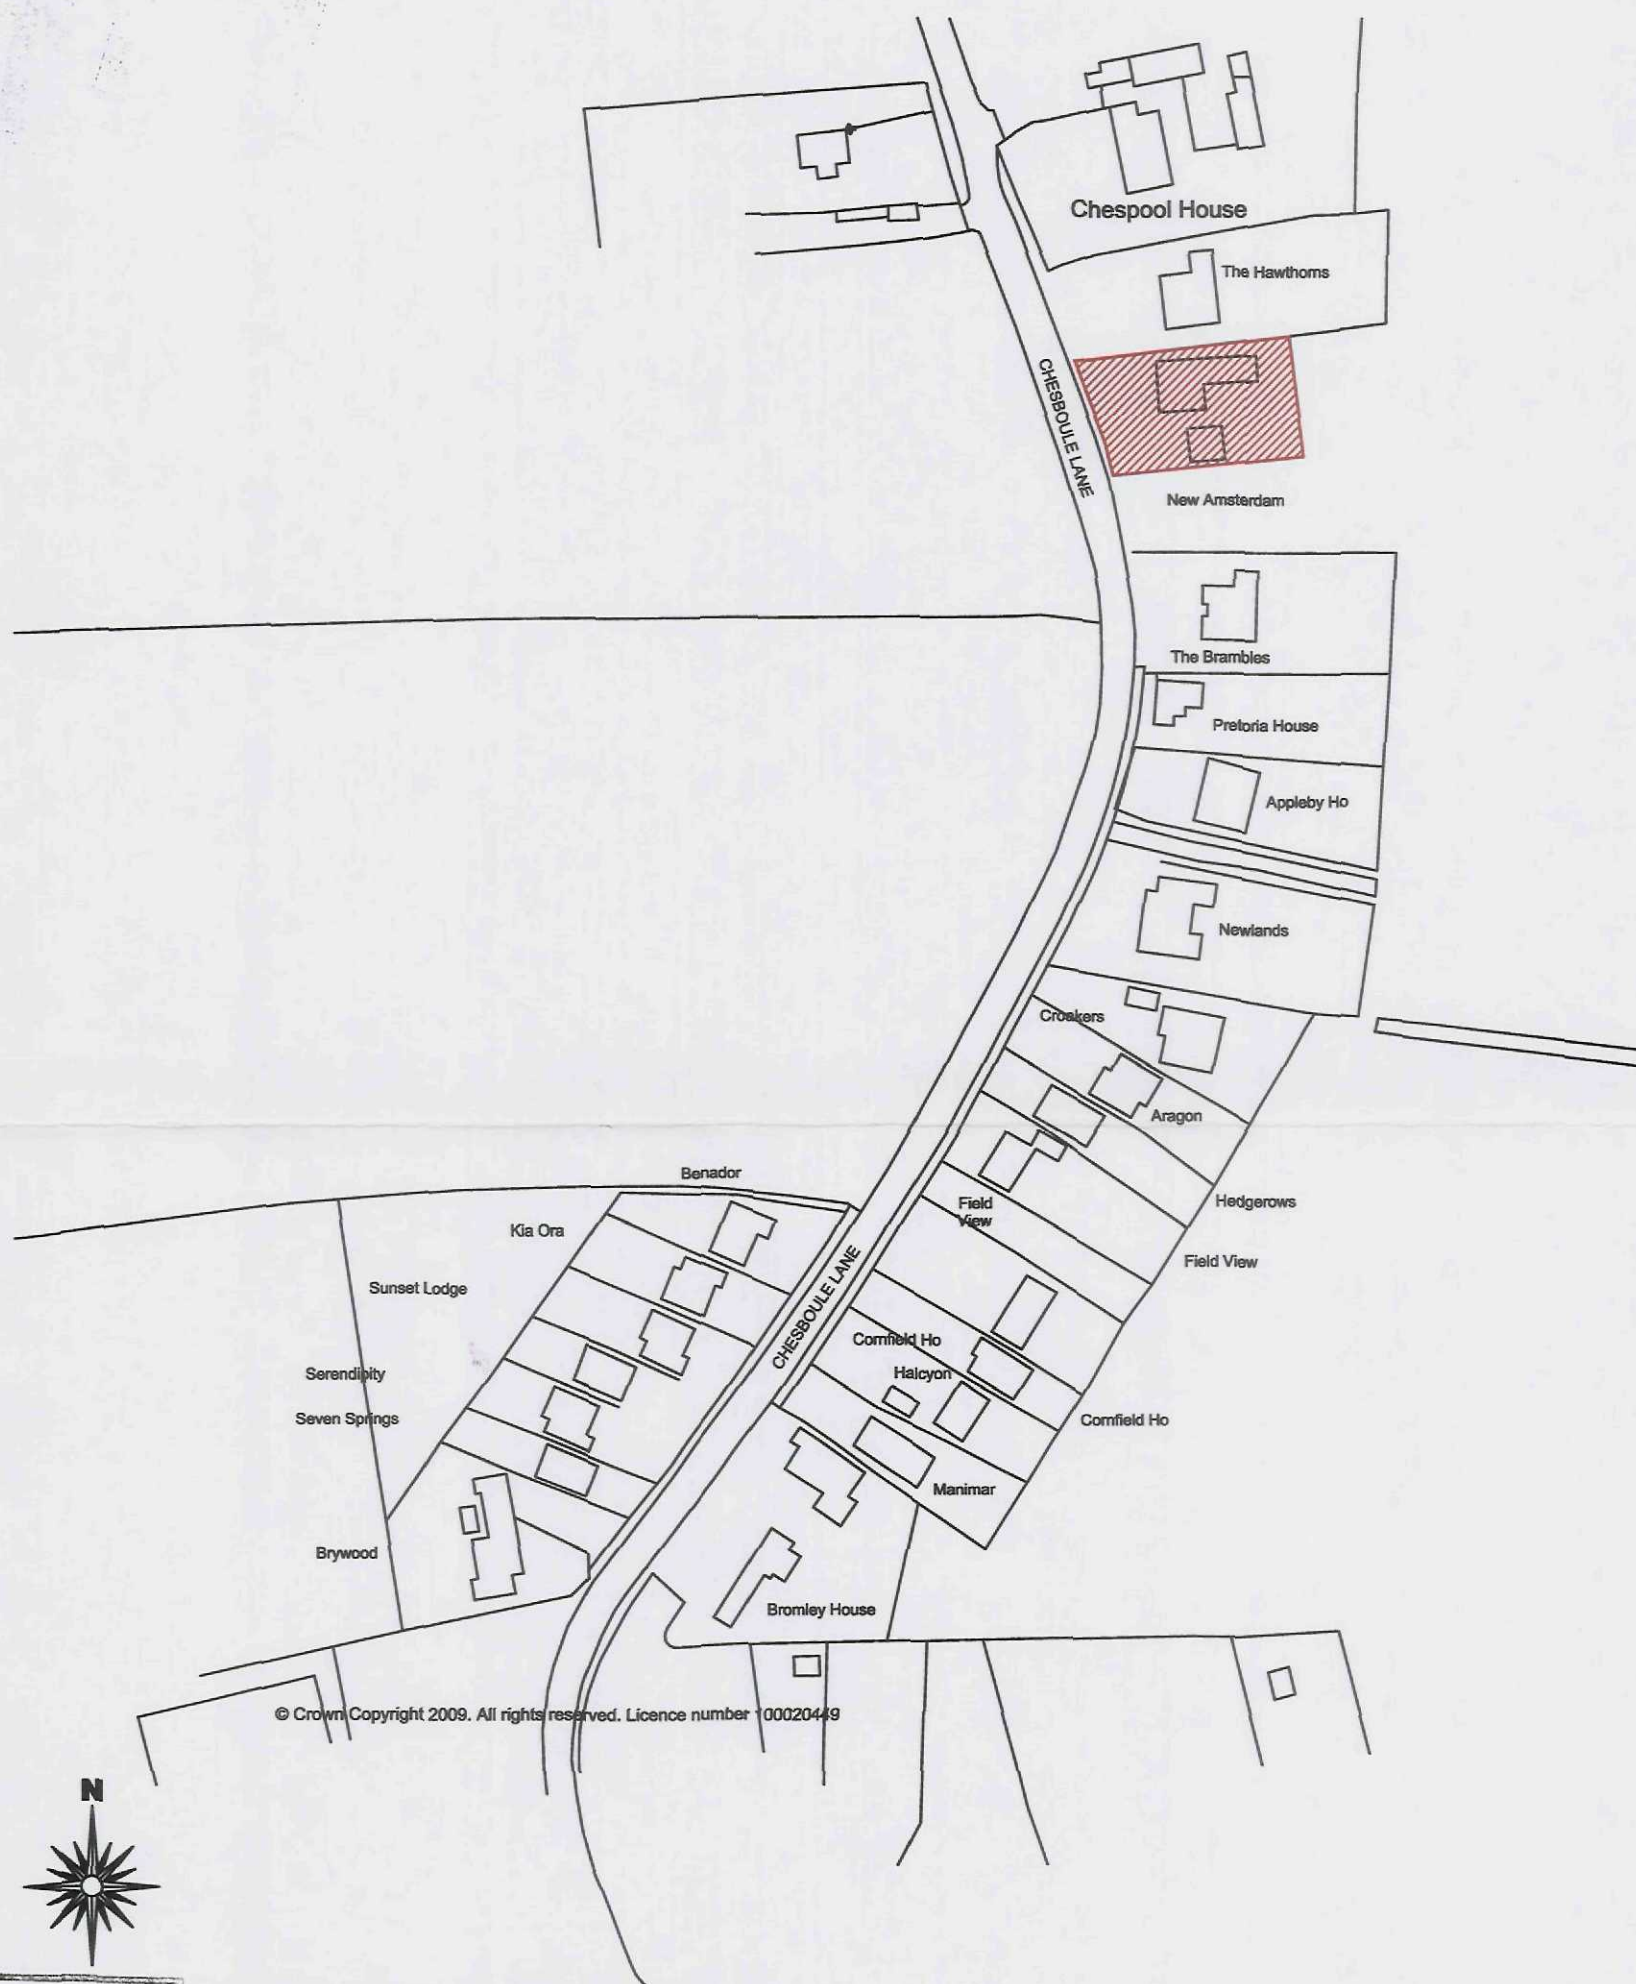

Site Location Plan

Scale 1:1250

**DETERMINED
PLAN**

Ref: 0198109
19 MAR 2009
Planning 3450



2nd Floor - 5B Sheepmarket
Spalding
PE11 1BH
Tel: 01775 768 921
e-mail: enquiries@remwaydesign.co.uk

Site :
New Amsterdam
Chesboule Lane
Gosberton Risegate
PE11 4EU

Client :
Mr C Drakard

Date : ★★★★★ Scale : as noted


Drawing No:
A3-1700-04

SYDC
Planning & Development
19 MAR 2009
Ref: 0198/09

The Hawthorns

CHESBOULE LANE

New Amsterdam

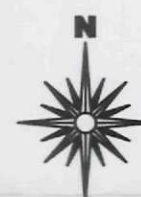

Site Block Plan
Scale 1:250

**DETERMINED
PLAN**



2nd Floor - 5B Sheepmarket
Spalding
PE11 1BH
Tel: 01775 768 921
e-mail: enquiries@remwaydesign.co.uk

Site :
New Amsterdam
Chesboule Lane
Gosberton Risegate
PE11 4EU

Client :
Mr C Drakard

Date : ~~19/03/09~~ Scale : **as noted**

Drawing No:
A3-1700-05