






Location Plan 1:1250

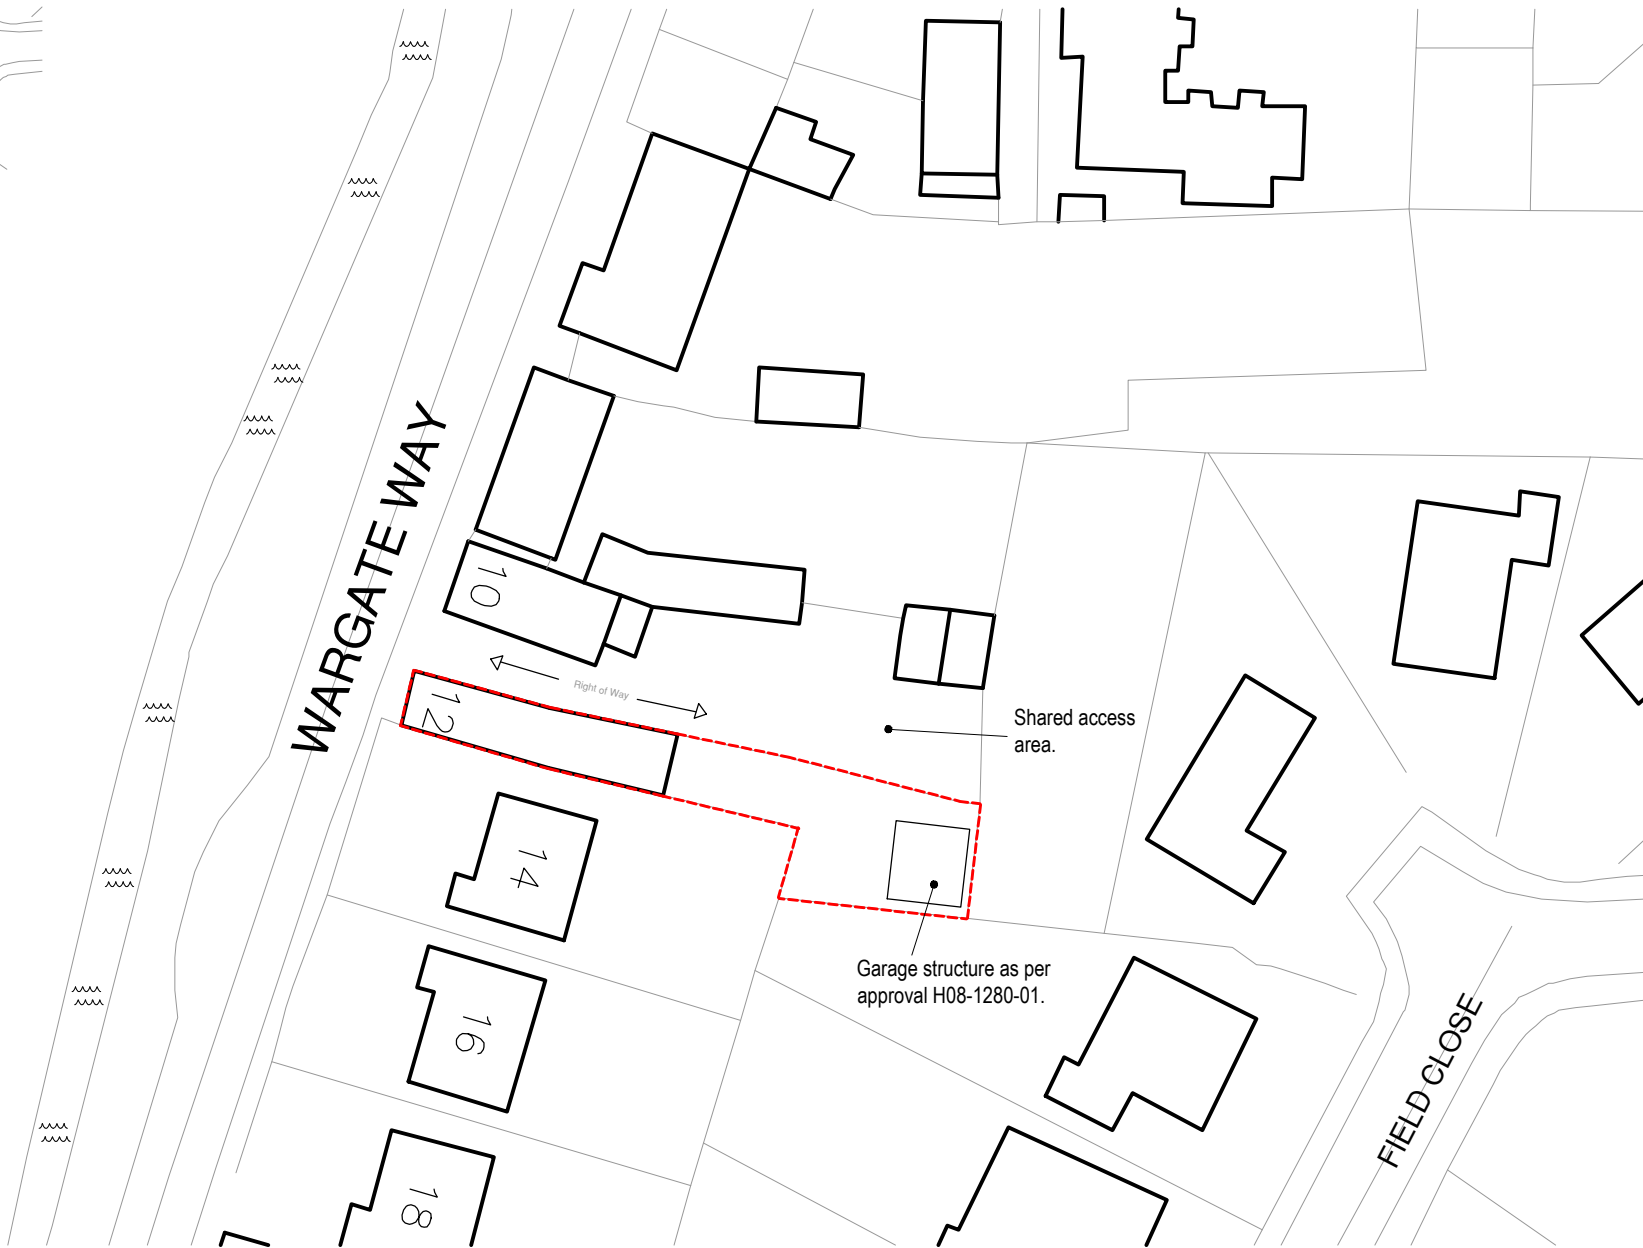

Block Plan 1:500

NOTES:
• This drawing including all designs & detail contained thereon is the copyright of PW Architects & may not be reproduced or used except where written permission is granted.
• Dimensions must not be scaled from this drawing.

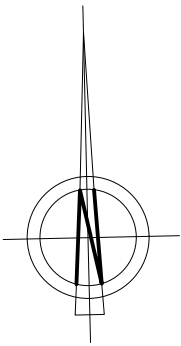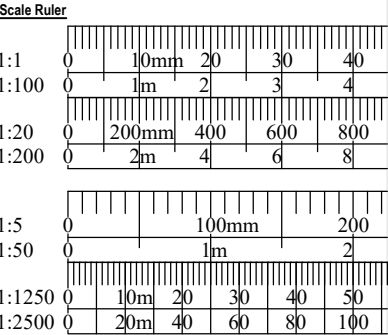

REVISION	DATE	DESCRIPTION

AMENDMENTS

PWArchitects	
RIBA CHARTERED ARCHITECTS & DESIGNERS	
Address: Firdale Stables, High St, Morcott, Rutland, LE15 9DN	
Tel: 01572 747789 email: info@peterwilmotarchitects.com	
Web: www.peterwilmotarchitects.com	

CLIENT
Mr F. Boyle

PROJECT
Proposed Land Sale at; 12 Wargate Way Gosberton Spalding PE11 4NH

DRAWING TITLE
Block Plan

DATE Oct. 2017	SCALE 1: 500 & 1250	PAPER SIZE A3	DRAWN TR
-------------------	------------------------	------------------	-------------

PROJECT REF: 2017 / 32	DRAWING NO. & REVISION 01a
---------------------------	-------------------------------