


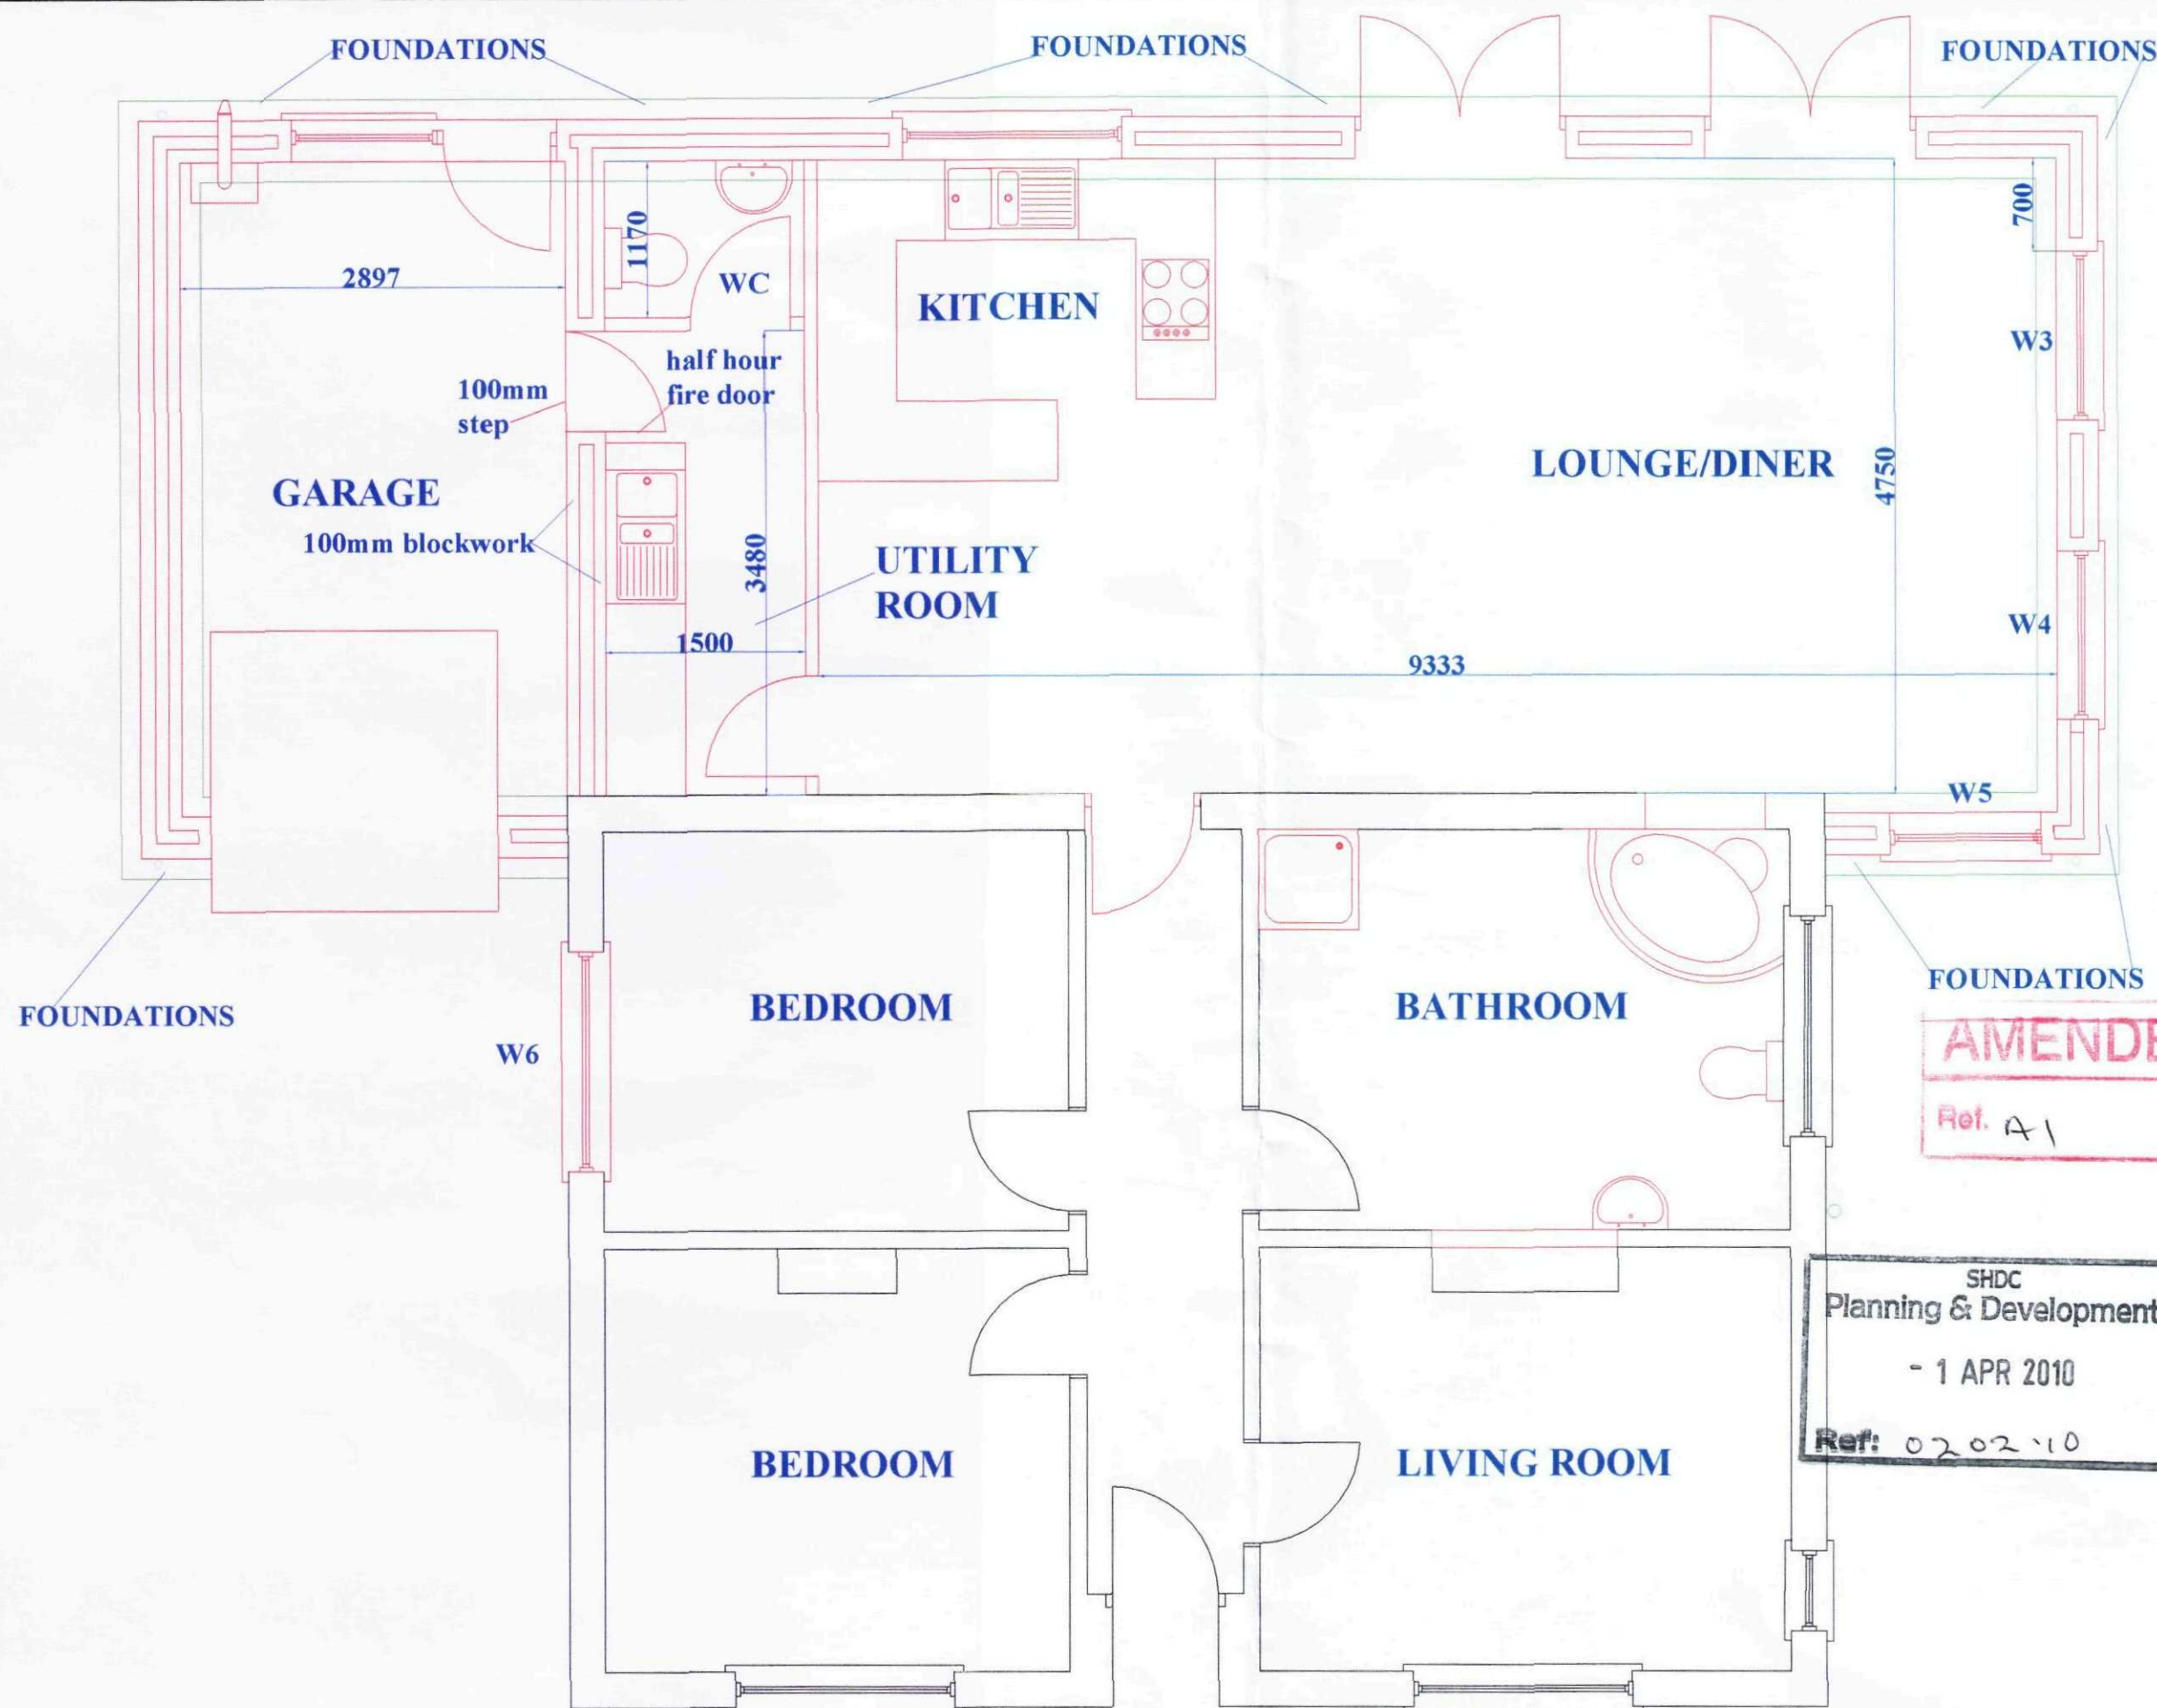

General Notes

THIS DRAWING SHALL BE READ IN CONJUNCTION WITH THE SEPERATE BUILDING REGULATION SPECIFICATION NOTES

ALL DIMENSIONS SHALL BE CHECKED ON SITE AND UNDER NO CIRCUMSTANCES SHALL DIMENSIONS BE TAKEN FROM THE DRAWINGS AND USED FOR TENDERING ORDERING OR CONSTRUCTION PURPOSES WITHOUT CHECKING THEM ON SITE FIRST

THIS DRAWING IS THE COPYRIGHT OF J W MOSES AND SHALL NOT BE COPIED WITHOUR EXPRESS CONSENT

AMENDED PLAN

Ref. A1

No.	Revision/Issue	Date

Draw Name and Address

JOHN W MOSES M.R.I.C.S
CHARTERED SURVEYOR
3 PINE COURT
SPALDING
LINCOLNSHIRE
PE12 6FG

Project Name and Address

PROPOSED ALTERATIONS AND EXTENSION TO WESTVIEW
WINDMILL LANE
GOSBERTON RISEGATE
PE11 4ES

Project	Sheet
JWM/WV/010	PROPOSED FOUNDATION PLAN
Date	01/03/10
Scale	1:50