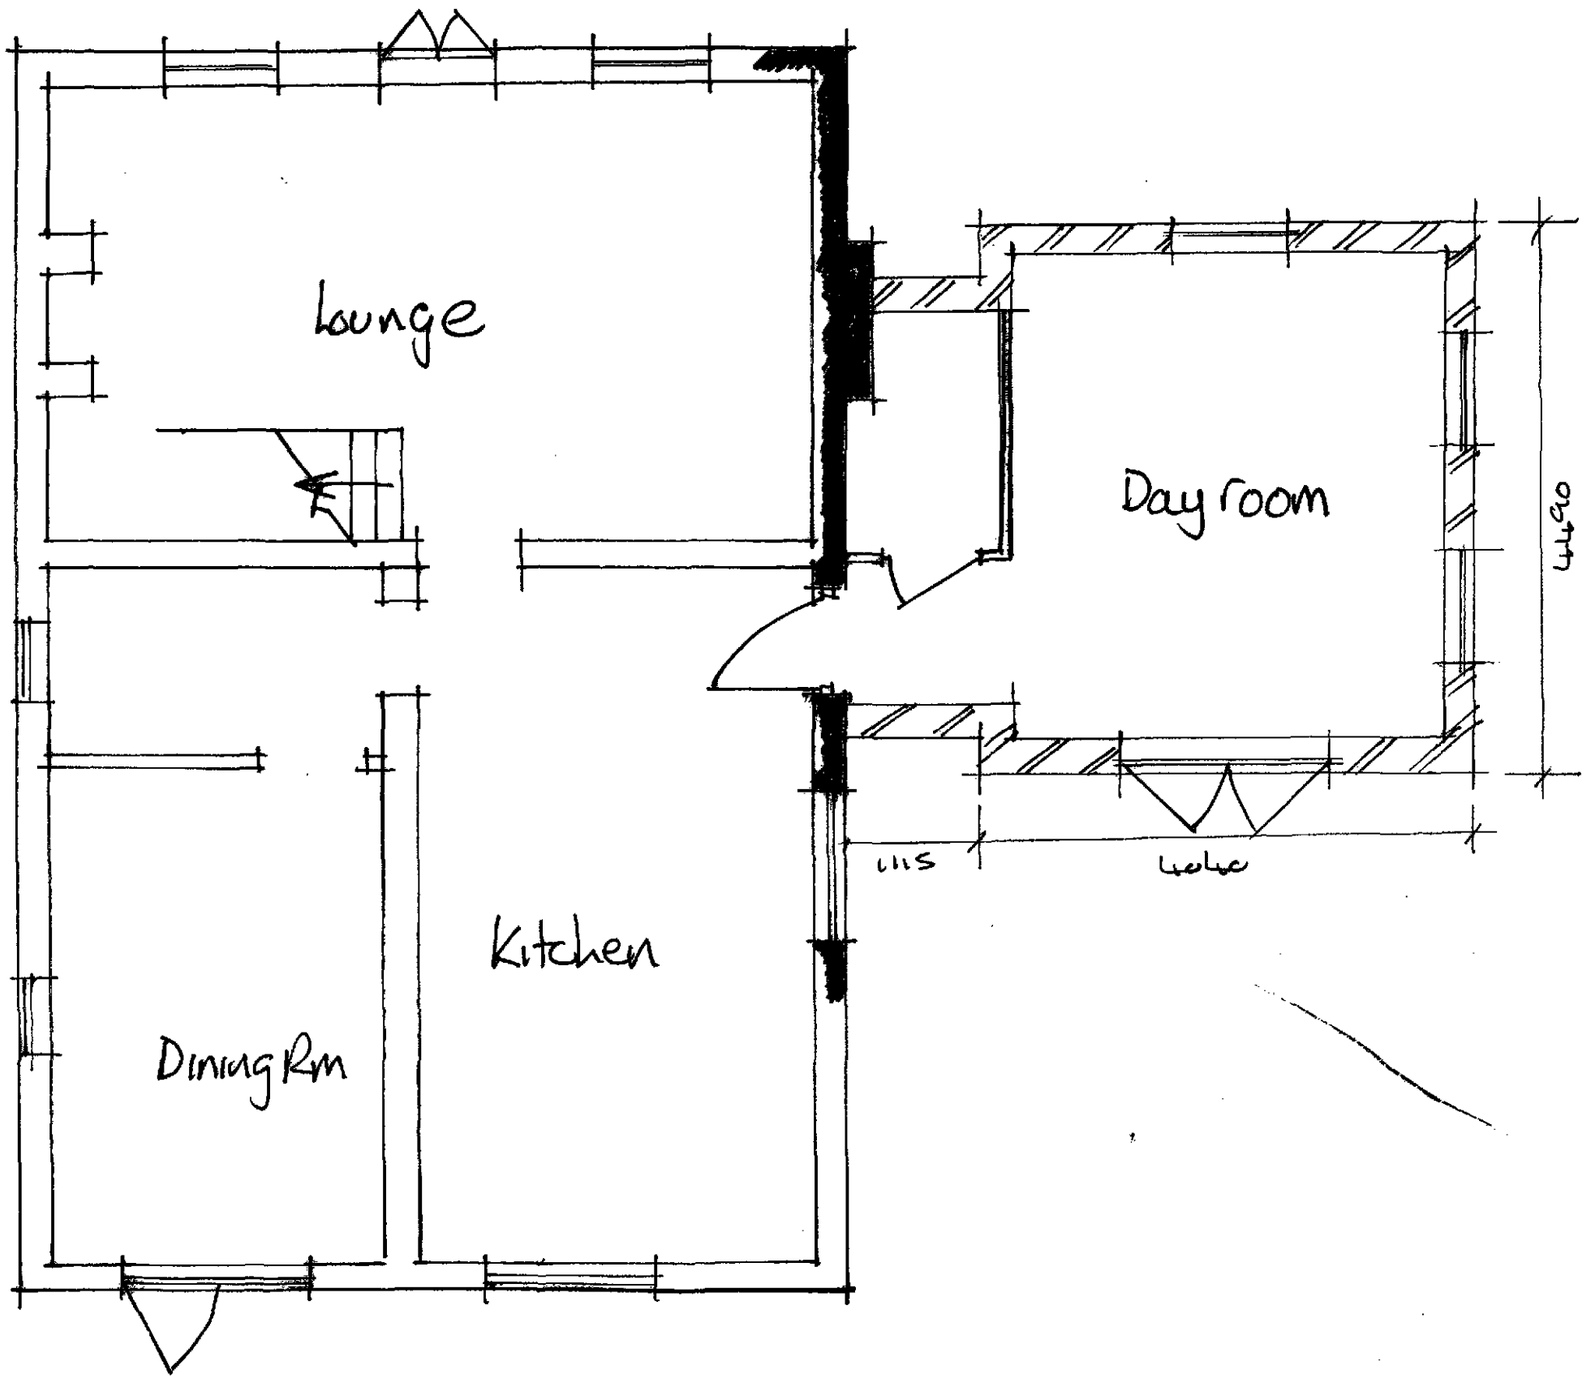


SHDC
Planning & Development
12 MAR 2012
Ref: 0205-12

GROUND FLOOR PROPOSED

OATSHEAF COTTAGE
CHESBOULE LANE
GOSBERTON RISEGATE

SCALE 1:50

DRG NO 2