



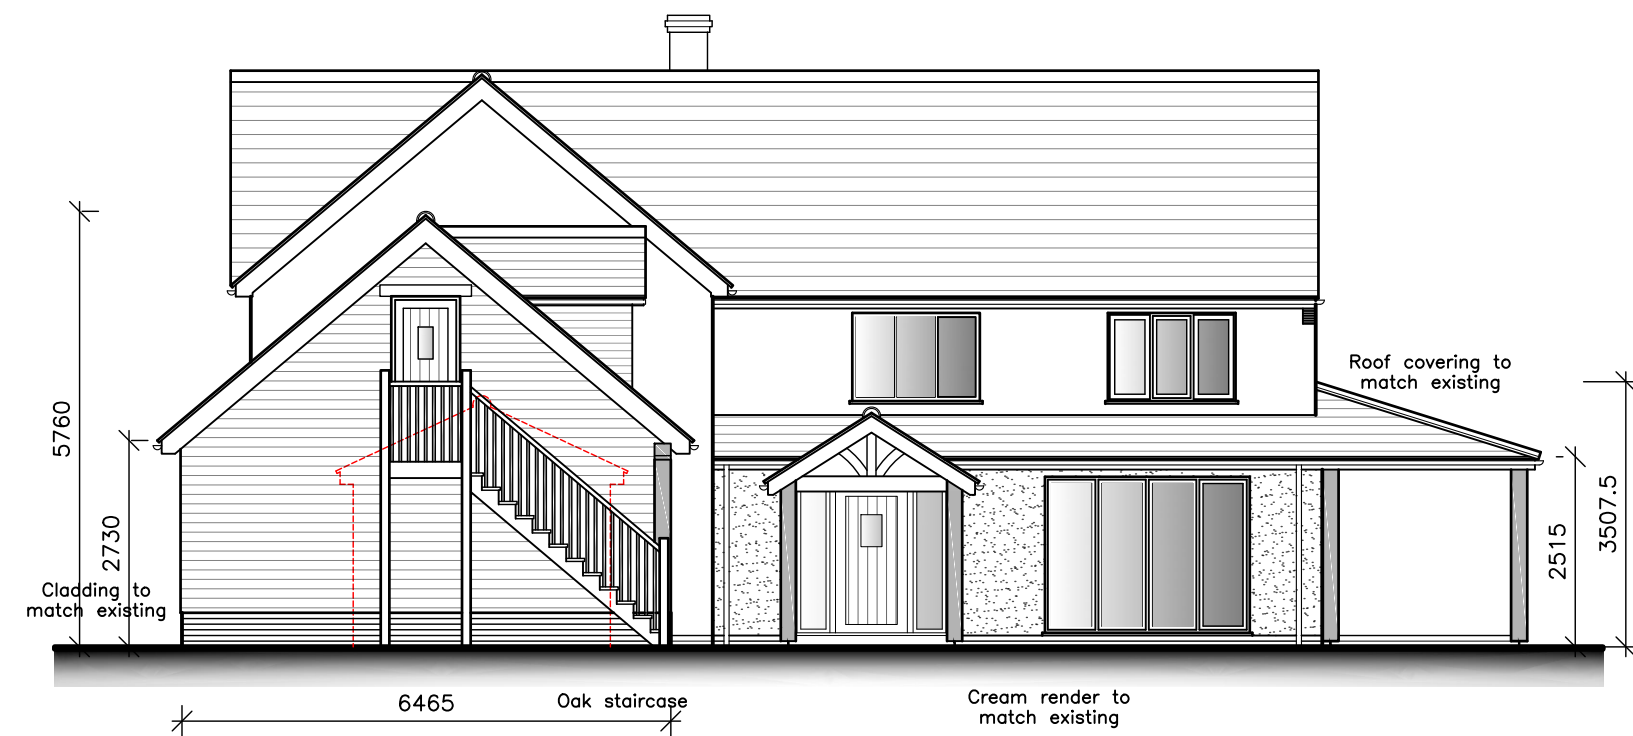


FRONT (NORTH-WEST) ELEVATION
SCALE 1:100

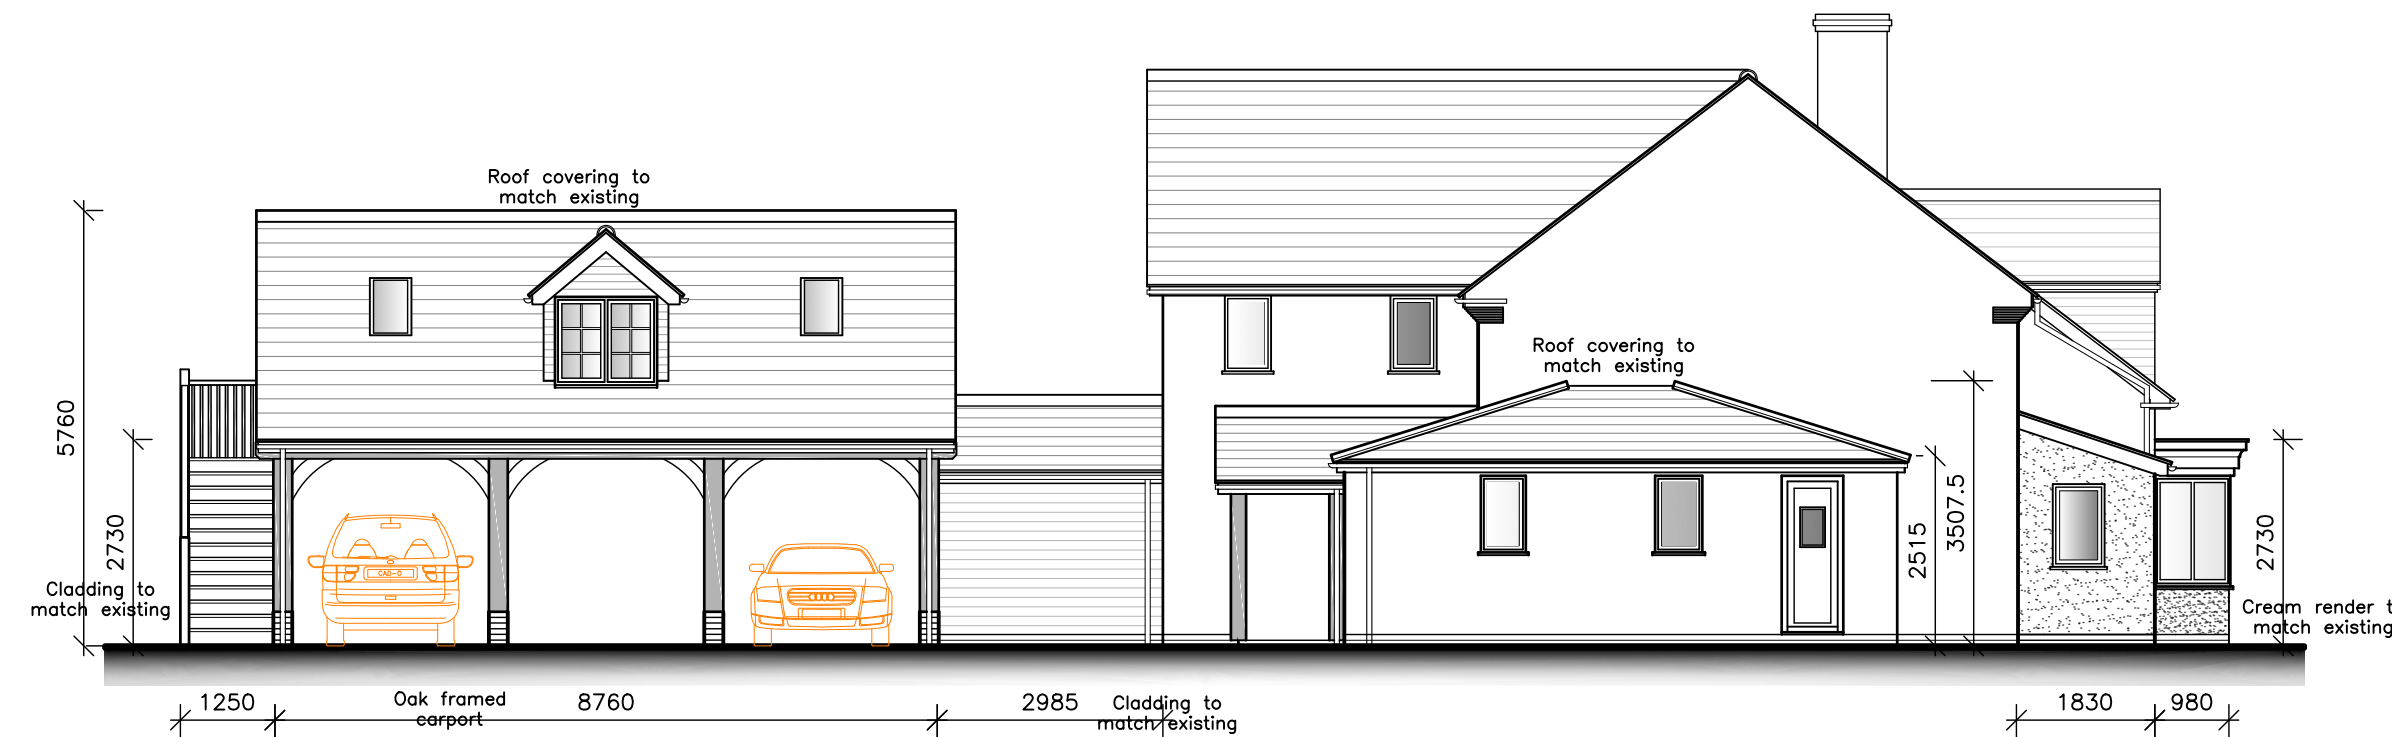


SIDE (SOUTH-WEST) ELEVATION
SCALE 1:100




REAR (SOUTH-EAST) ELEVATION
SCALE 1:100

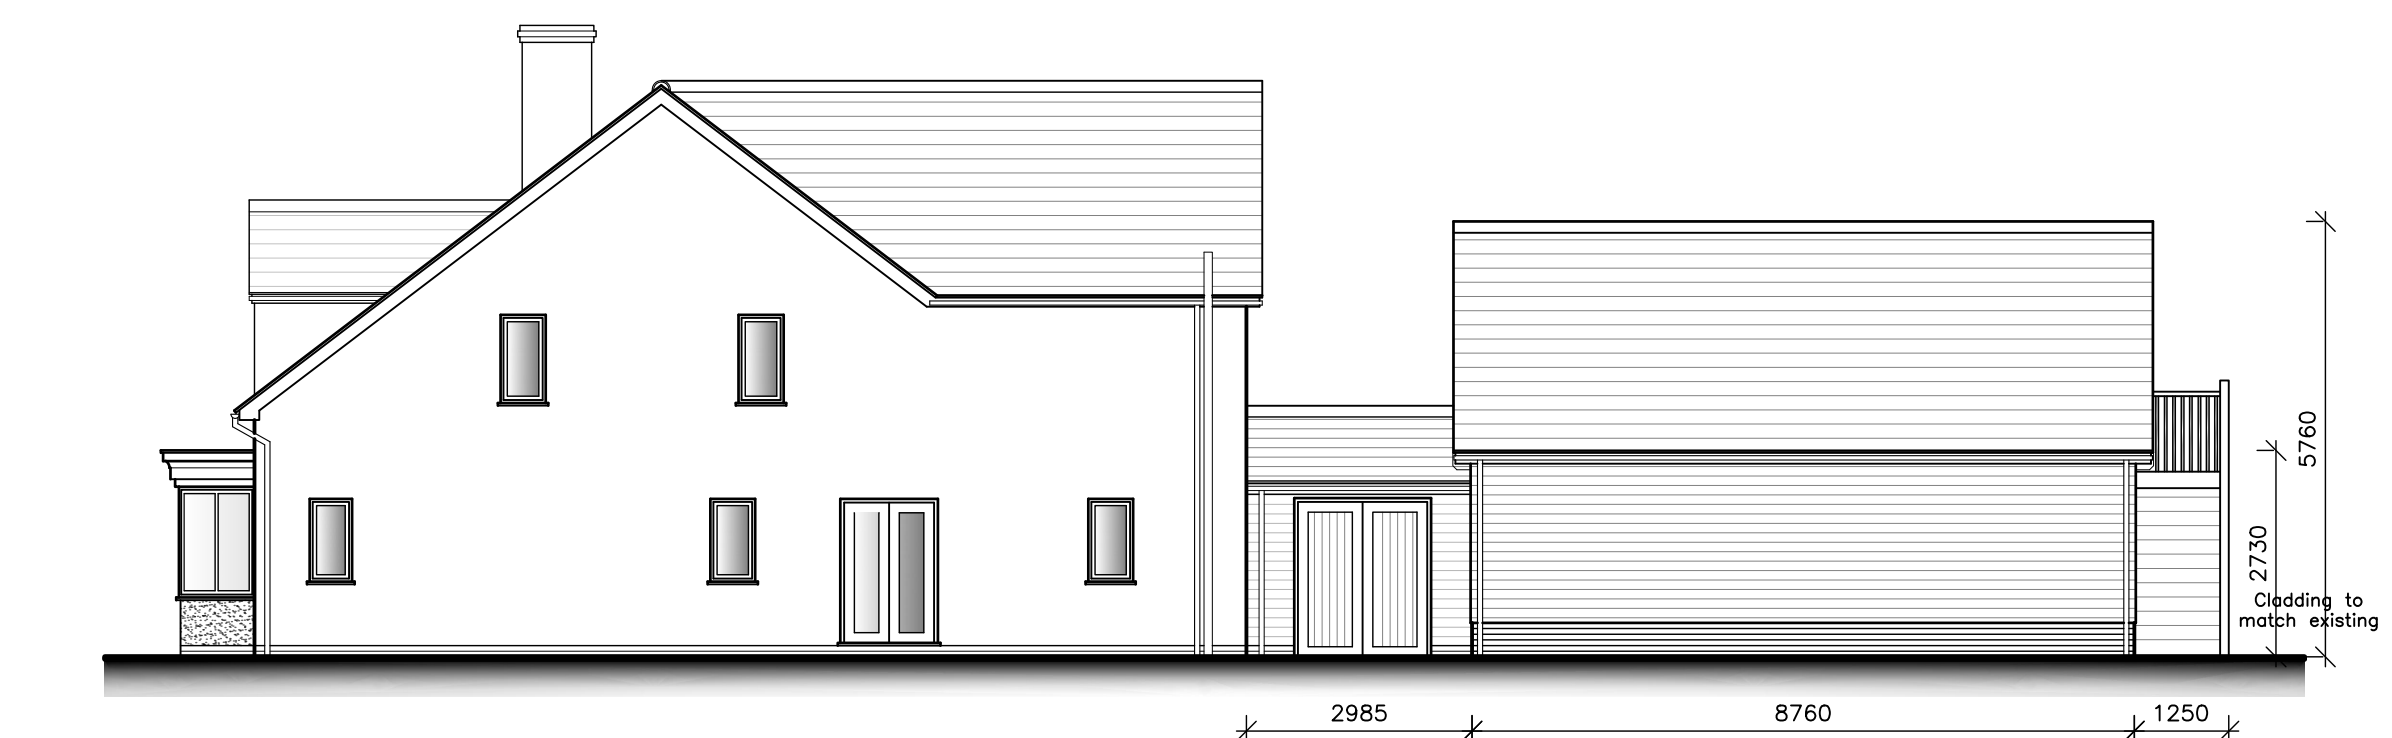


SIDE (NORTH-EAST) ELEVATION
SCALE 1:100

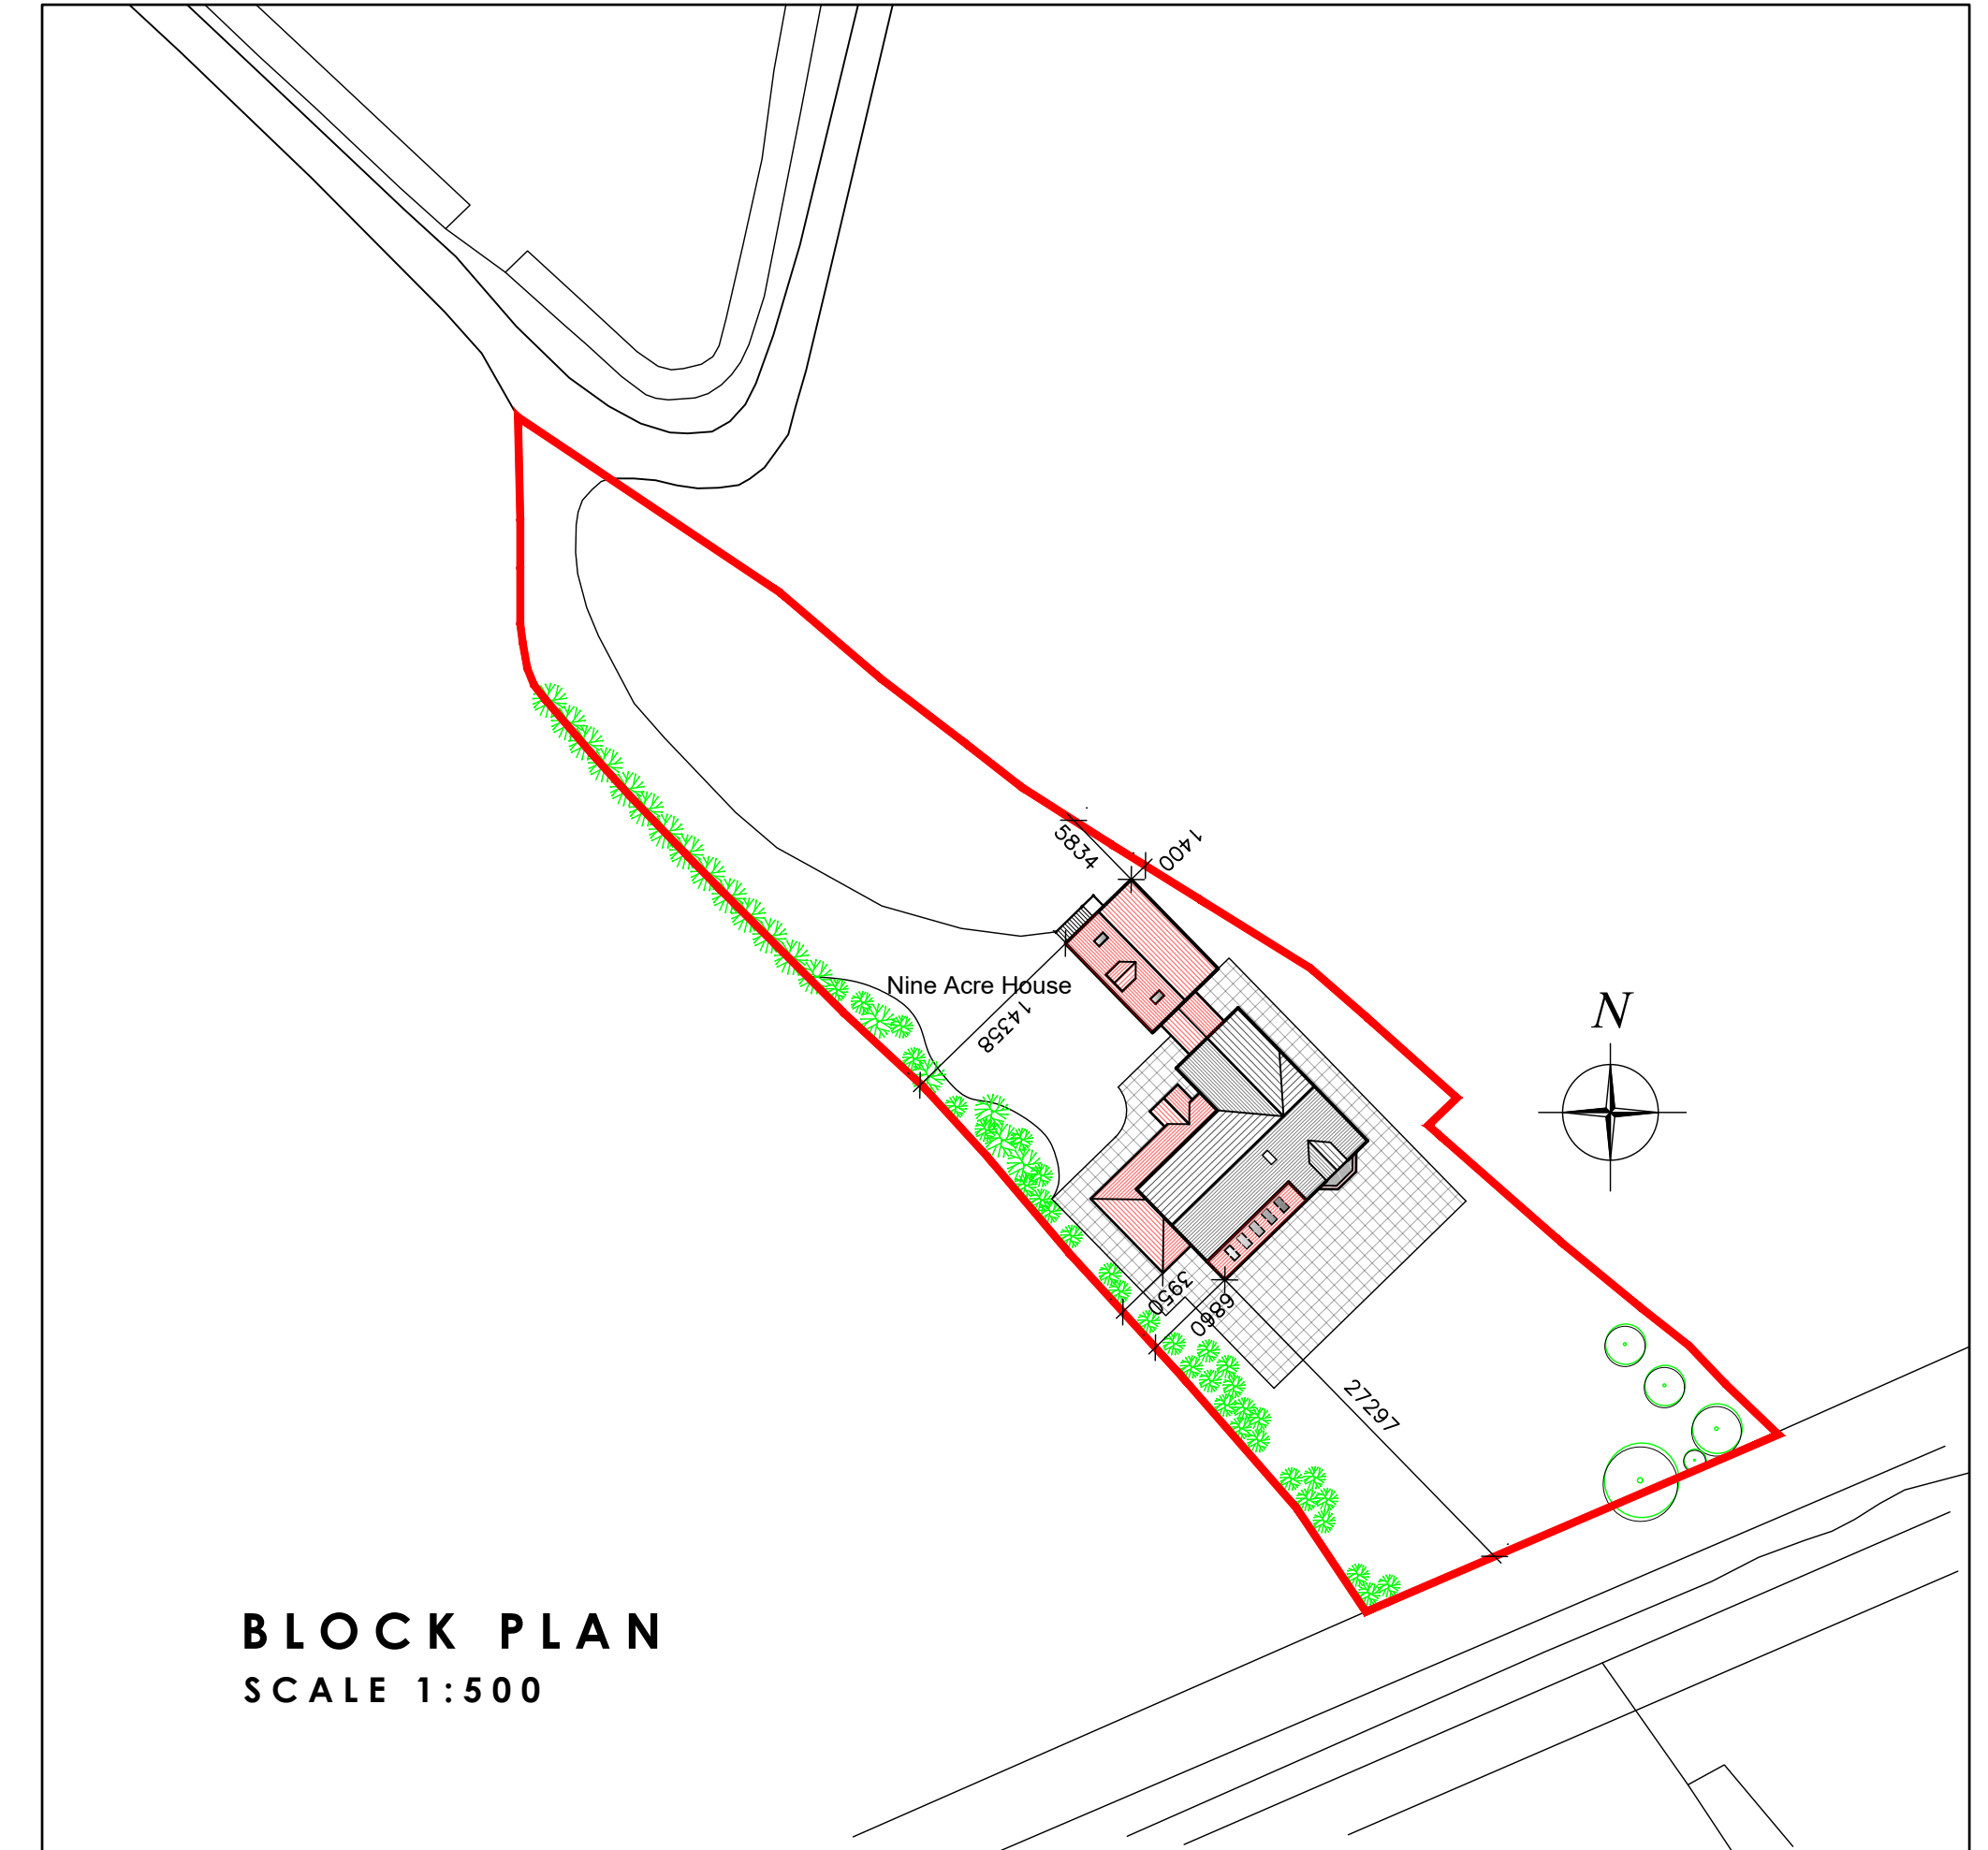

BLOCK PLAN
SCALE 1:500

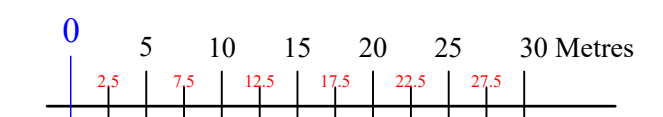

Rev A	Revisions to overall scheme	14-02-2022
Rev B	Revisions to overall scheme	22-02-2022

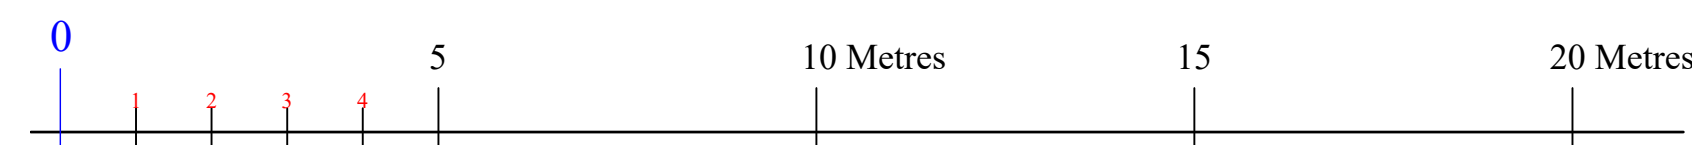

Residential | Commercial | Industrial



ARCHITECTURAL SERVICES
Little Bishops Cottage Staunton Road Frithville Boston
Lincolnshire PE22 7ED

APPLICANT NAME:
Mr & Mrs S Aldred

PROPOSAL:
Proposed Extension & Alterations
Nine Acre House
High Bridge Lane
Gosberton
Lincolnshire, PE11 4NS

DATE:
February 2022

SCALE:
As Shown

DRAWING TITLE:
Proposed Elevations

DRAWING NO:
12-447-05

REVISION:
B

T 01205 750890 M 07970 108502
E enquiries@studio21design.co.uk
W www.studio21design.co.uk