



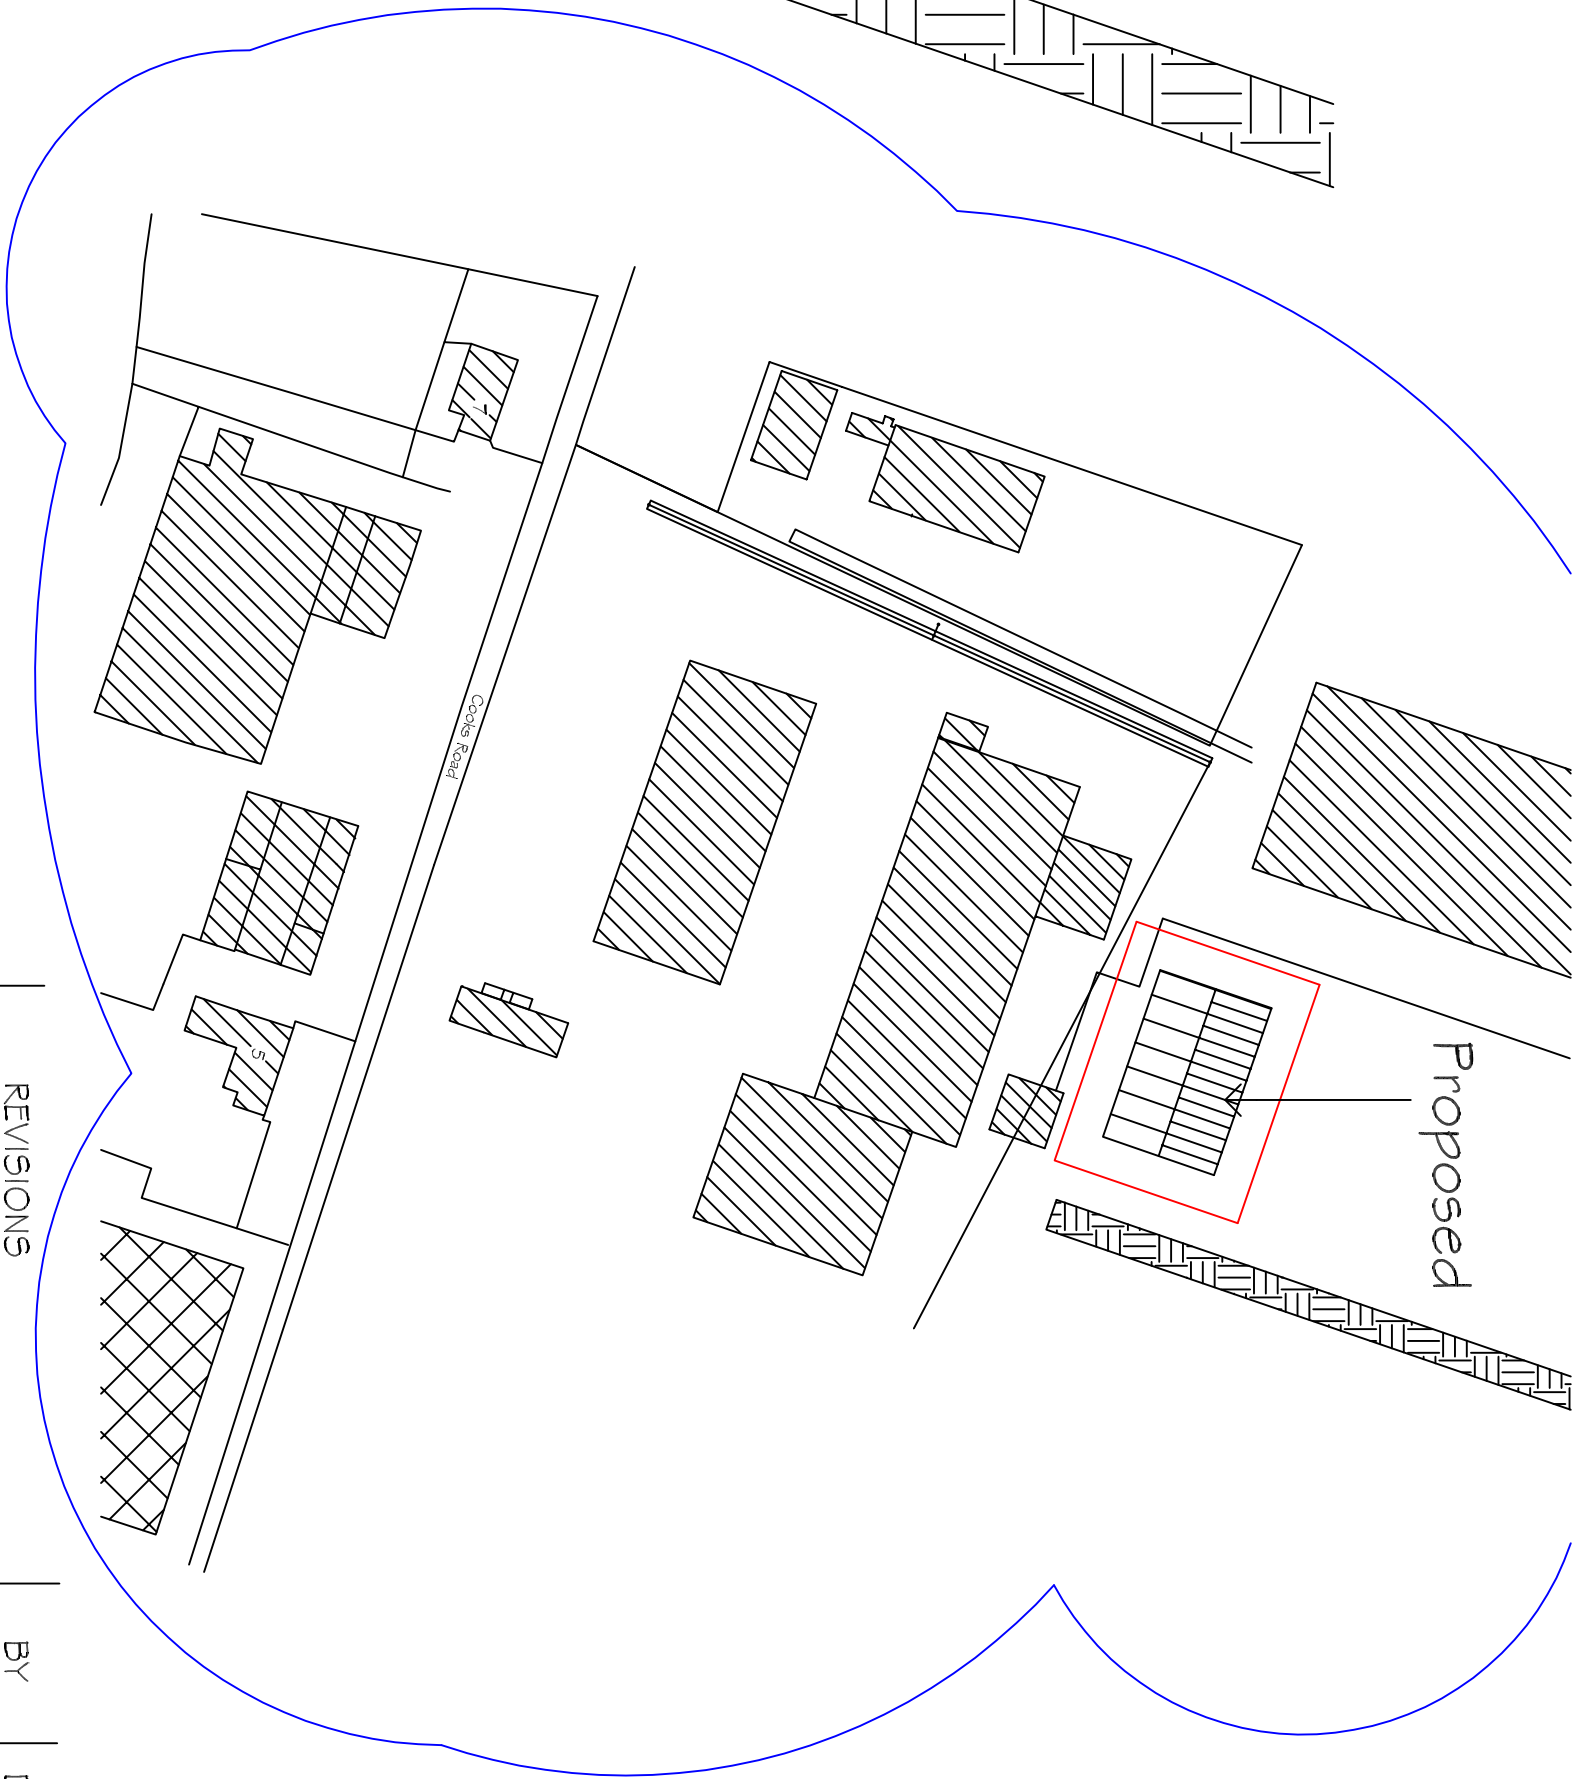

New underground surface water pipe from proposed rmp to discharge into existing 40 ton gravel soakaway (pipework within this soakaway is slopped to allow surface water to discharge equally within soakaway)
From this soakaway there is a high level overflow pipe which discharges into the Welland & Deeping I.D.B. Bicker Haven Drain at greenfield rate

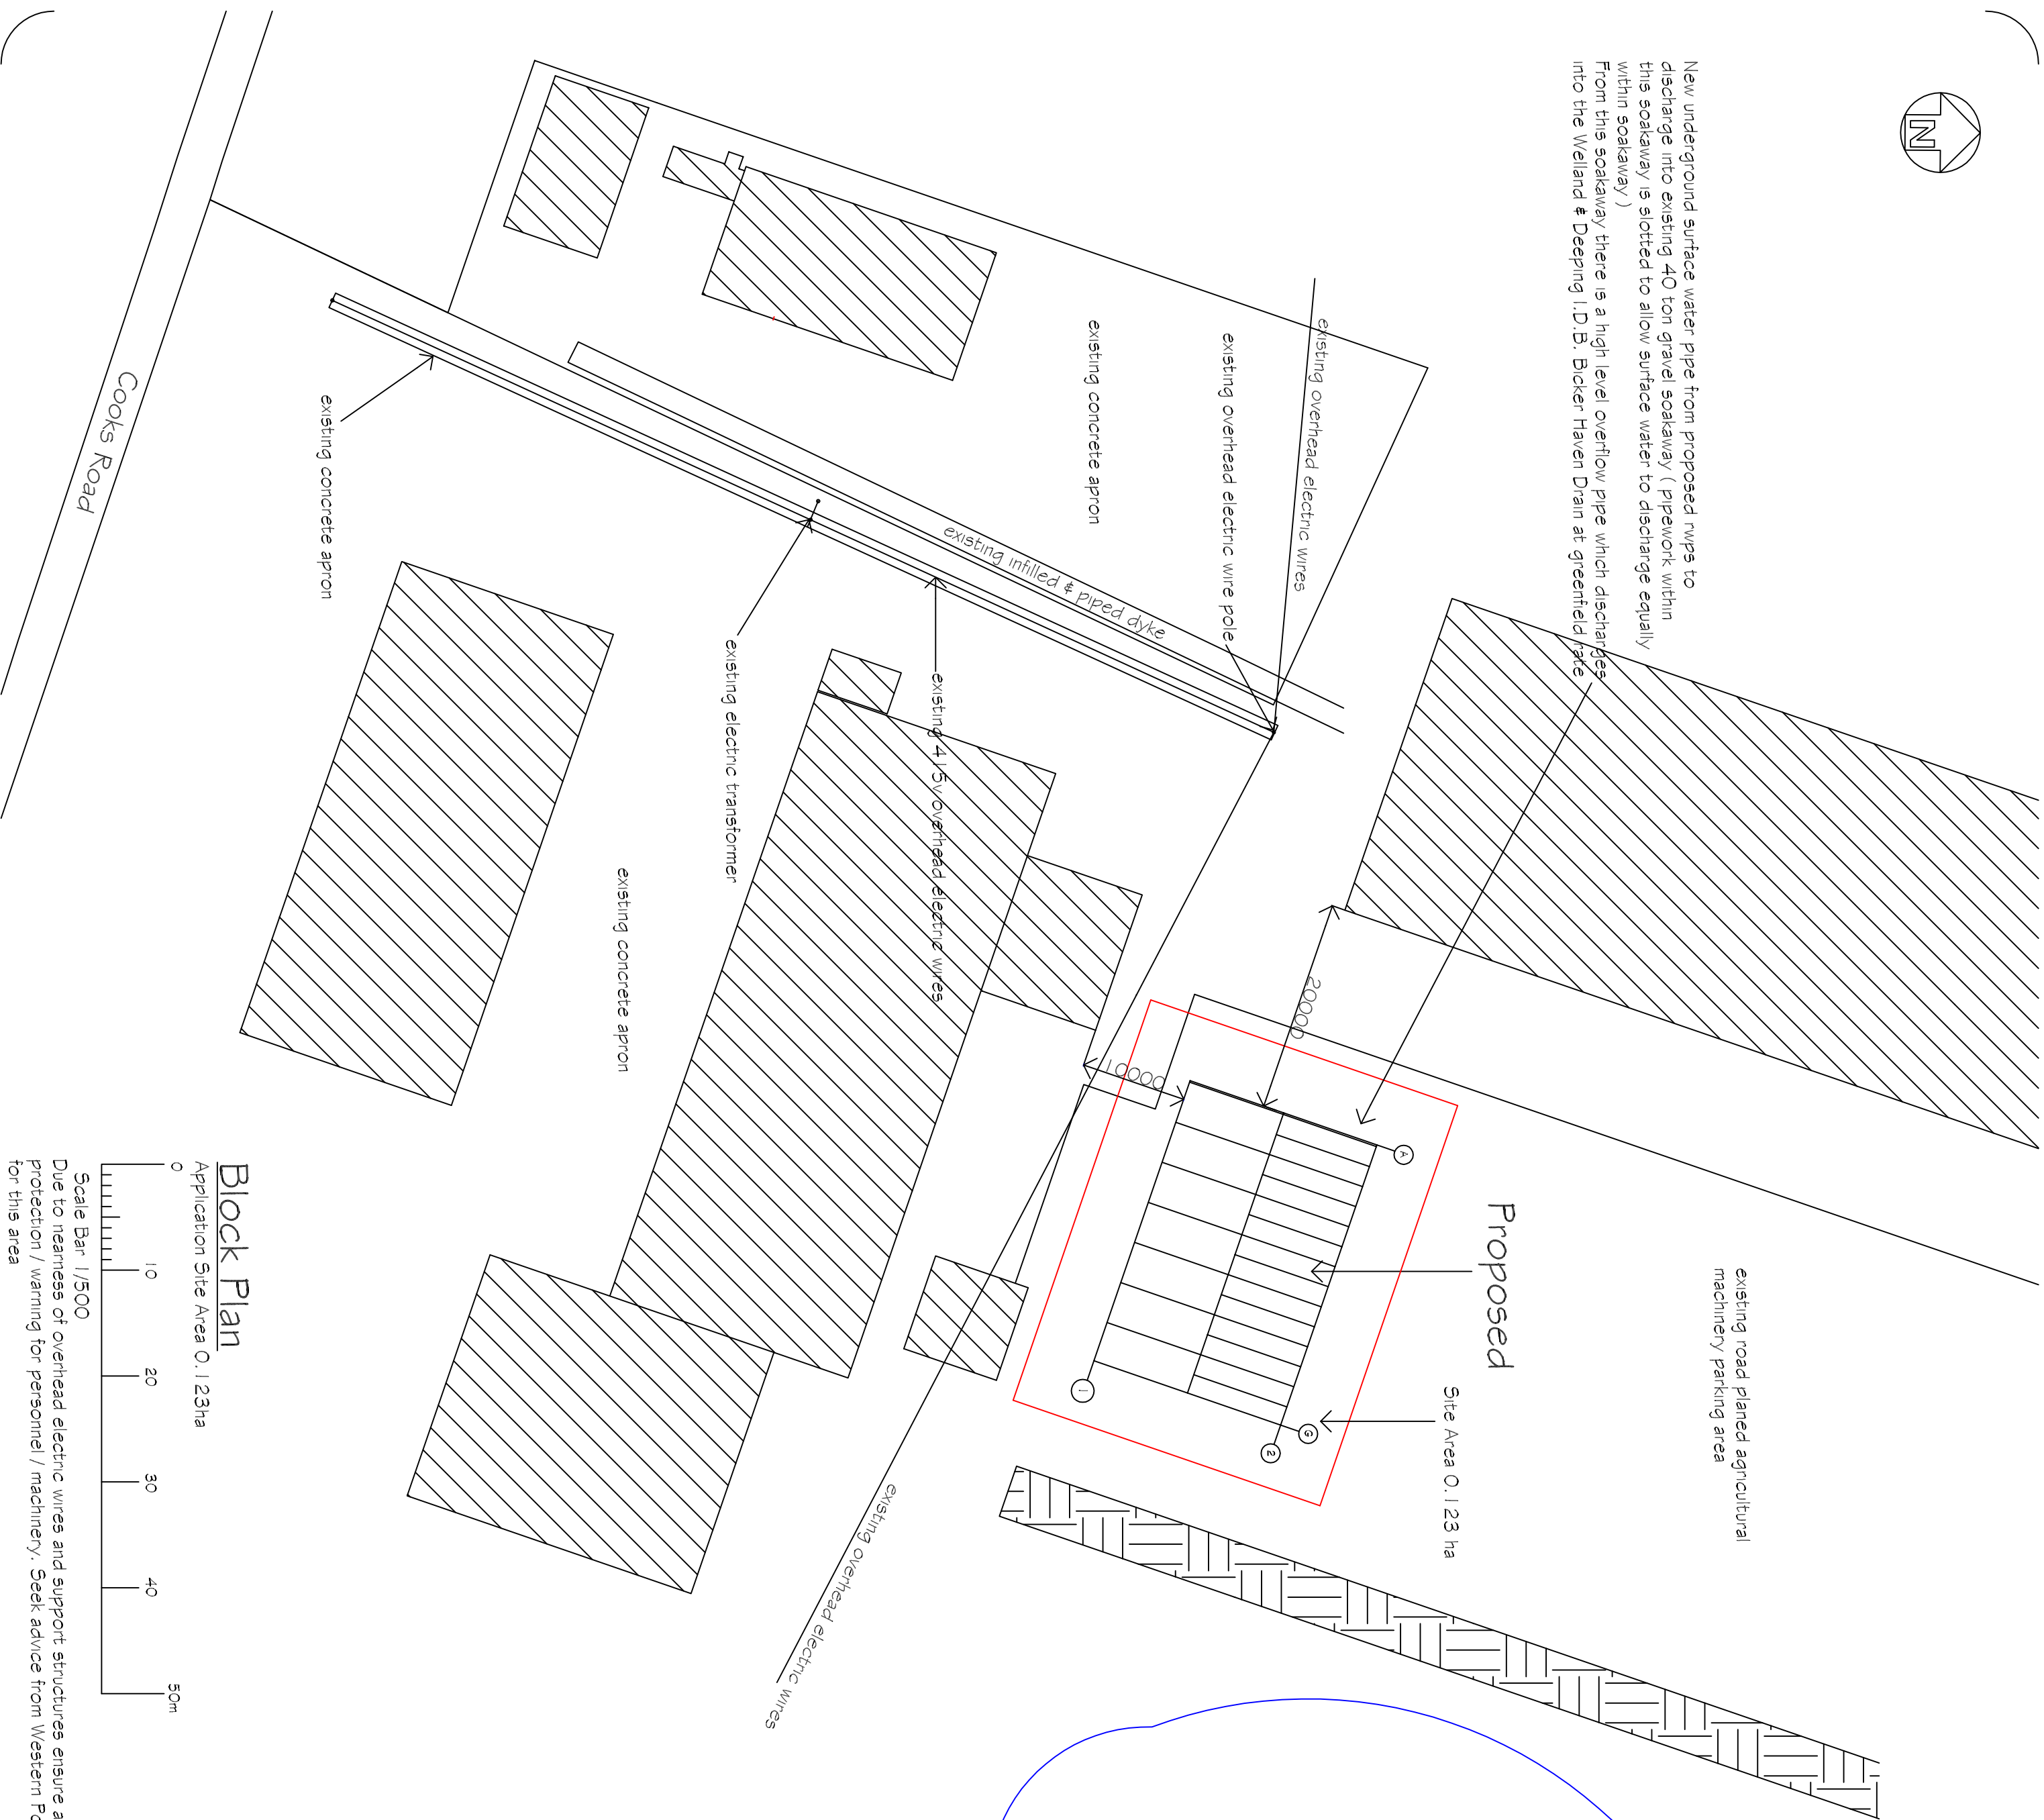

Location Plan
Scale Bar 1/1 250

Block Plan
Application Site Area O.1.23ha
Scale Bar 1/500

Due to nearness of overhead electric wires and support structures ensure adequate protection / warning for personnel / machinery. Seek advice from Western Power Distribution for this area

REVISIONS			BY	DATE
DRAWN	MJW	DATE		5/11/21
SCALE	As Shown	CHECKED		
CLIENT				
P.C.Thorold Ltd. 5 Bank House Farm Cooks Road Gosberton PE11 4PE				
PROJECT				
Proposed storage building for agricultural produce (Retrospective)				
DETAILS				
Location / Block Plan				
MW Malcolm Watson architectural - detailing services Residential - Commercial - Industrial - Agricultural Planning & Building Regulations Submissions 1/3 Wimpey Way, Finchbeck, Spalding, Lincs, PE11 3RX. Tel / Fax : 01775 767650 email : mjw.13@btinternet.com LABC partner				
DRWG No. 600/LP/BP/2021				