
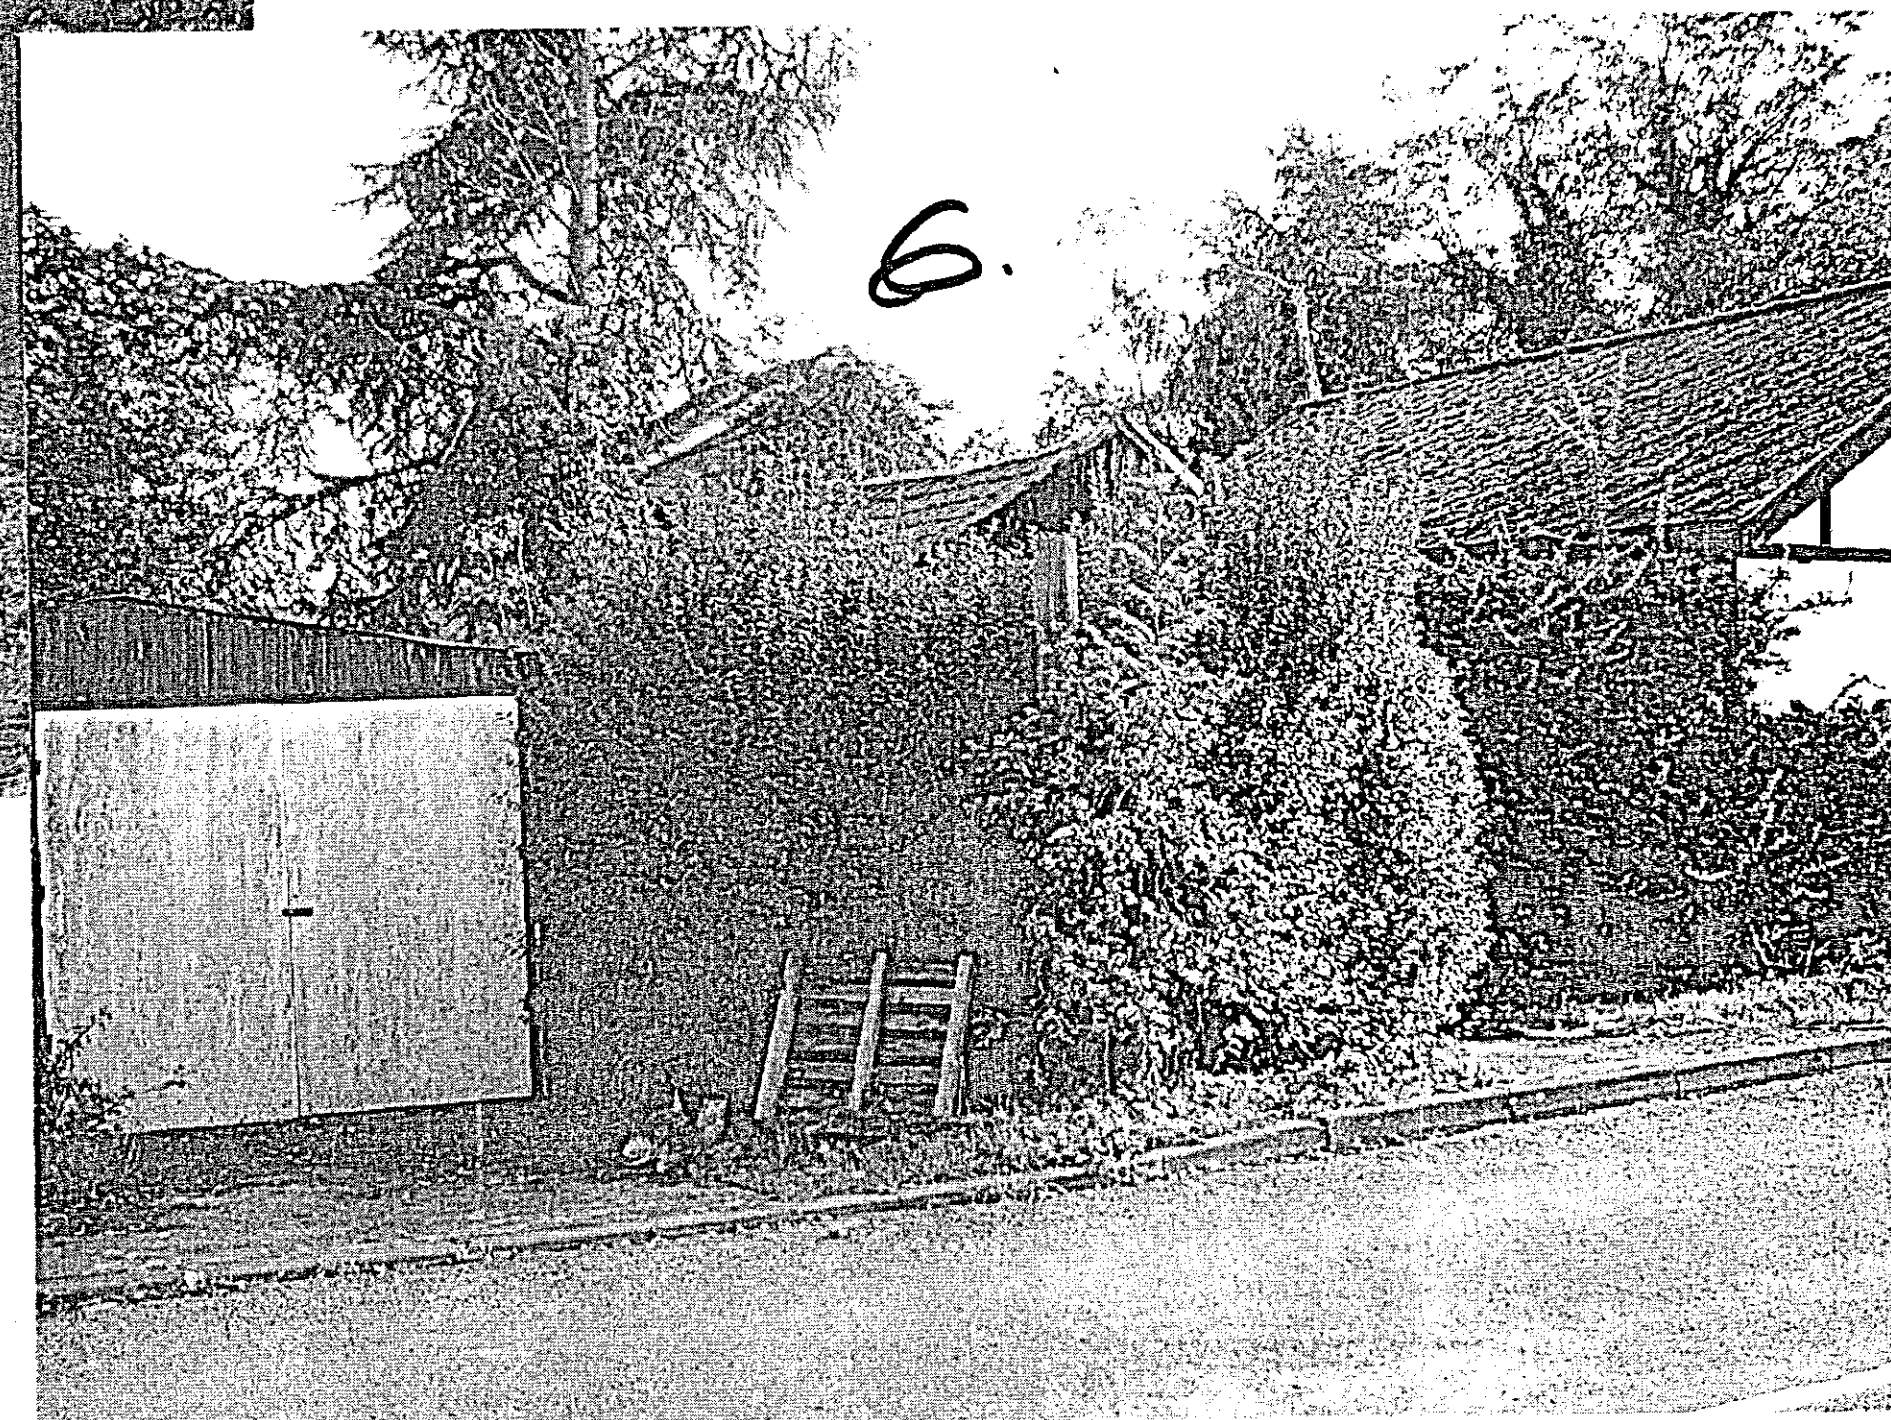
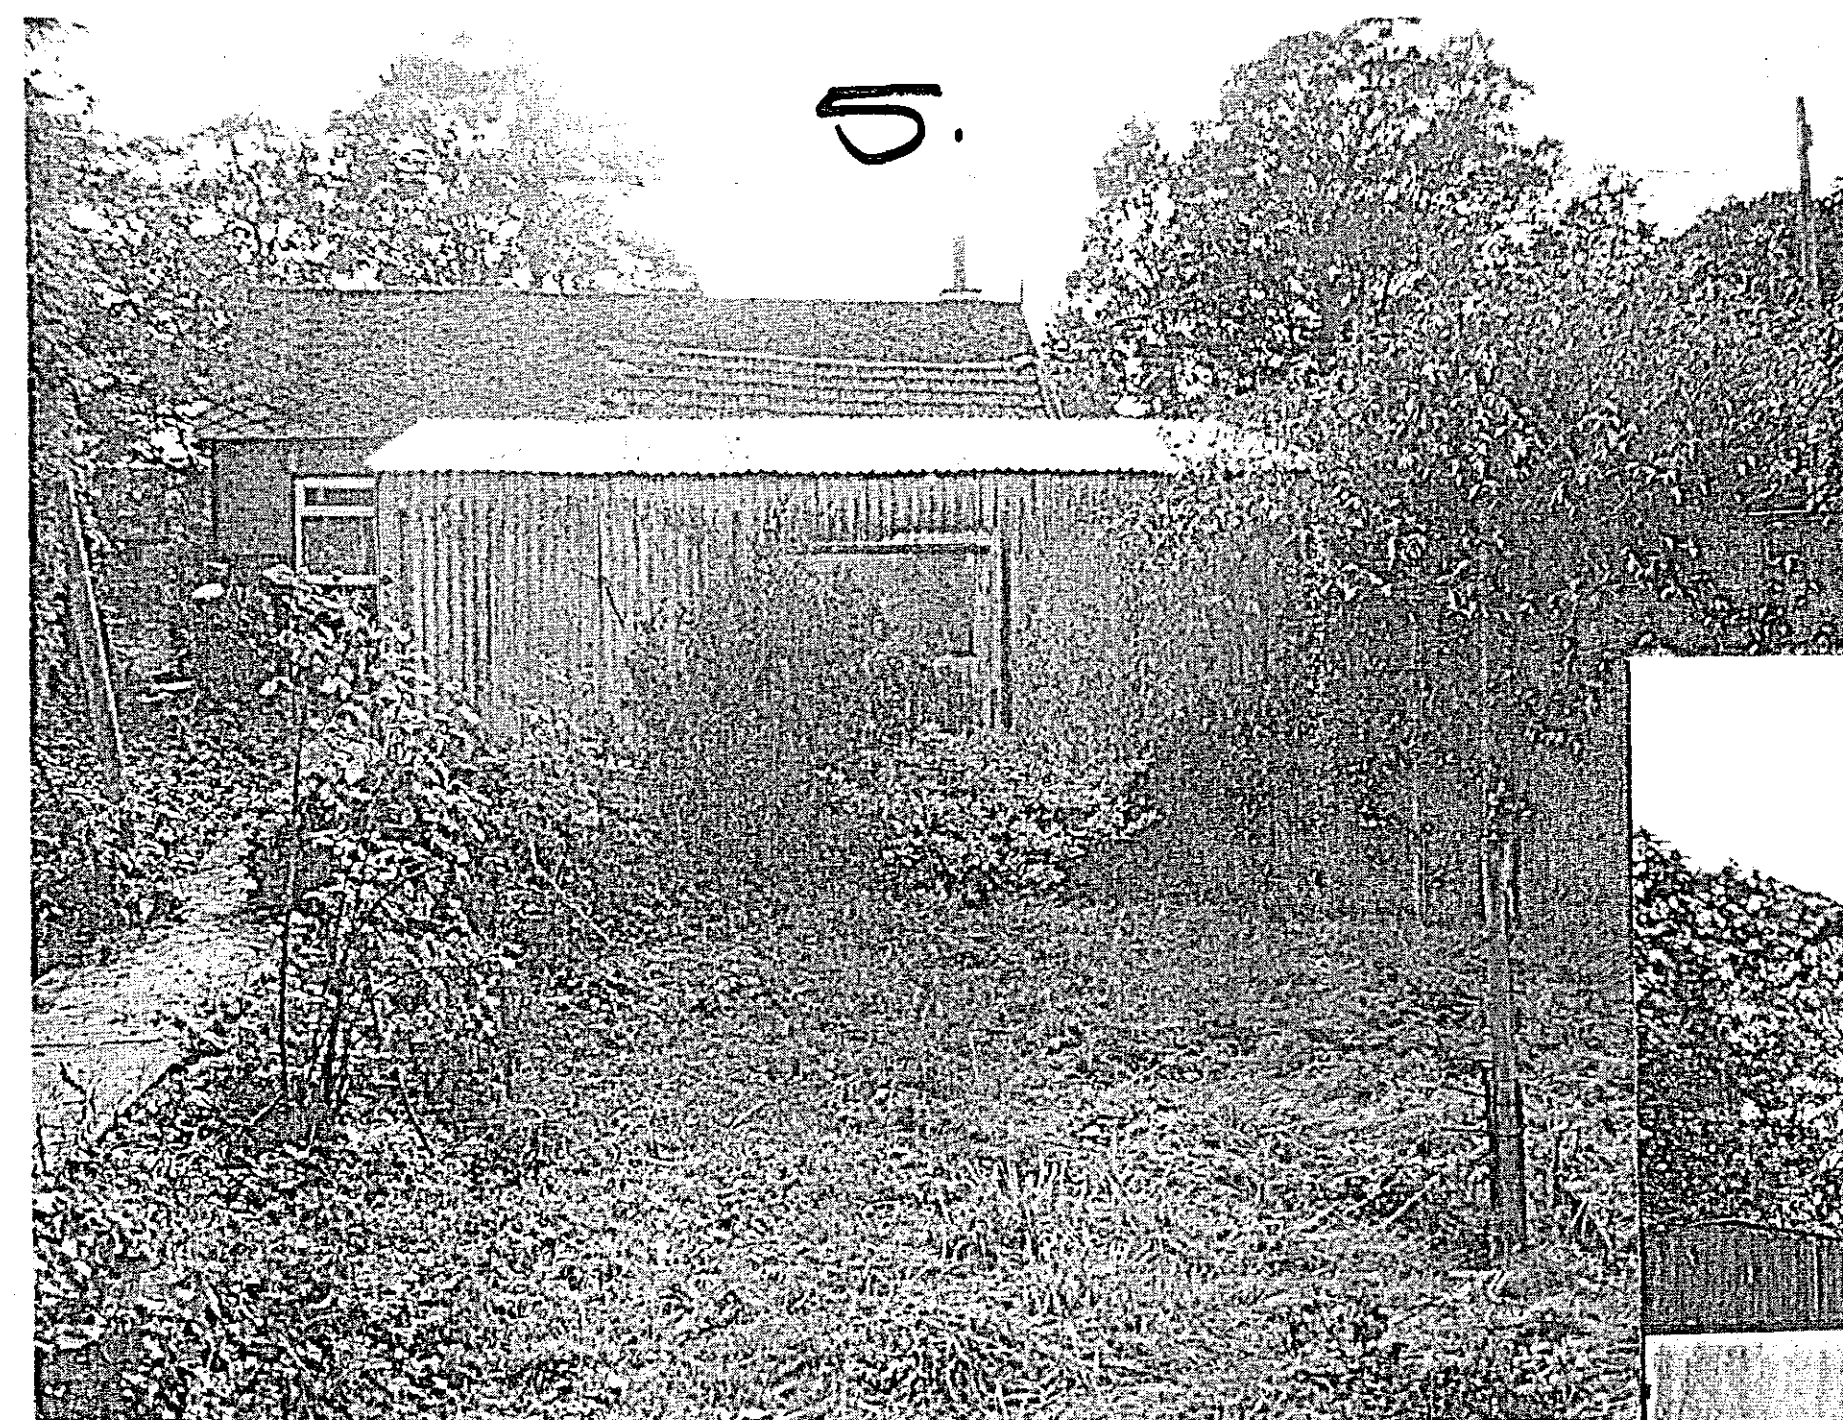
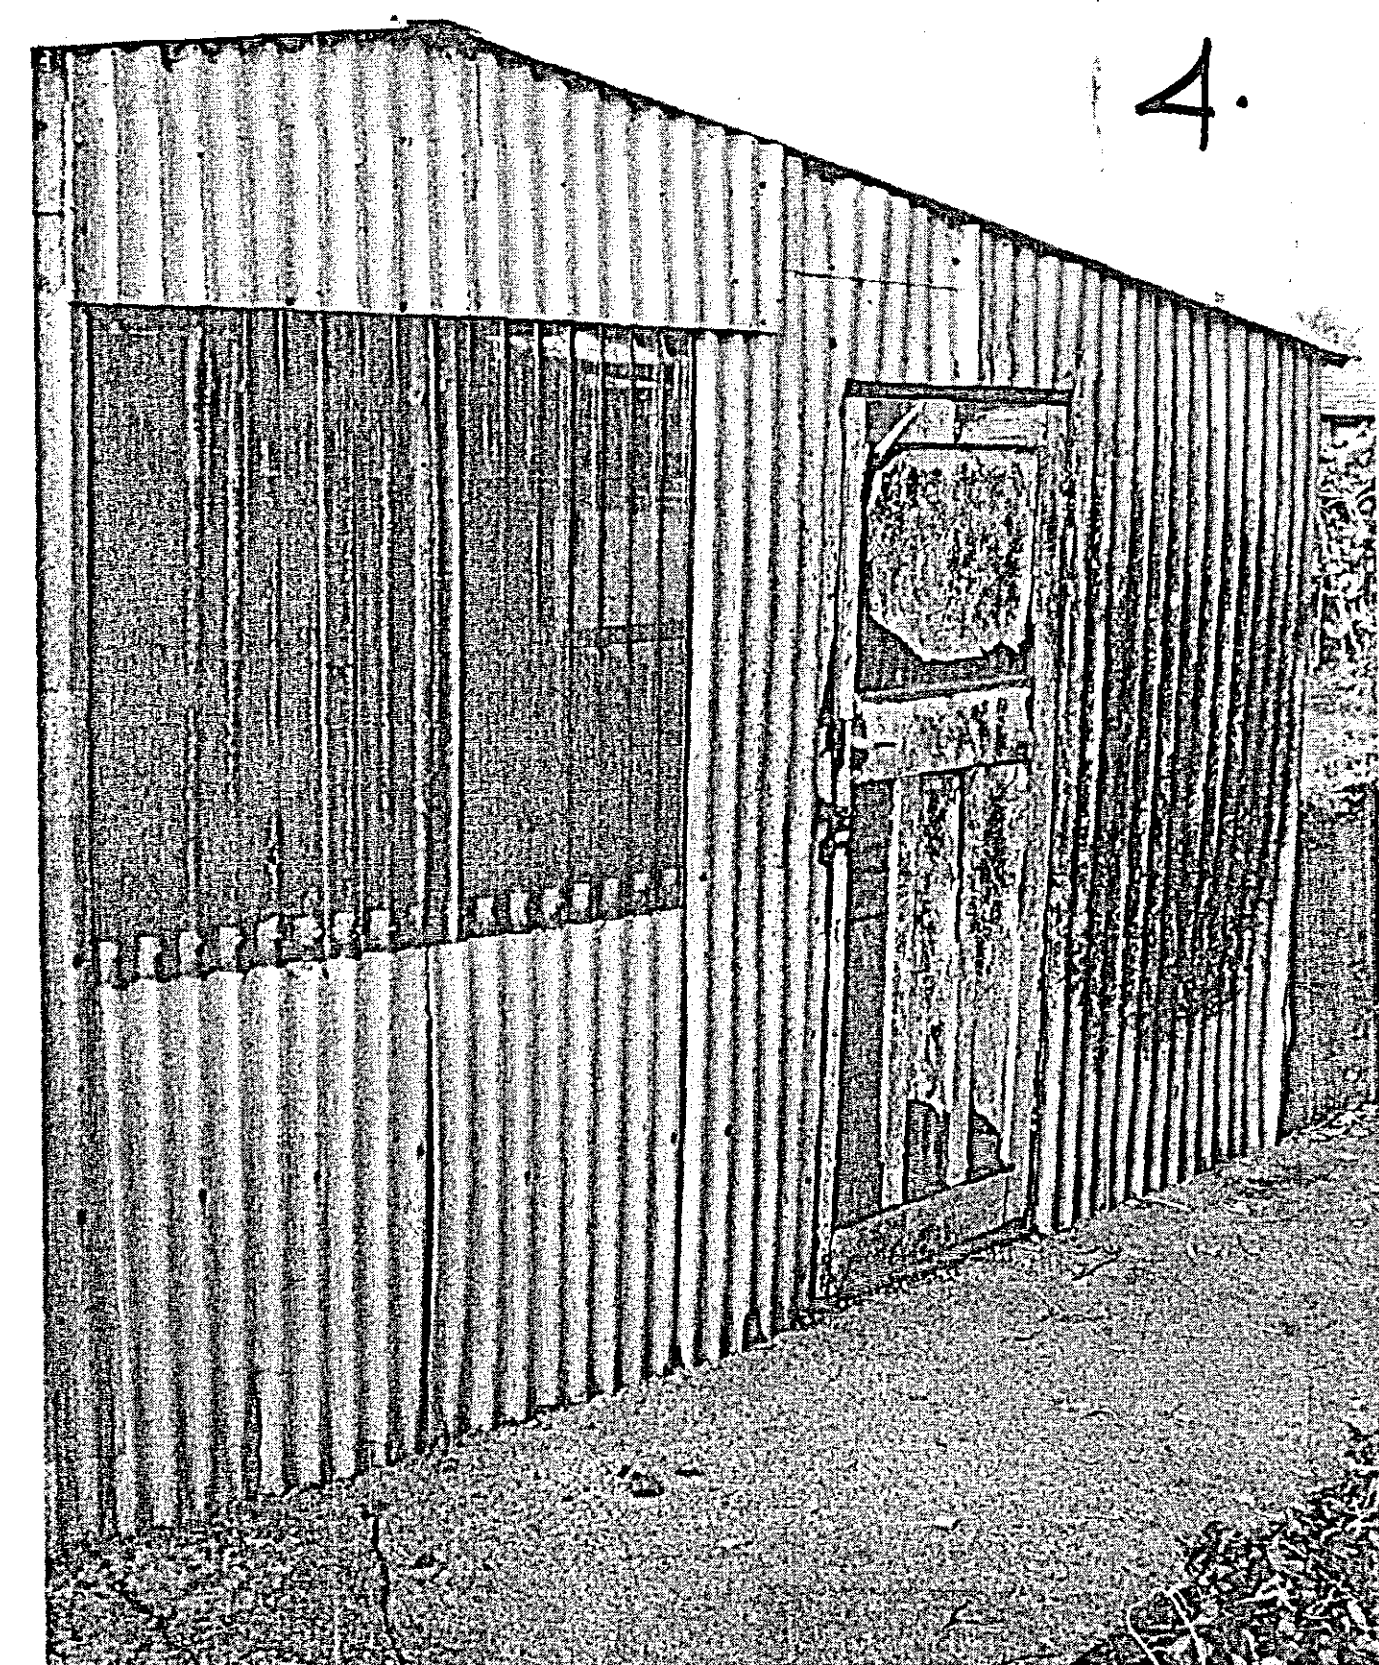


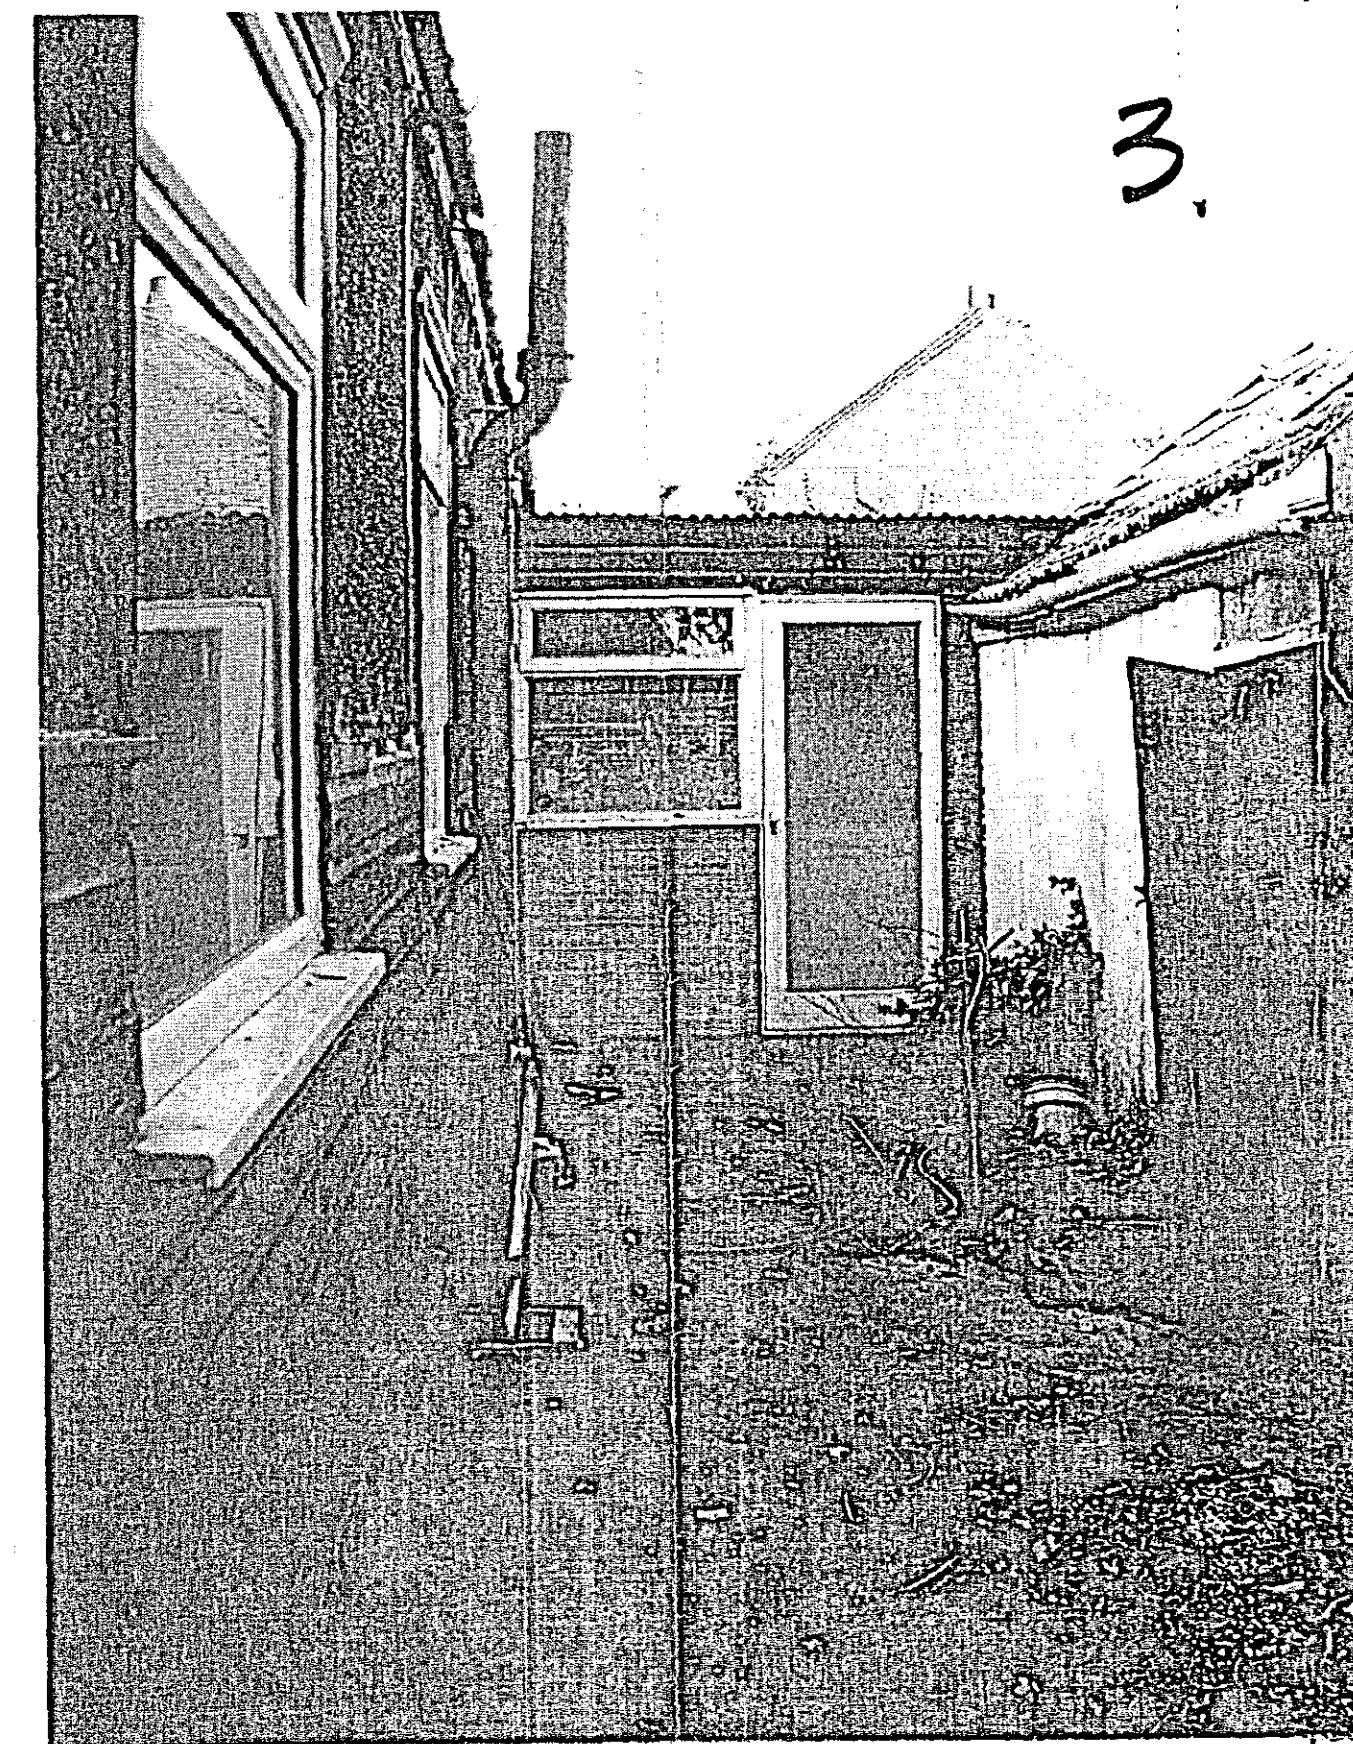

Not scale from this drawing.

This drawing is copyright and may not be altered, traced, photographed, electronically copied or used for any purpose other than that for which it is issued, without the written permission from Barry Johnson Architect.

The General Contractor is to check all dimensions on site and report any discrepancy to the Architect.

SHDC
Planning & Development
19 FEB 2007
Ref: 0216/07

Revisions
Client
Owl Homes of Lincolnshire.

Job Title
PROPOSED REPLACEMENT
DWELLING
at Churchfleet Lane
Gosberton, Spalding,
Lincolnshire.

Drawing Title
Views of
Existing Dwelling and
Related Outbuildings.

Scale
NTS.

Date
17:10:06

C.A.D.

Barry Johnson DipArch, RIBA
Chartered Architect
16 Main Ridge West, Boston
Lincolnshire PE21 6ON
Telephone 01205 367929
Fax 01205 358031

Job No.
1203

Drawing No.
A 17 A