
DETAILS ON THIS DRAWING ARE COPYRIGHT OF SIDEBOTTOM RICHARDSON CHENG LIMITED.THIS IS A CONFIDENTIAL DOCUMENT AND MUST NOT BE COPIED, USED OR DIVULGED IN ANY WAY WITHOUT PRIOR WRITTEN CONSENT

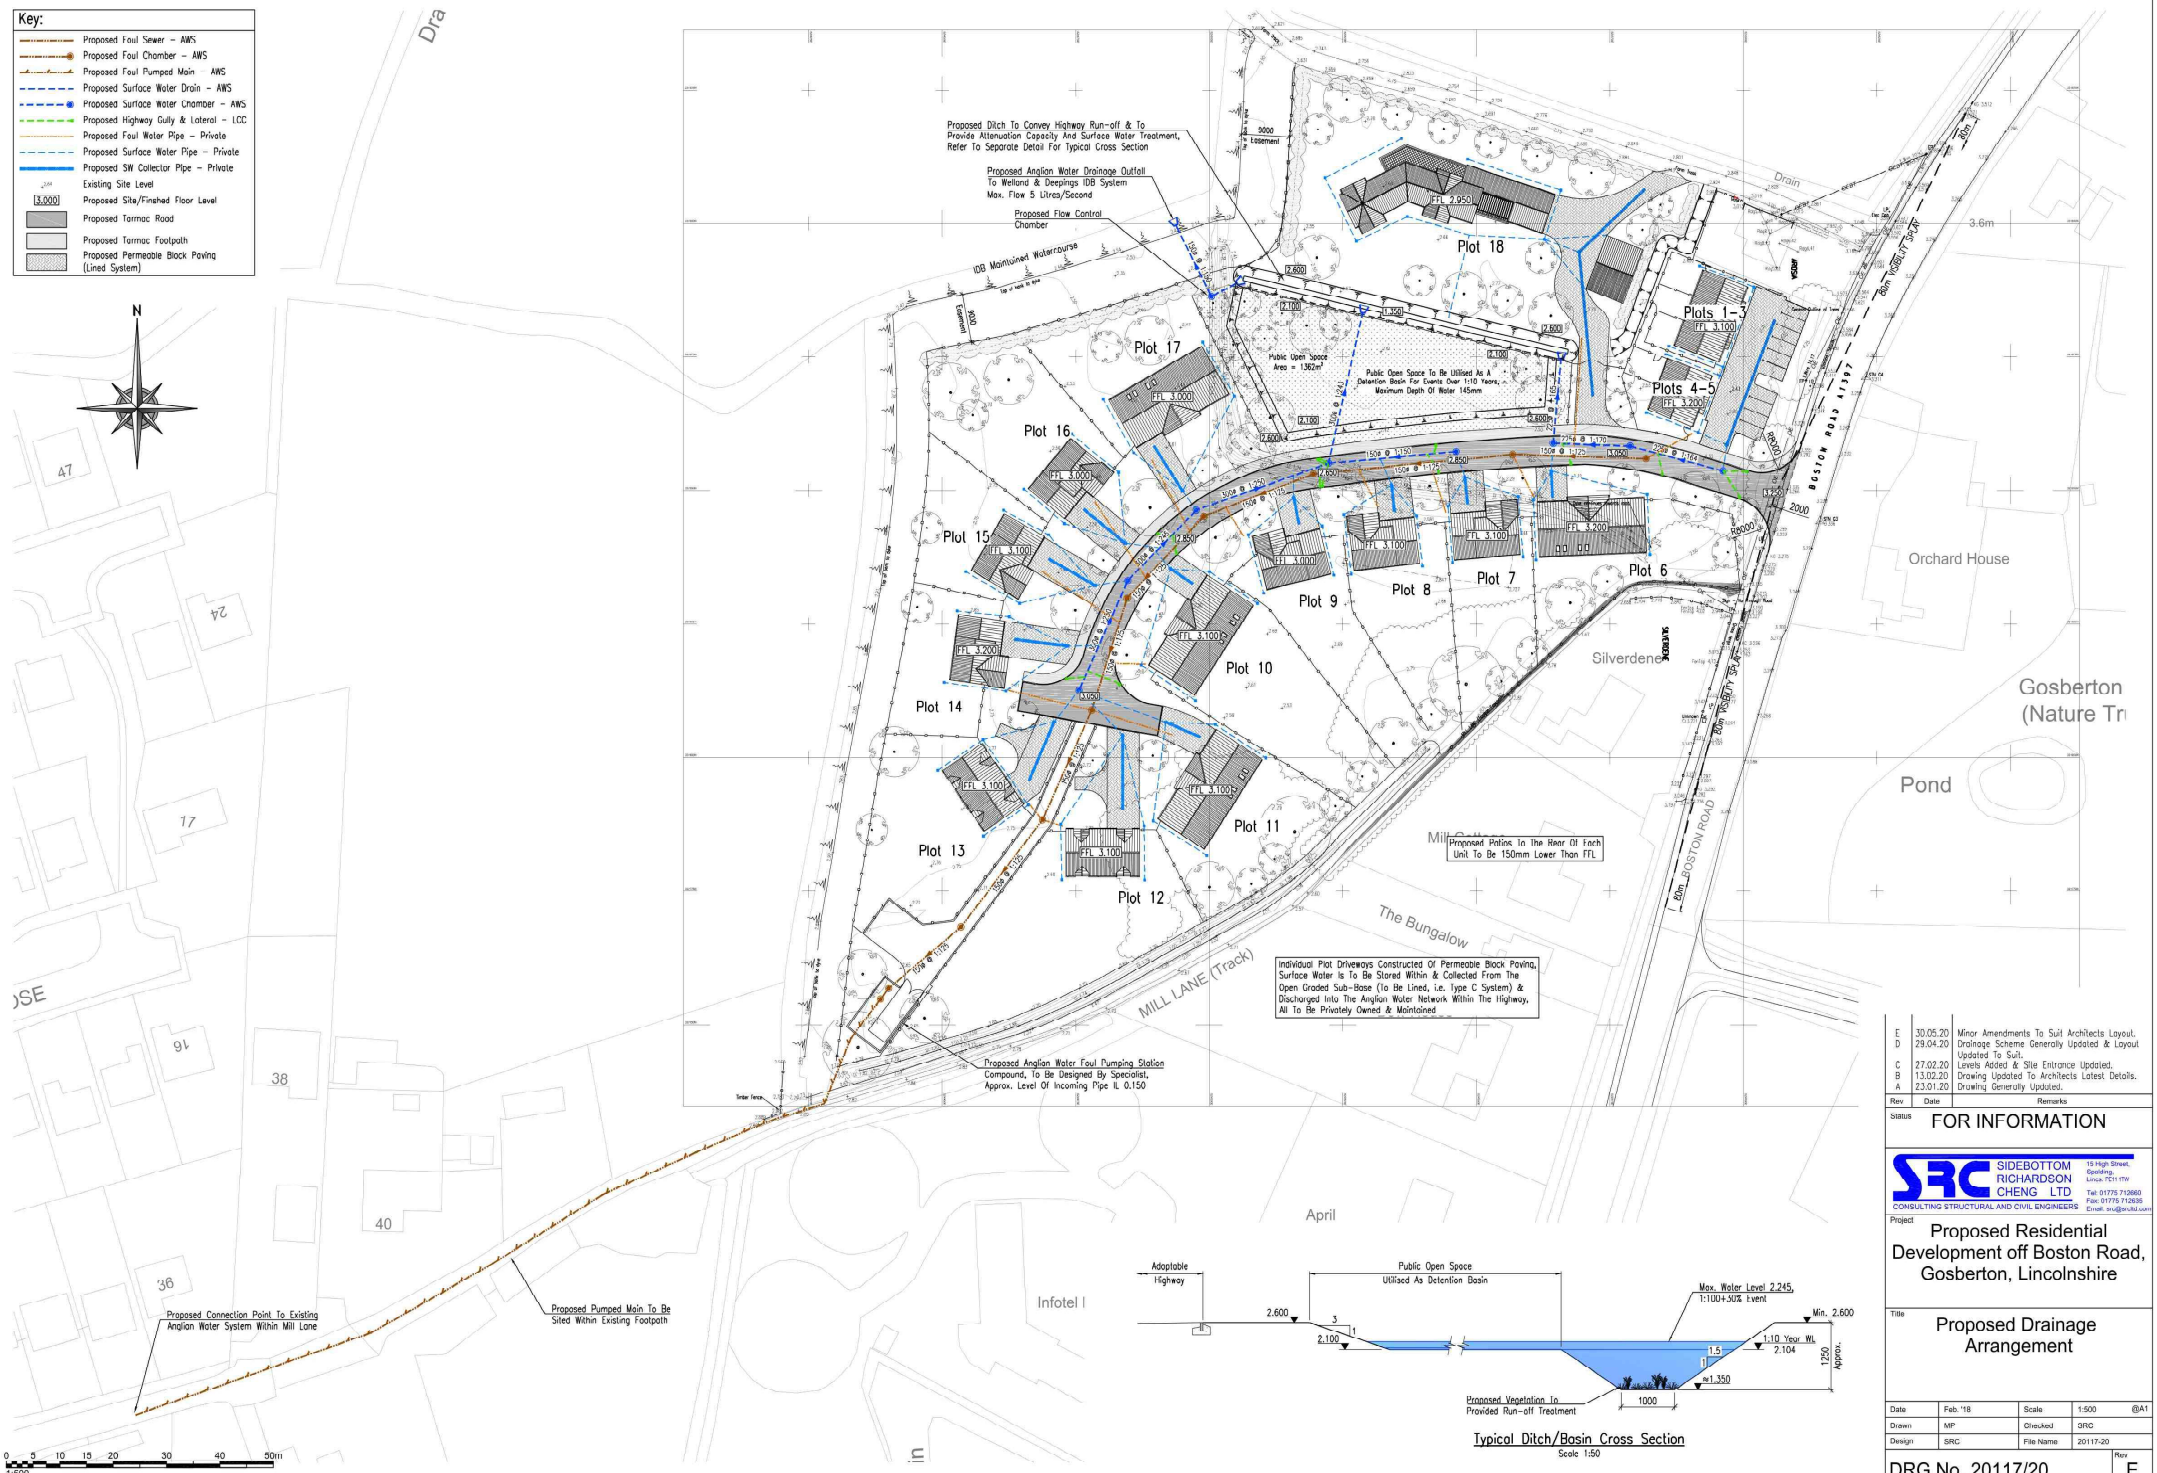

Rev	Date	Remarks
E	30.05.20	Minor Amendments To Suit Architects Layout.
D	29.04.20	Drainage Scheme Generally Updated & Layout Updated To Suit.
C	27.02.20	Levels Added & Site Entrance Updated.
B	13.02.20	Drawing Updated To Architects Latest Details.
A	23.01.20	Drawing Generally Updated.

Status: FOR INFORMATION

SIDEBOTTOM RICHARDSON CHENG LTD
CONSULTING STRUCTURAL AND CIVIL ENGINEERS
15 High Street, Spalding, Lincs PE11 1TW
Tel: 01775 712660
Fax: 01775 712636
Email: src@srcltd.com

Project: Proposed Residential Development off Boston Road, Gosberton, Lincolnshire

Title: Proposed Drainage Arrangement

Date	Feb '18	Scale	1:500 @A1
Drawn	MP	Checked	SRC
Design	SRC	File Name	20117-20

DRG No. 20117/20 | Rev E

DETAILS ON THIS DRAWING ARE COPYRIGHT OF SIDEBOTTOM RICHARDSON CHENG LIMITED.THIS IS A CONFIDENTIAL DOCUMENT AND MUST NOT BE COPIED, USED OR DIVULGED IN ANY WAY WITHOUT PRIOR WRITTEN CONSENT