


JCE SURVEY


HEIGHTS IN

F2030-2130
OILAND ADMIN CO

SPALDING RD

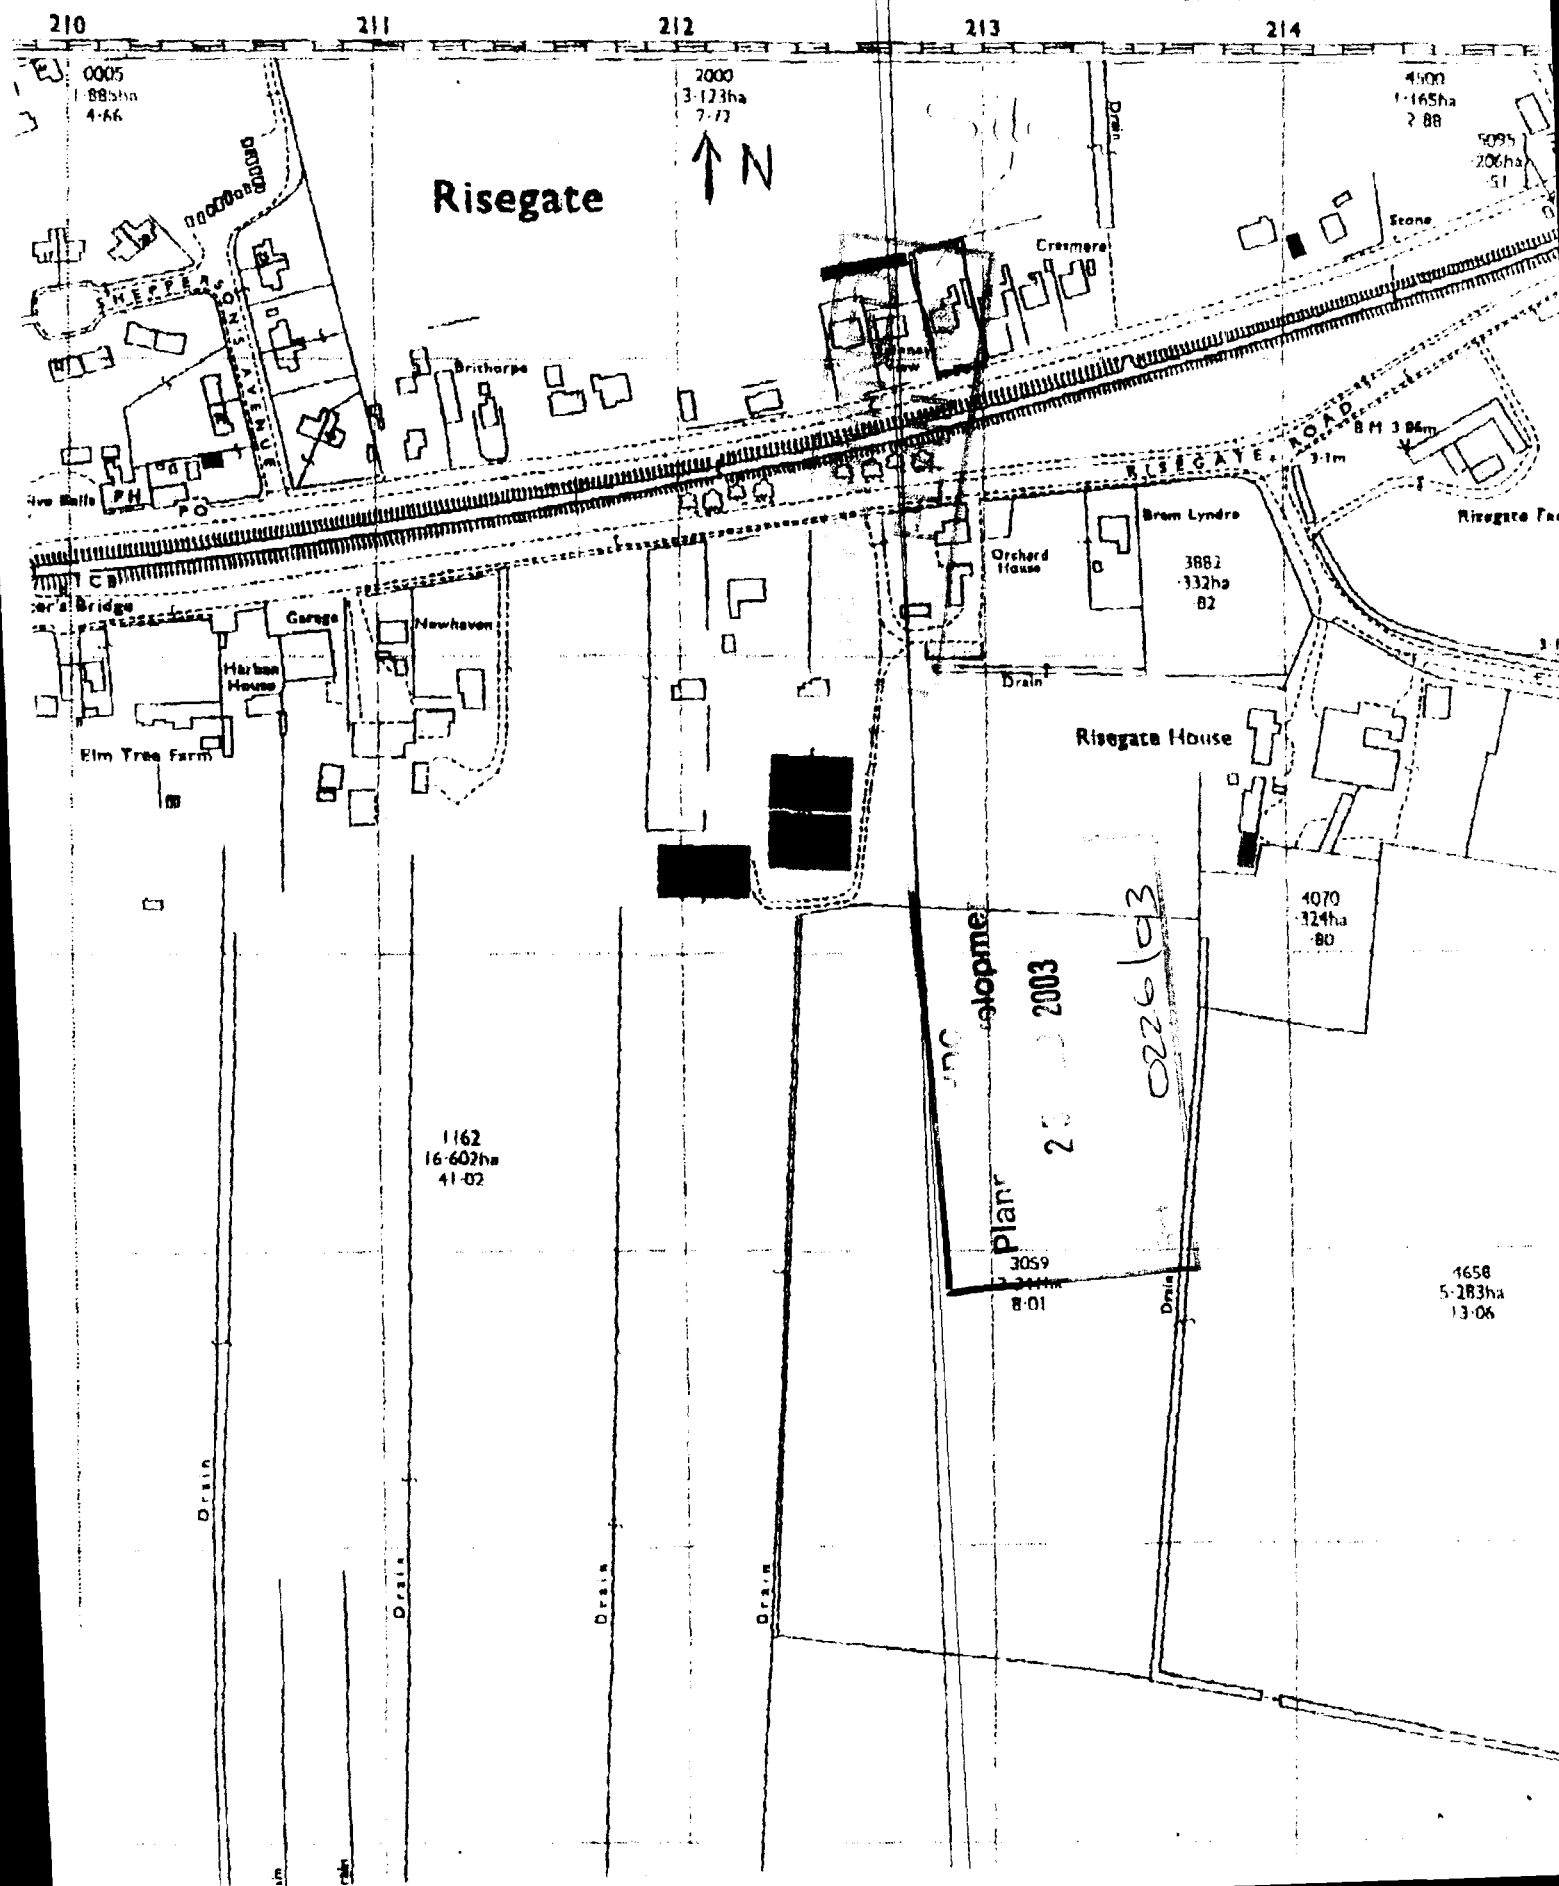

PROPOSED BEDROOM AND LOUNGE EXTENSION AT 98 SILTSIDE GOSBERTON RISEGATE
Nt. SPALDING FOR MR+MRS. S. TOMLINSON. D.W.g. No. 01. Scale-1:100. Date JAN/03.

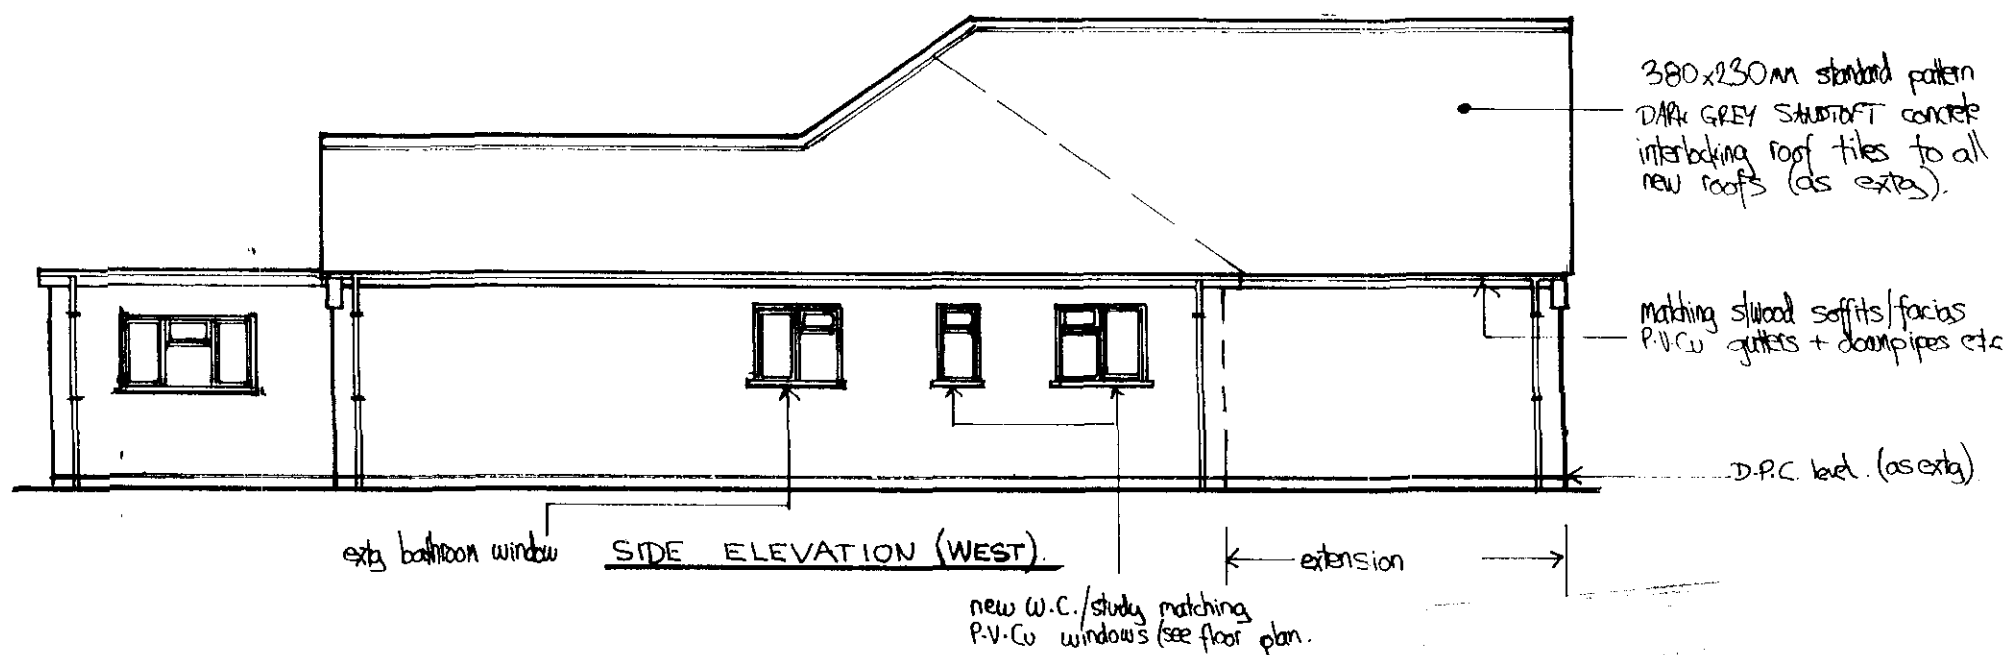

2no. courses oversailing bulk onto corbels (stepped alternate headers with stretcher course over.)




ext. boundary line (2.1m high conifer hedge).


Fit new windows and linbles (see schedule) and do all making good

block up extg window + make good (re-use)

Fit new window and lintol (see schedule) and take out extg window + brick up - do all making good (re-use)

block up extg window + make good (re-use)

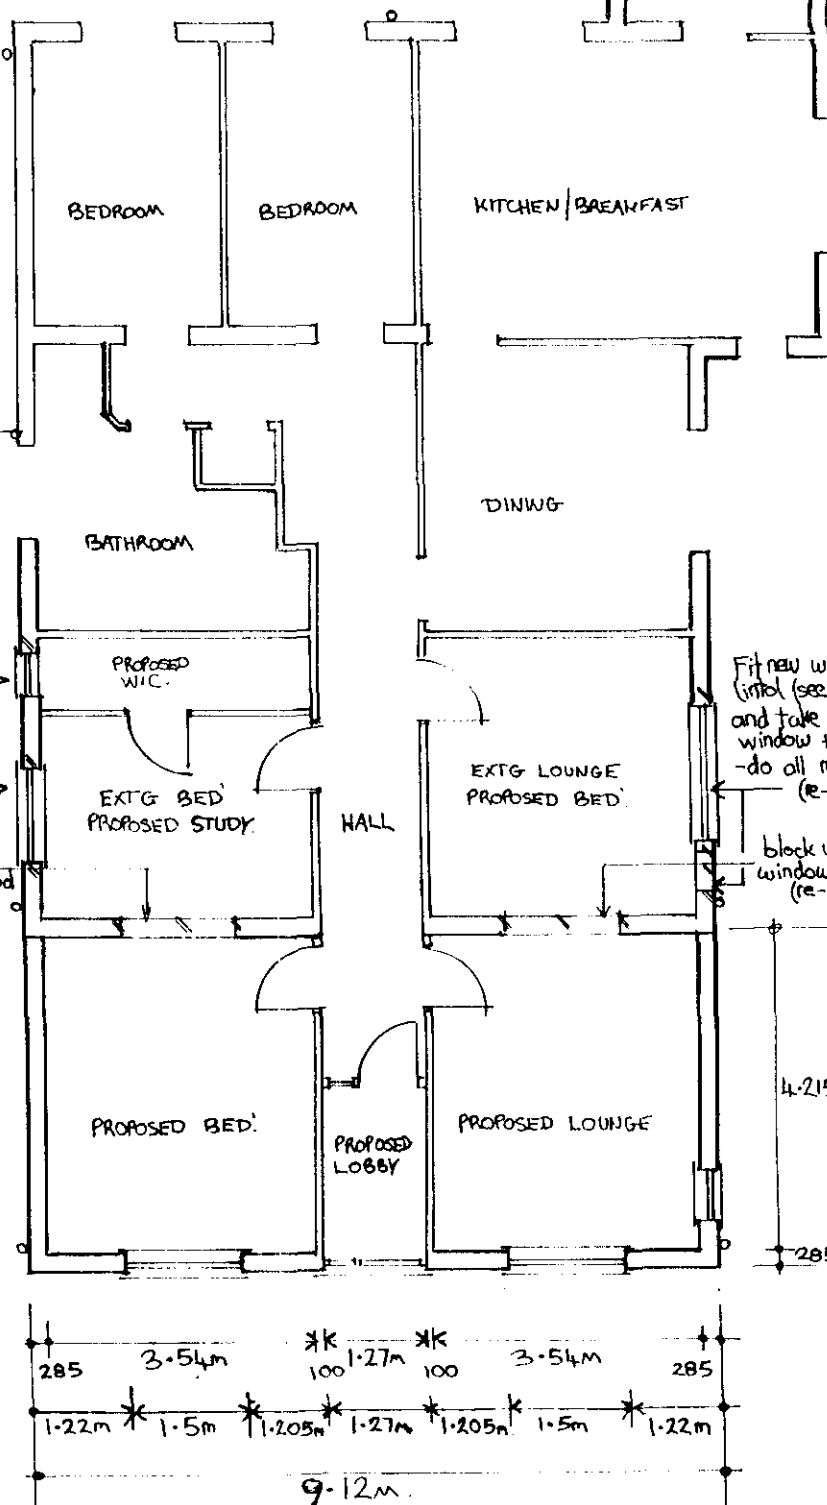

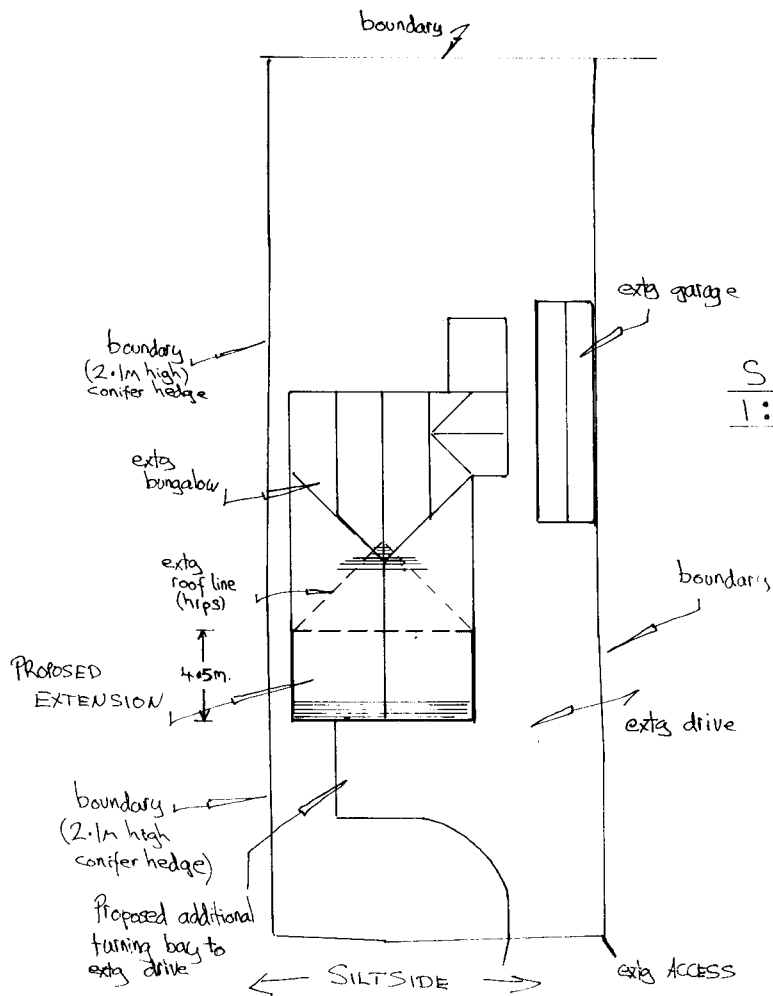

Site Plan
1:250.

