[redacted]

From: Peter Cole [redacted]
Sent: 10 May 2022 16:05
To: [redacted]
Subject: RE: H08-0227-22 Fifth Drove, Gosberton Clough
Attachments: Image_20220510_0002.pdf

Good afternoon, Michael

Thank you for your e-mail of 4 May 2022. This e-mail included the e-mail from Polly Harris-Gorf also of the 4 May 2022.

You require a detailed programme that relates to the propping and securing of the building during the course of remedial work as well as confirmation of the date of my visual inspection of the property. I respond to the points made as follows:

1. I attach a sketch indicating the sequence of propping and construction. The proposals include for a crash deck to safeguard the piling operatives and groundworkers during the course of the construction process. The details allow for the removal of the temporary works once all superstructure works have been finalised and the building is safely supported by the permanent works. I am not sure that I understand the reason for the temporary works "programme" being signed at this stage until the detailed design is undertaken. However I have signed the sketch that contains the construction sequence, this signature being for and on behalf of PCC Consultants.

2. My report of 24 February 2022 was prepared following my review of the photographs you sent. I had not, at the time, visited site and was happy to prepare a report on that basis. I briefly inspected the temporary propping and tree removal when I was last in Gosberton. This was following my site visit to view the steel framed barn in Gosberton and refer to your instructions regarding this barn that I inspected on 11 March 2022.

I hope that the above is adequate at this stage.

Kind regards

Peter Cole BSc CEng MICE FIStructE

SUPPORT
UKRAINE

PCC Consultants

PCC Consultants

The Annexe, 11 Meadow Lane,
South Hykeham, Lincoln LN6 9PF

T 01522 695 540
E info@pcoleconsult.co.uk
www.pcoleconsult.co.uk

Project No.	10417
Sheet No.	SK01
Date	5/22


Project Title: FIFTH DROVE, GOSBERTON.

Prepared: RJC. Checked:

SIGNED ON BEHALF OF PCC CONSULTANTS

PETER COLE
10 MAY 2022.

PROPOSALS FOR PROPPING AND TEMPORARY WORKS.

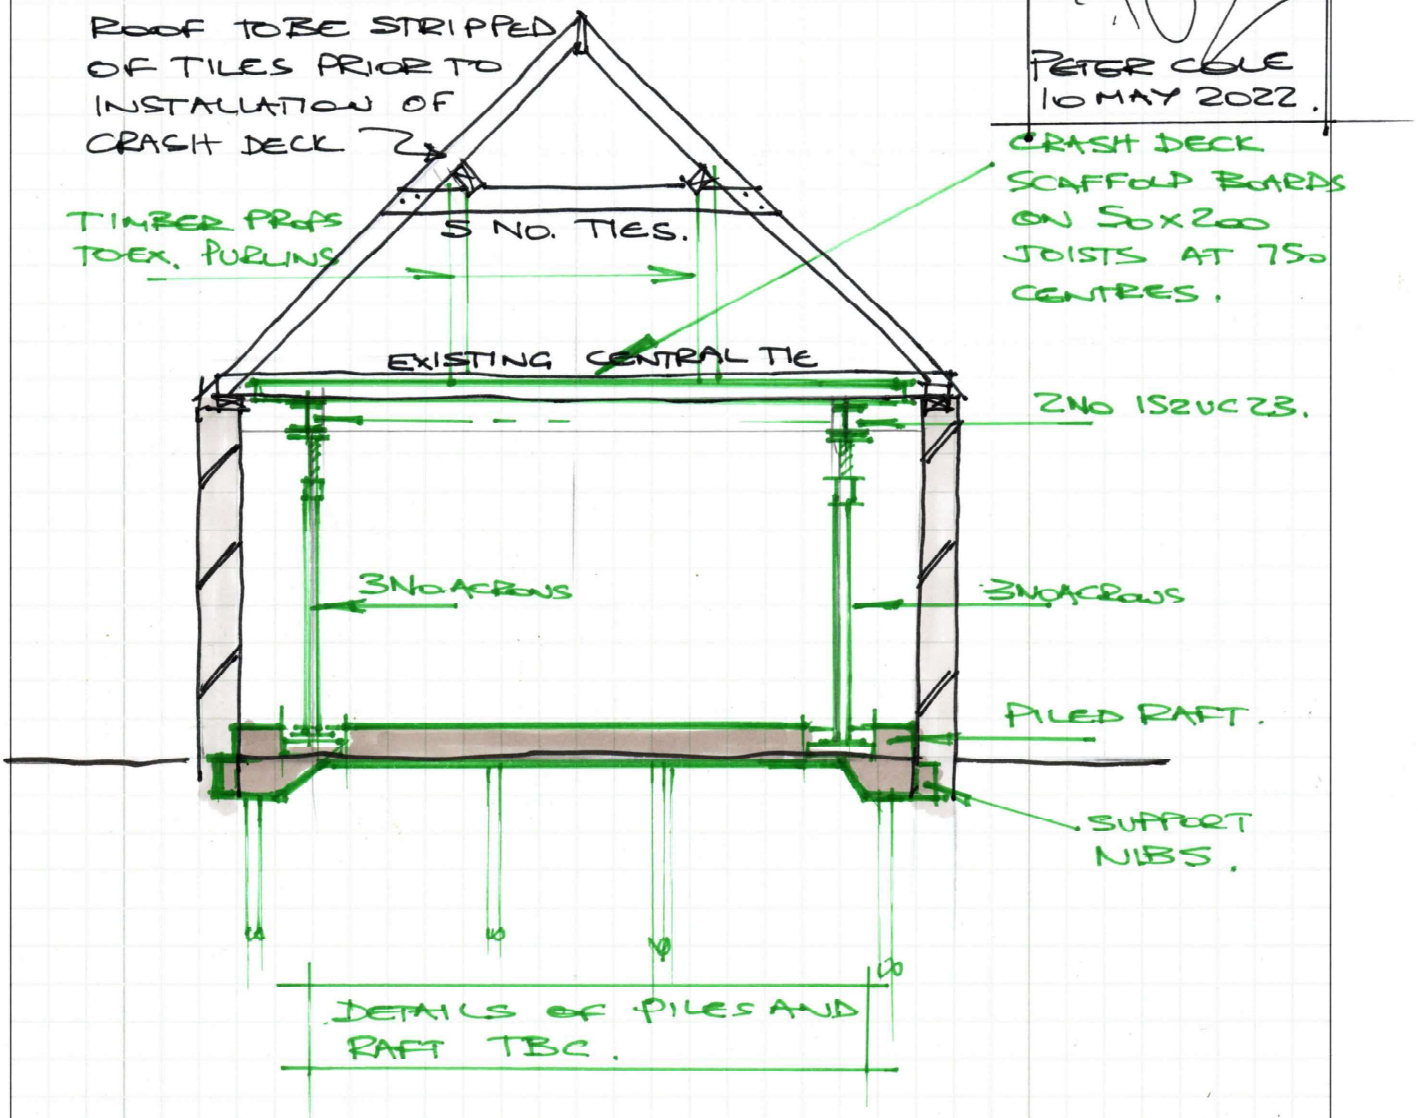

1) INSTALL ALL SUPPORTING WORKS AS SHOWN ACROWS TO BE SUPPORTED ON TIMBER PADS – 250 x 250 x 100 mm, WITH FOAM / POLYSTYRENE EDGE STRIPS.

2) INSTALL PILES, FORM SUPPORT NIBS, REDUCE LEVELS, FIX REINFORCEMENT AND SHUTTER AROUND ACROWS.

3) POUR SLAB AND REPAIR ROOF TIMBERS, UNDERTAKE SUPERSTRUCTURE REPAIRS.