



iplan architectural

T.D. Musgrove M.C.I.A.T
Chartered Architectural Technologist
22 Cambridge Road
Stamford
Lincolnshire
PE9 1BN
Phone 01780 767088
Mobile 07970 153 092
E mail td.musgrove@btinternet.com

CONTRACTOR IS TO CHECK
ALL DIMENSIONS ON SITE PRIOR TO ORDERING OF MATERIALS
OR STARTING THE WORKS. ANY DISCREPANCY IS TO BE
REPORTED BACK TO THE PLAN PRODUCER

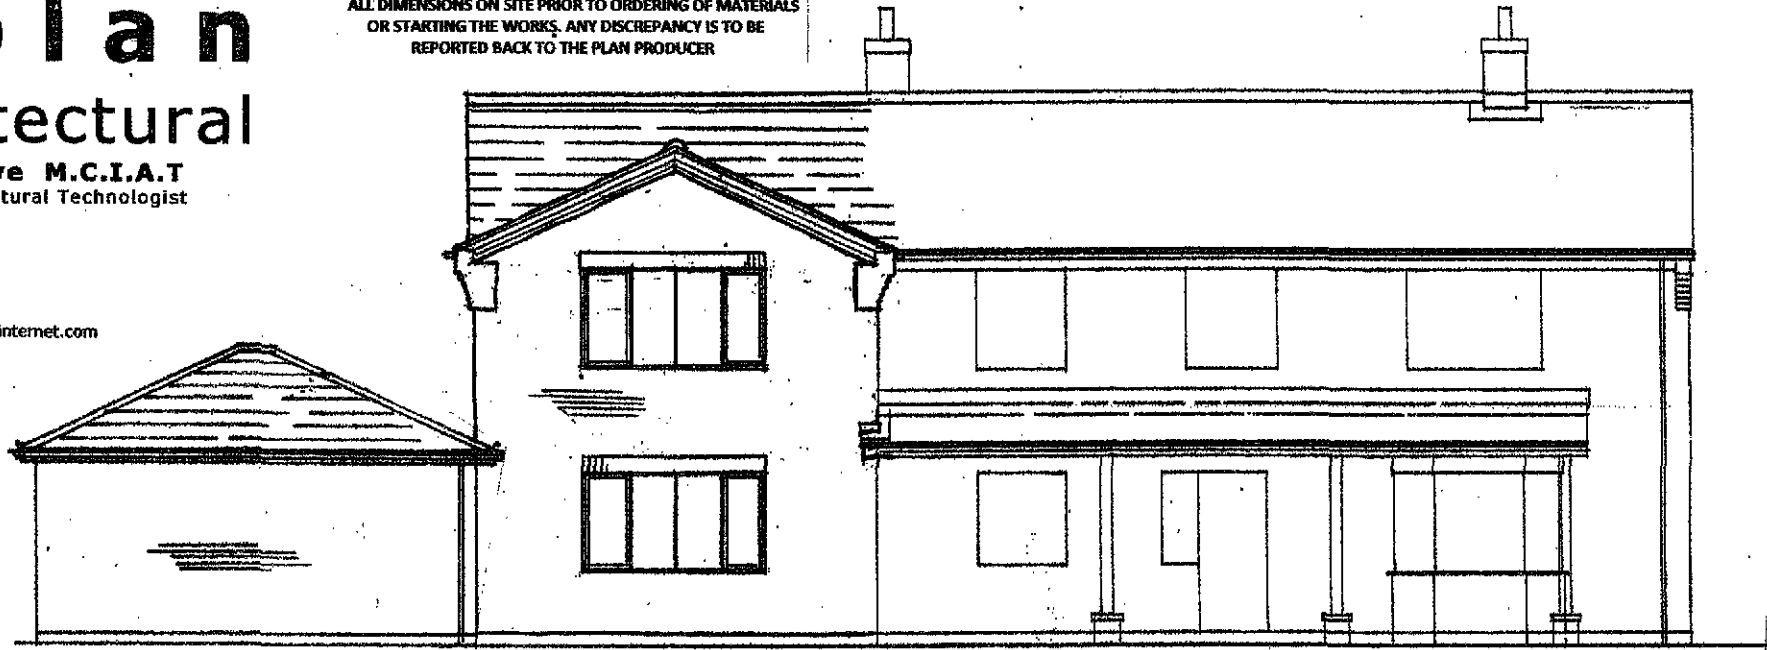

FRONT

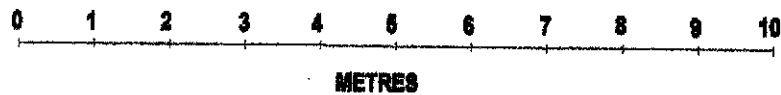

**NOTE : DWG TO BE READ IN CONJUNCTION
WITH CONSTRUCTION NOTES AND
STRUCTURAL ENGINEERS CALCS , DWGS AND
DETAILS**


**NOTE : WHERE FINISHES AND
STRUCTURES ARE AFFECTED BY THE
WORKS THESE ARE TO BE MADE
GOOD**

JOB
171 CHESBOULE LANE
GOSBERTON RISEGATE
LINGS
PE11 4EU

DRAWING TITLE
EXISTING HOUSE / NEW DETACHED
GARAGE RELATIONSHIP

SCALE 1 : 100

DWG NO 2014/45 - 12

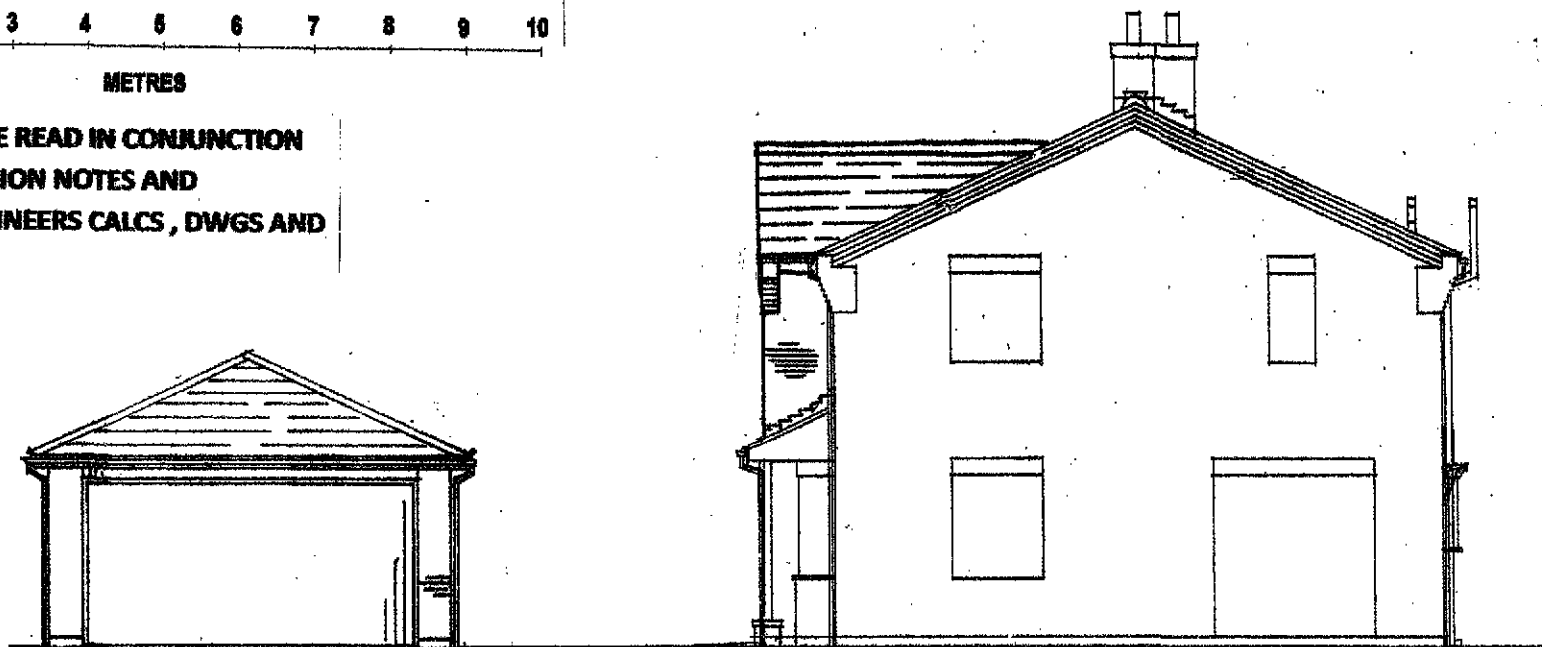

SIDE