


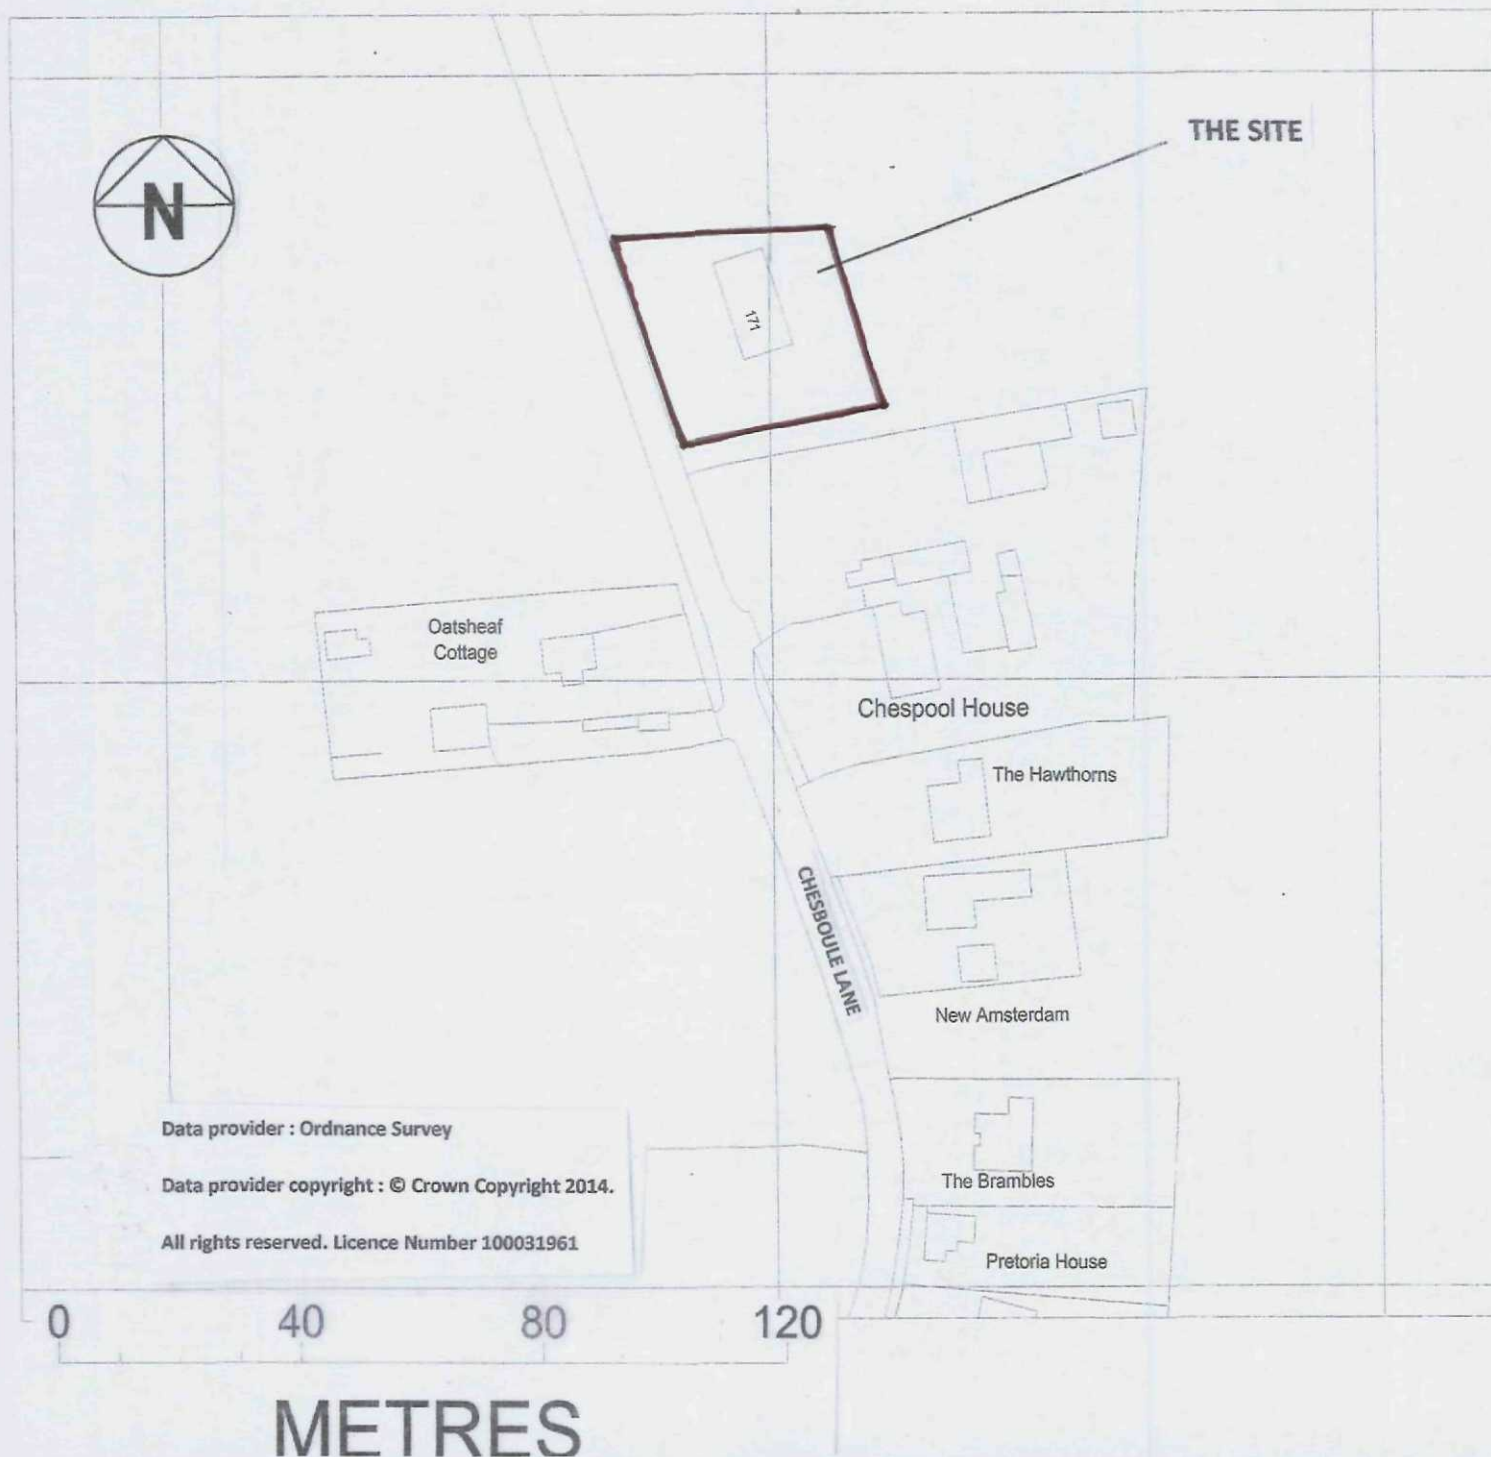

Extract created on 19 January 2015 12:20

Extract extent coordinates are min x, min y (520875.22,330194.81)
 to max x, max y (521120.38,330410.18)

Order ID : 1456234

Project Ref : CHESBOULE

Sub Ref : OSBORNE

Name : user

Organisation : I Plan Architectural

Data Format : DWG

Area : 5.3Ha

CONTRACTOR IS TO CHECK
 ALL DIMENSIONS ON SITE PRIOR TO ORDERING OF MATERIALS
 OR STARTING THE WORKS. ANY DISCREPANCY IS TO BE
 REPORTED BACK TO THE PLAN PRODUCER

i plan
 architectural

T.D. Musgrove M.C.I.A.T
 Chartered Architectural Technologist
 22 Cambridge Road
 Stamford
 Lincolnshire
 PE9 1BN
 Phone 01780 767088
 Mobile 07970 153 092
 E mail td.musgrove@btinternet.com

JOB
 171 CHESBOULE LANE
 GOSBERTON RISEGATE
 Lincs
 PE11 4EU

DRAWING TITLE
 LOCATION PLAN

SCALE 1 : 1250

DWG NO 2014/45 - 1