




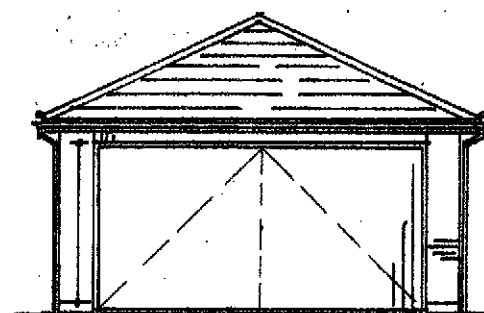


FRONT - SOUTH

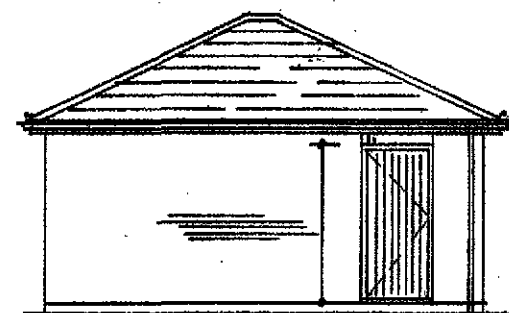

SIDE - EAST

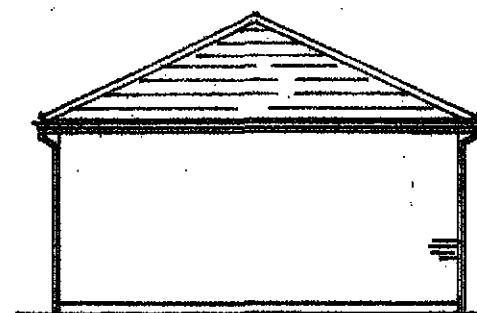

REAR - NORTH

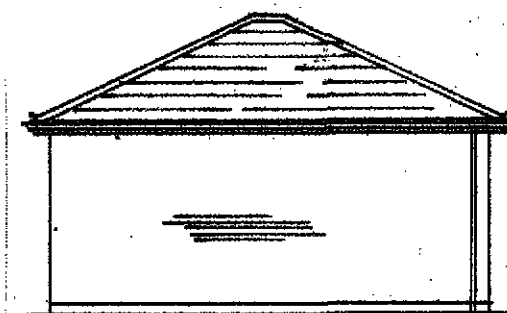

SIDE - WEST

CONTRACTOR IS TO CHECK
ALL DIMENSIONS ON SITE PRIOR TO ORDERING OF MATERIALS
OR STARTING THE WORKS. ANY DISCREPANCY IS TO BE
REPORTED BACK TO THE PLAN PRODUCER

i plan
architectural


T.D. Musgrove M.C.I.A.T
Chartered Architectural Technologist
22 Cambridge Road
Stamford
Lincolnshire
PE9 1BN
Phone 01780 767088
Mobile 07970 153 092
E mail td.musgrove@btinternet.com

JOB
171 CHESBOULE LANE
GOSBERTON RISEGATE
LINCS
PE11 4EU


DRAWING TITLE
DETACHED GARAGE DETAILS

SCALE 1 : 100 / 1 : 50


DWG NO 2014/45 - 11

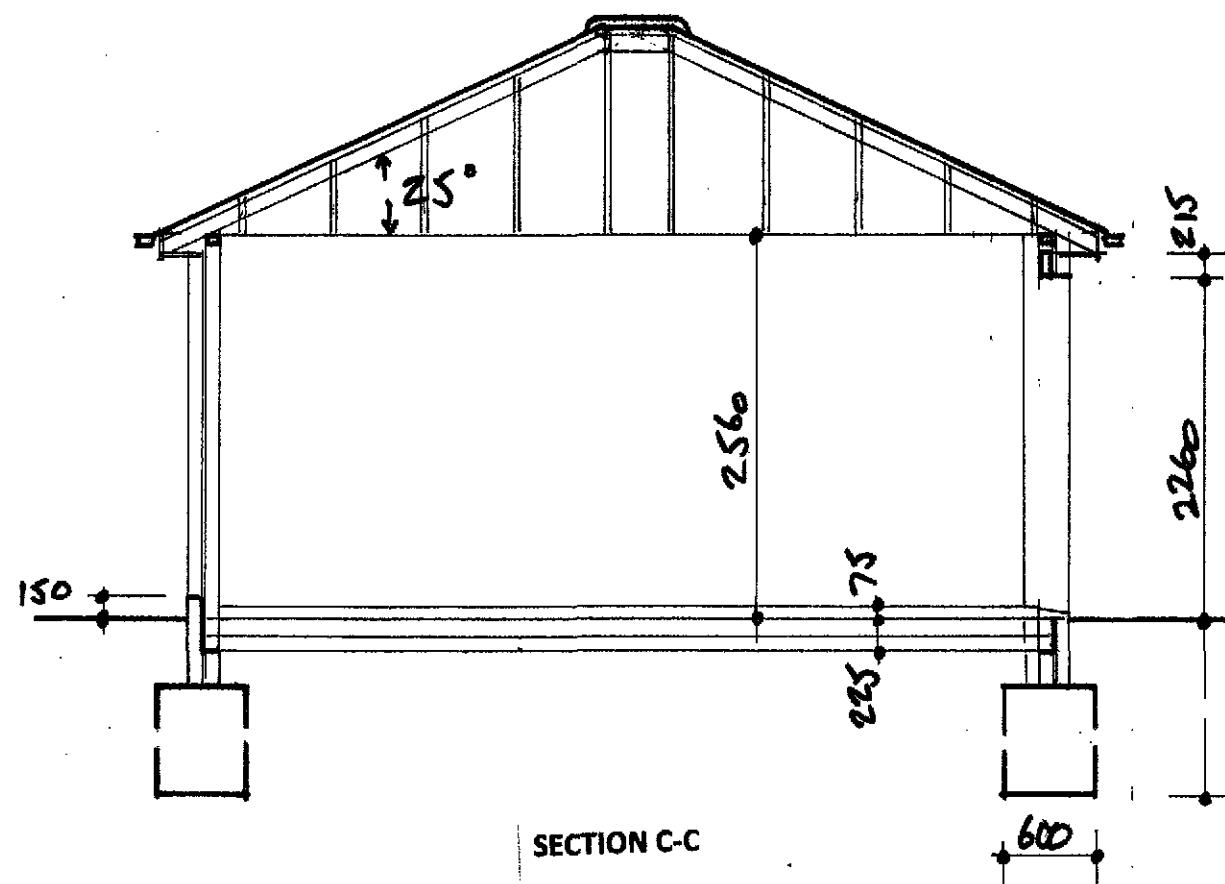

SECTION C-C

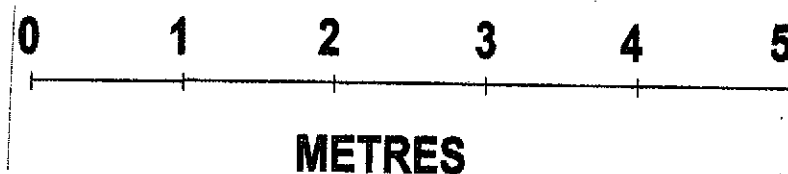

**NOTE : DWG TO BE READ IN CONJUNCTION
WITH CONSTRUCTION NOTES AND
STRUCTURAL ENGINEERS CALCS, DWGS AND
DETAILS**

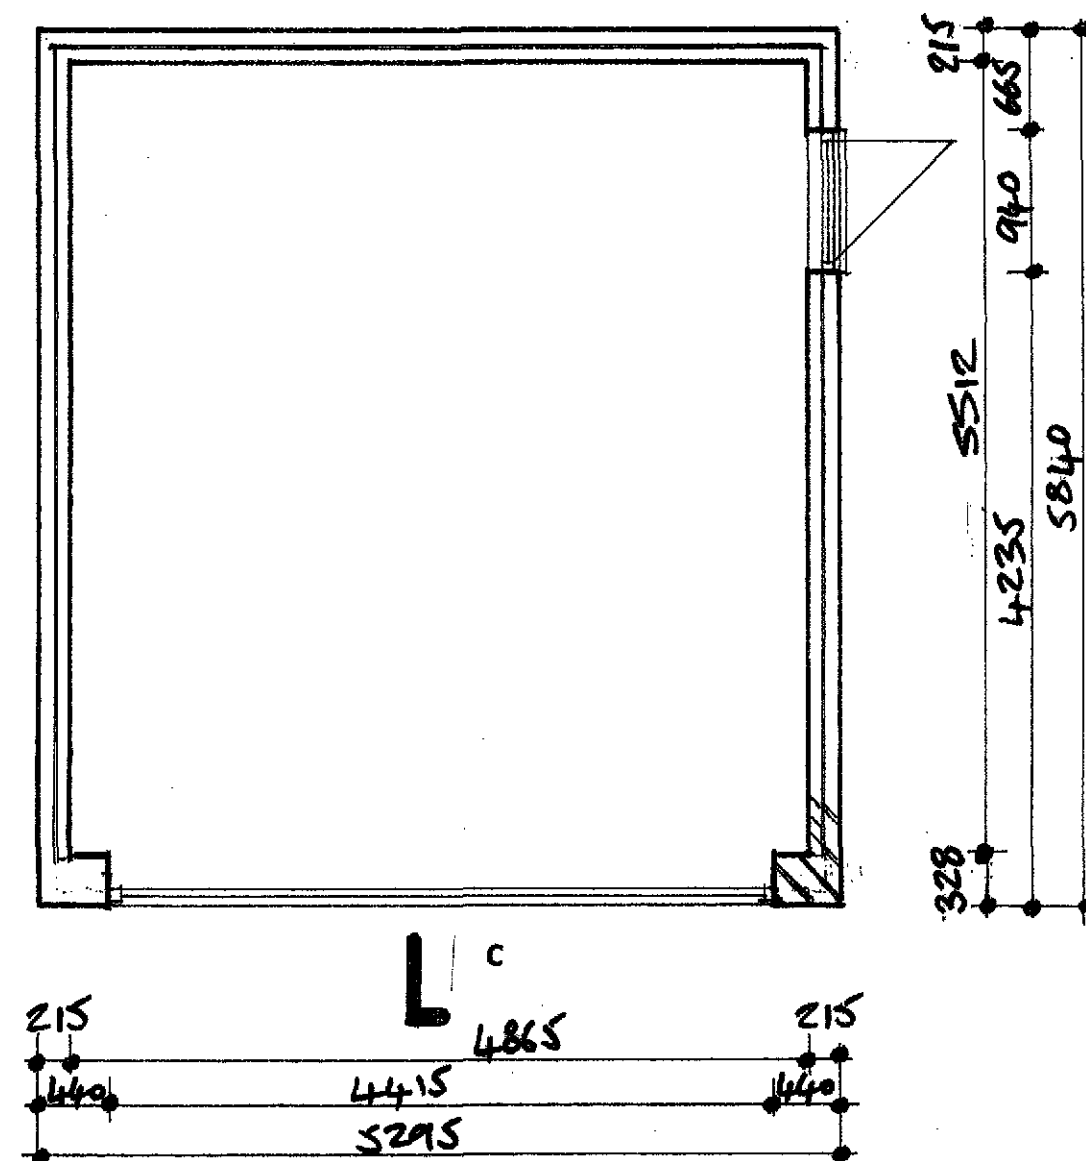

PLAN