






FRONT - WEST

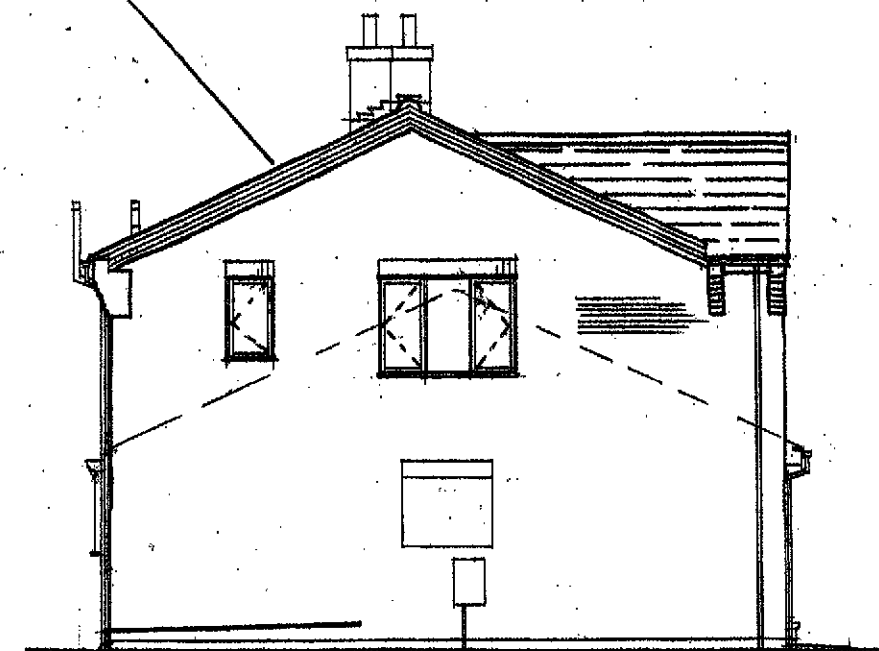

SIDE - NORTH

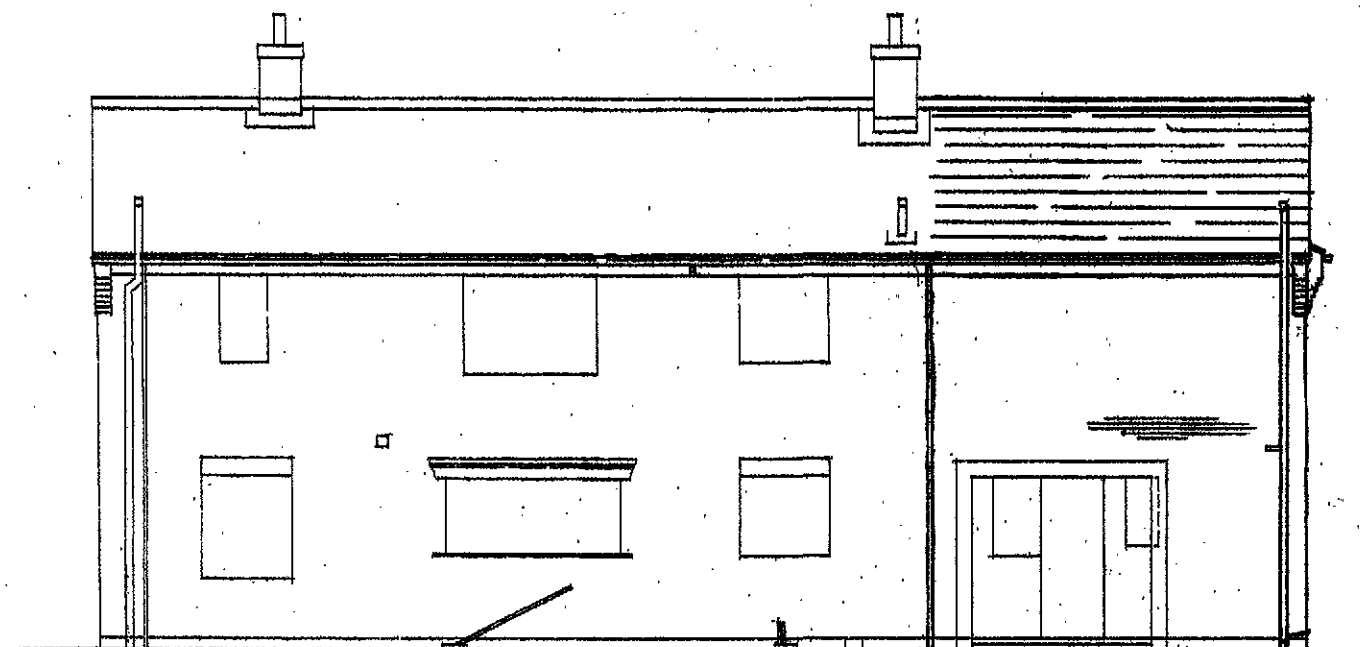

REAR - EAST

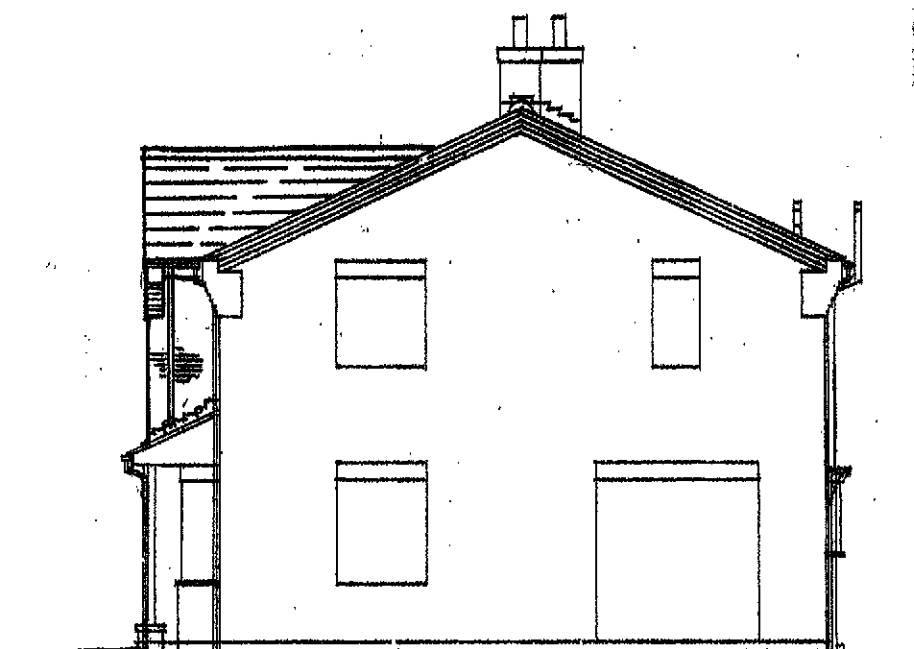

SIDE - SOUTH

CONTRACTOR IS TO CHECK
ALL DIMENSIONS ON SITE PRIOR TO ORDERING OF MATERIALS
OR STARTING THE WORKS. ANY DISCREPANCY IS TO BE
REPORTED BACK TO THE PLAN PRODUCER

i plan
architectural



NOTE : DWG TO BE READ IN CONJUNCTION
WITH CONSTRUCTION NOTES AND
STRUCTURAL ENGINEERS CALCS , DWGS AND
DETAILS

NOTE : WHERE FINISHES AND
STRUCTURES ARE AFFECTED BY THE
WORKS THESE ARE TO BE MADE
GOOD

T.D. Musgrove M.C.I.A.T
Chartered Architectural Technologist
22 Cambridge Road
Stamford
Lincolnshire
PE9 1BN
Phone 01780 767088
Mobile 07970 153 092
E mail td.musgrove@btinternet.com

JOB
171 CHESBOULE LANE
GOSBERTON RISEGATE
Lincs
PE11 4EU

DRAWING TITLE
ELEVATIONS AS PROPOSED

SCALE 1 : 100

DWG NO 2014/45 - 9