


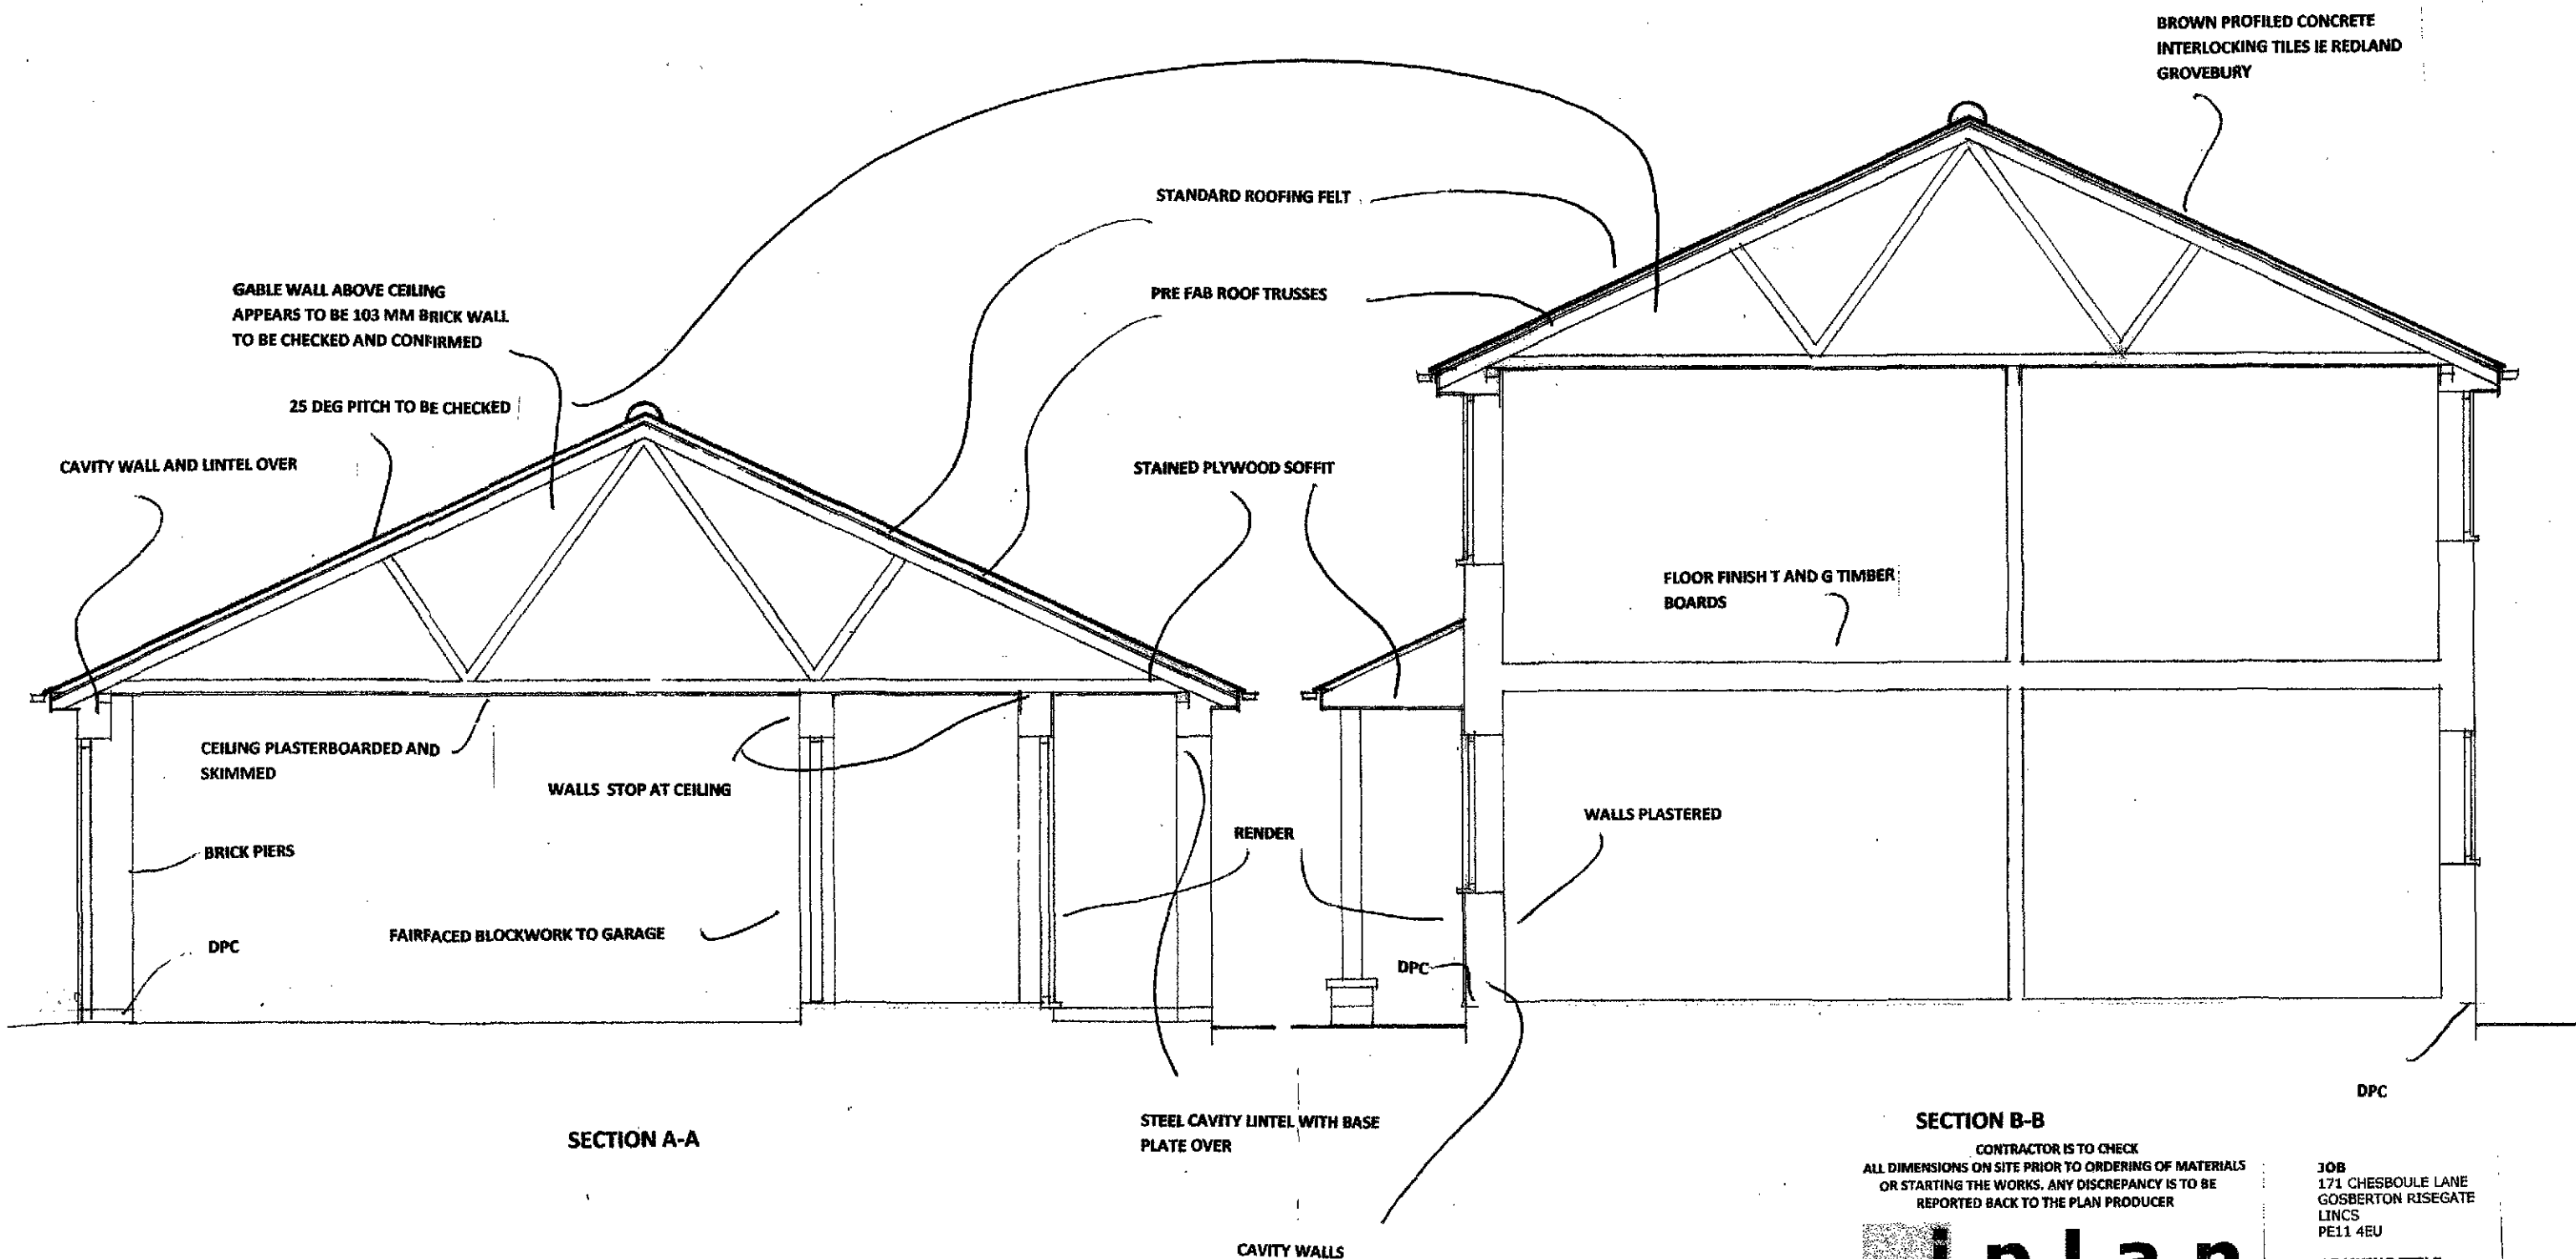

0 1 2 3 4 5

METRES

SECTION B-B

CONTRACTOR IS TO CHECK ALL DIMENSIONS ON SITE PRIOR TO ORDERING OF MATERIALS OR STARTING THE WORKS. ANY DISCREPANCY IS TO BE REPORTED BACK TO THE PLAN PRODUCER

i plan
architectural

T.D. Musgrove M.C.I.A.T
Chartered Architectural Technologist
22 Cambridge Road
Stamford
Lincolnshire
PE9 1BN
Phone 01780 767088
Mobile 07970 153 092
E mail td.musgrove@btinternet.com

JOB
171 CHESBOULE LANE
GOSBERTON RISEGATE
Lincs
PE11 4EU

DRAWING TITLE
SECTIONS AS EXISTING

SCALE 1:50

DWG NO 2014/45 - 6