
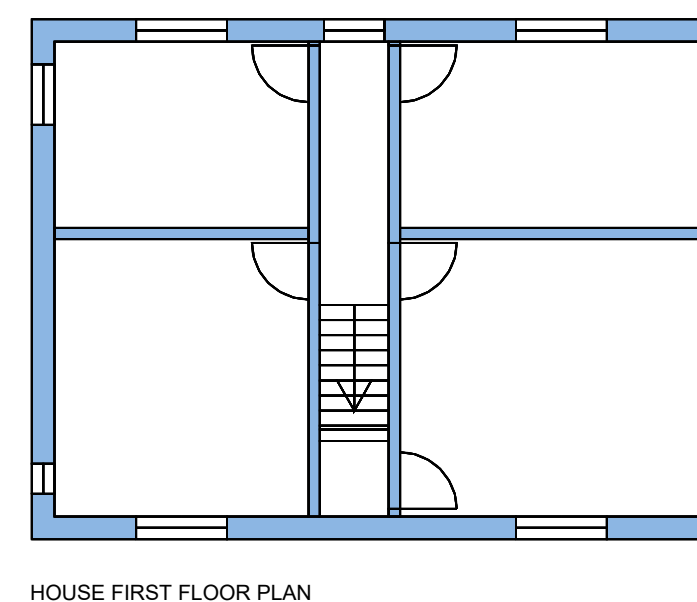
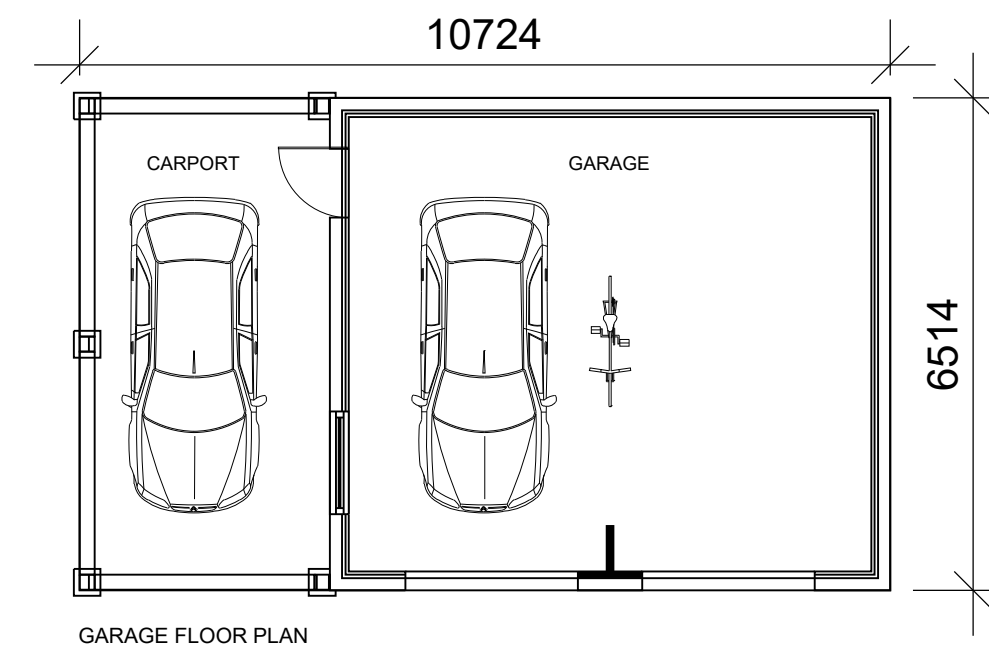
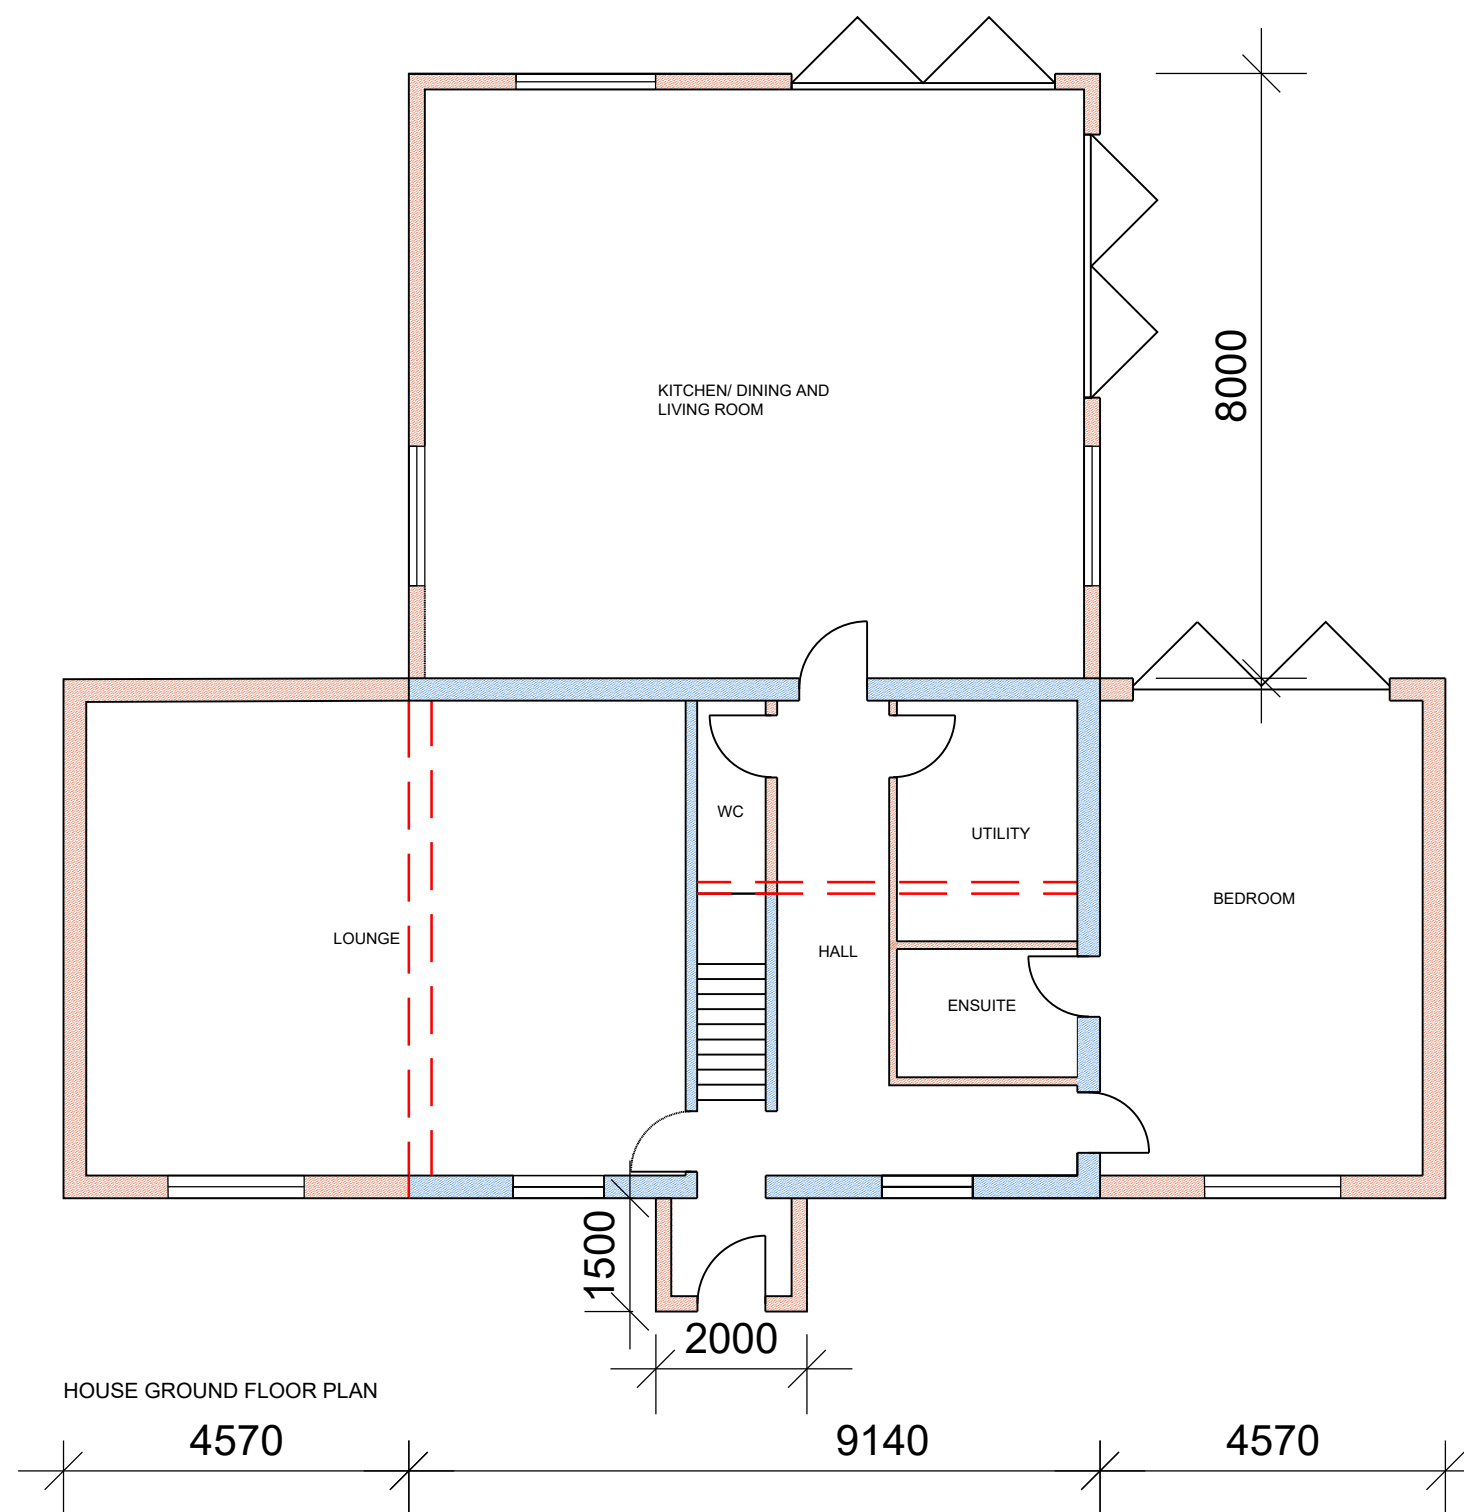
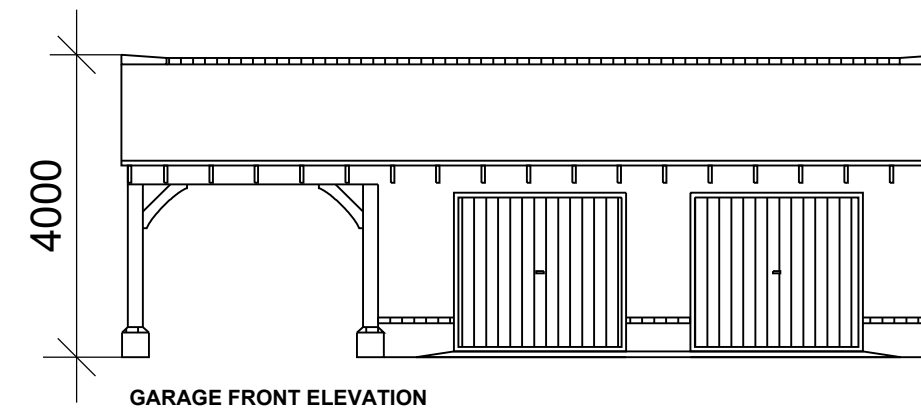


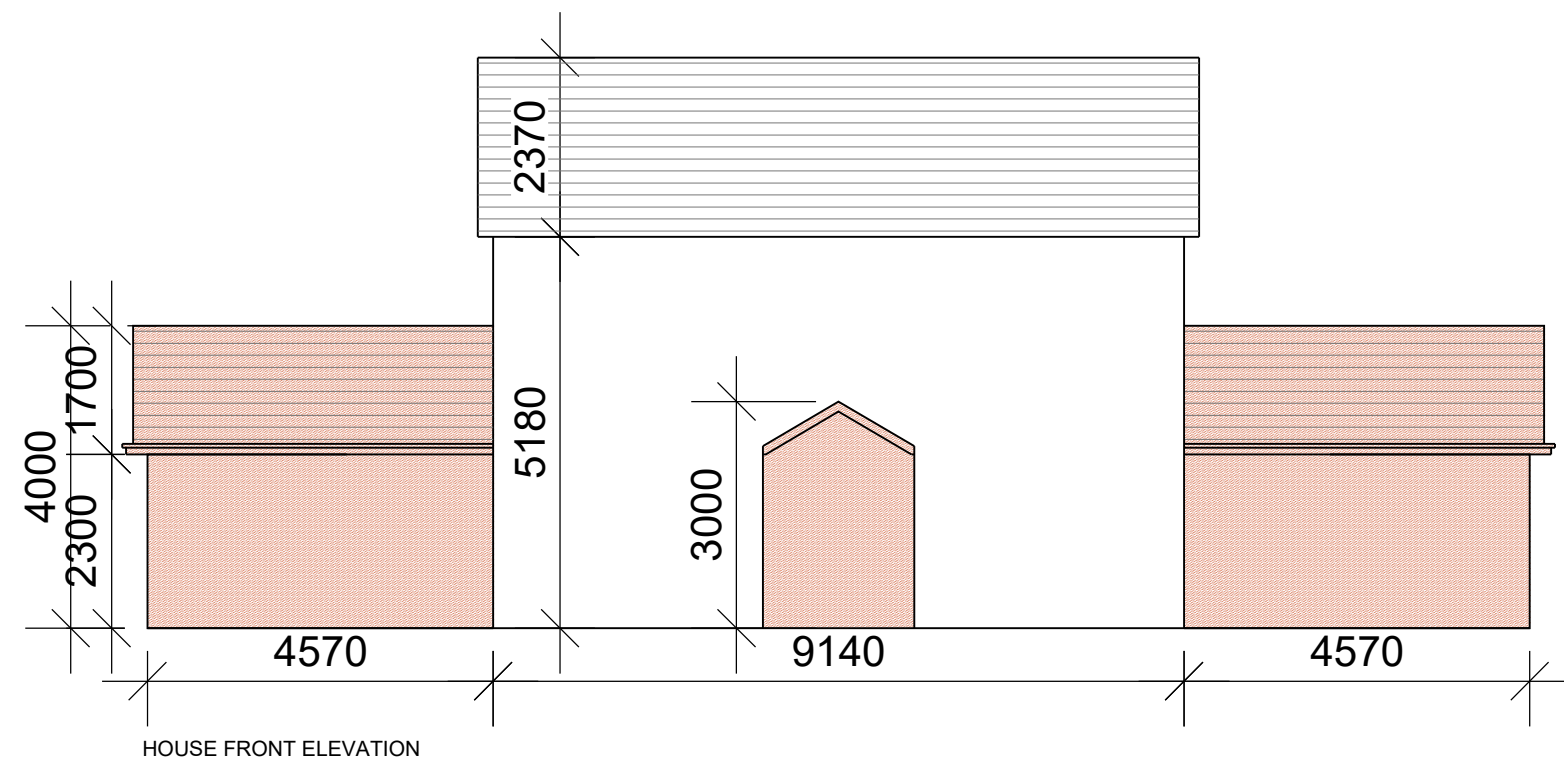

REV	DATE	BY	REVISION NOTES
-	-	-	-
Suite 2, Clare Hall, St Ives Business Park, Parsons Green, St Ives, Cams, PE27 4WY			
© COPYRIGHT Tel: 01480 494969 Email: enquiries@planningandarchitecture.co.uk Web: www.planningandarchitecture.co.uk			
PROJECT Proposed Replacement Dwelling at Rainbow Lodge Siltside Gosberton Clough PE11 4JR			
CLIENT Mr and Mrs G Ascough			
DRAWING TITLE Proposed PD extensions and detached garage to existing dwelling			
DRAWN BY QC	SCALE 1:100 @ A2		
DATE 28/02/18	DWG. No. 17/137/102	REV. -	