
519560.00 E | 519580.00 E | 519600.00 E | 519620.00 E | 519640.00 E | 519660.00 E | 519680.00 E

329800.00 N | 329780.00 N | 329760.00 N | 329740.00 N | 329720.00 N

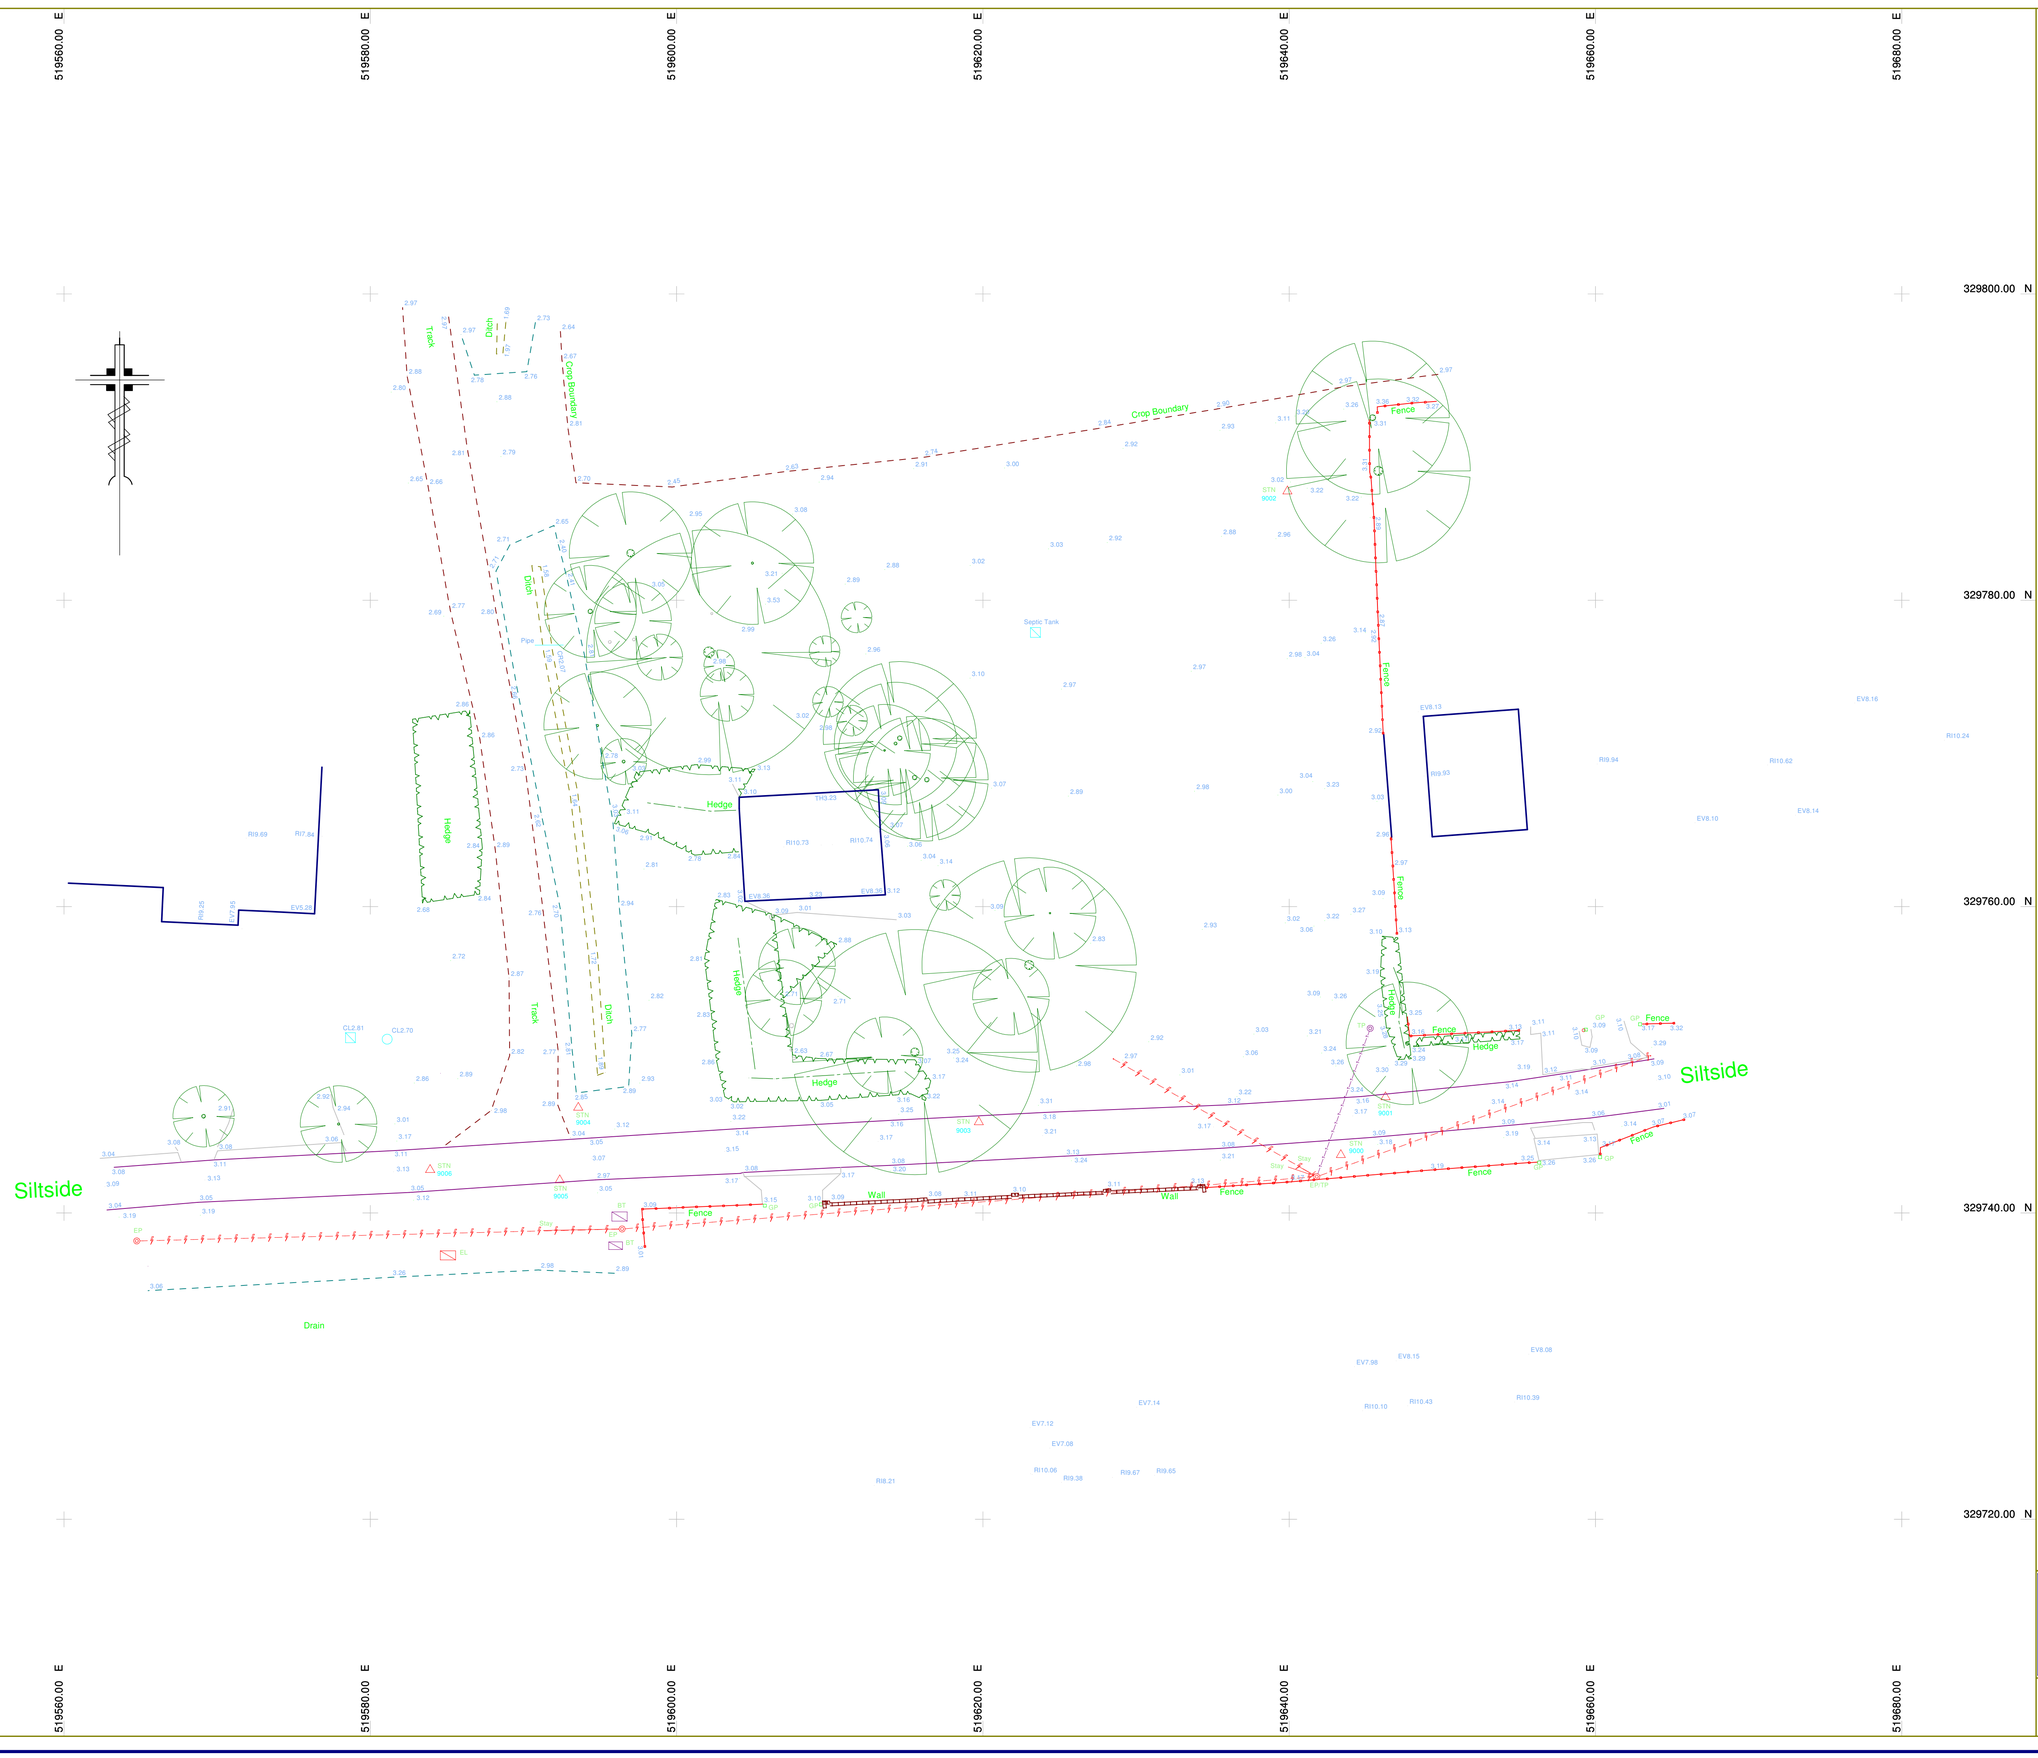

KEY:

- BUILDING
- FENCE
- HEDGE
- CHANNEL
- WALL
- BANK EDGE
- STORM DRAINAGE
- FOUL DRAINAGE
- CHANGE OF SURFACE
- OVERHEAD ELECTRIC
- OVERHEAD TELEPHONE

TREE | BOREHOLE | MANHOLE

CONTROL STATION

B	BOLLARD	RE	ROD EYE
BIN	BIN	RI	RIDGE
BT	BRITISH TELECOM	SP	SIGN POST
CR	PIPE CROWN	STAY	STAY
CTV	CABLE TELEVISION	SV	STOP VALVE
EA	EARTH	TBM	BENCH MARK
EL	ELECTRIC BOX	TH	THRESHOLD
EP	ELECTRIC POLE	TL	TRAFFIC LIGHT
EV	EAVES	TP	TELEGRAPH POLE
FH	FIRE HYDRANT	TS	TRAFFIC SIGNAL
G	GULLY	VC	VENT COLUMN
GA	GAS VALVE	VP	VENT PIPE
IC	INSPECTION CHAMBER	WL	WATER LEVEL
IL	INVERT LEVEL	WM	WATER METER
KO	KERB OFFLET	WT	WALL TOP
LH	LAMP HOLE		
LP	LAMP POST		
MP	MARKER POST		
PB	POST BOX		

NOTES:

1. Survey plotted to OS National Grid.
2. All levels related to OS Datum.
3. GPS/GLONASS ETRS89 observations transformed to OSGB36 using OSTN02 Transformation.
4. ETRS89 ellipsoid heights converted to heights above mean sea level using National Geoid Model OSGM02.

Initial Survey Date:	17 NOV 17

CONTROL STATIONS

Stn:	Eastings:	Northings:	Height:
9000	519643.372	329743.788	3.214
9001	519646.285	329747.563	3.166
9002	519639.884	329787.116	2.997
9003	519619.733	329745.936	3.188
9004	519593.579	329746.878	2.961
9005	519592.370	329742.144	3.008
9006	519583.906	329742.815	3.115

Rev:	Amendments:	Date:

Client:
GREG ASCOUGH

Project Title:
SILTSIDE
GOSBERTON CLOUGH
LINCOLNSHIRE

Drawing Title:
OGL SURVEY

Scale:	Date:
1:200	24 NOV 2017
Drawing No: AS2310/1	Rev: A1
C.A.D. Title: GOSBERTONCLOUGH171117	
Drawn By: D.J.SMITH	

AXIS SURVEYS LTD.
CHARTERED LAND SURVEYORS

10 SYCAMORE DRIVE, LOUTH, LINCOLNSHIRE, LN11 8RT.
TEL (01507) 606397
FAX (01507) 354050
www.axissurveys.co.uk
office@axissurveys.co.uk

©AXIS SURVEYS LTD.