



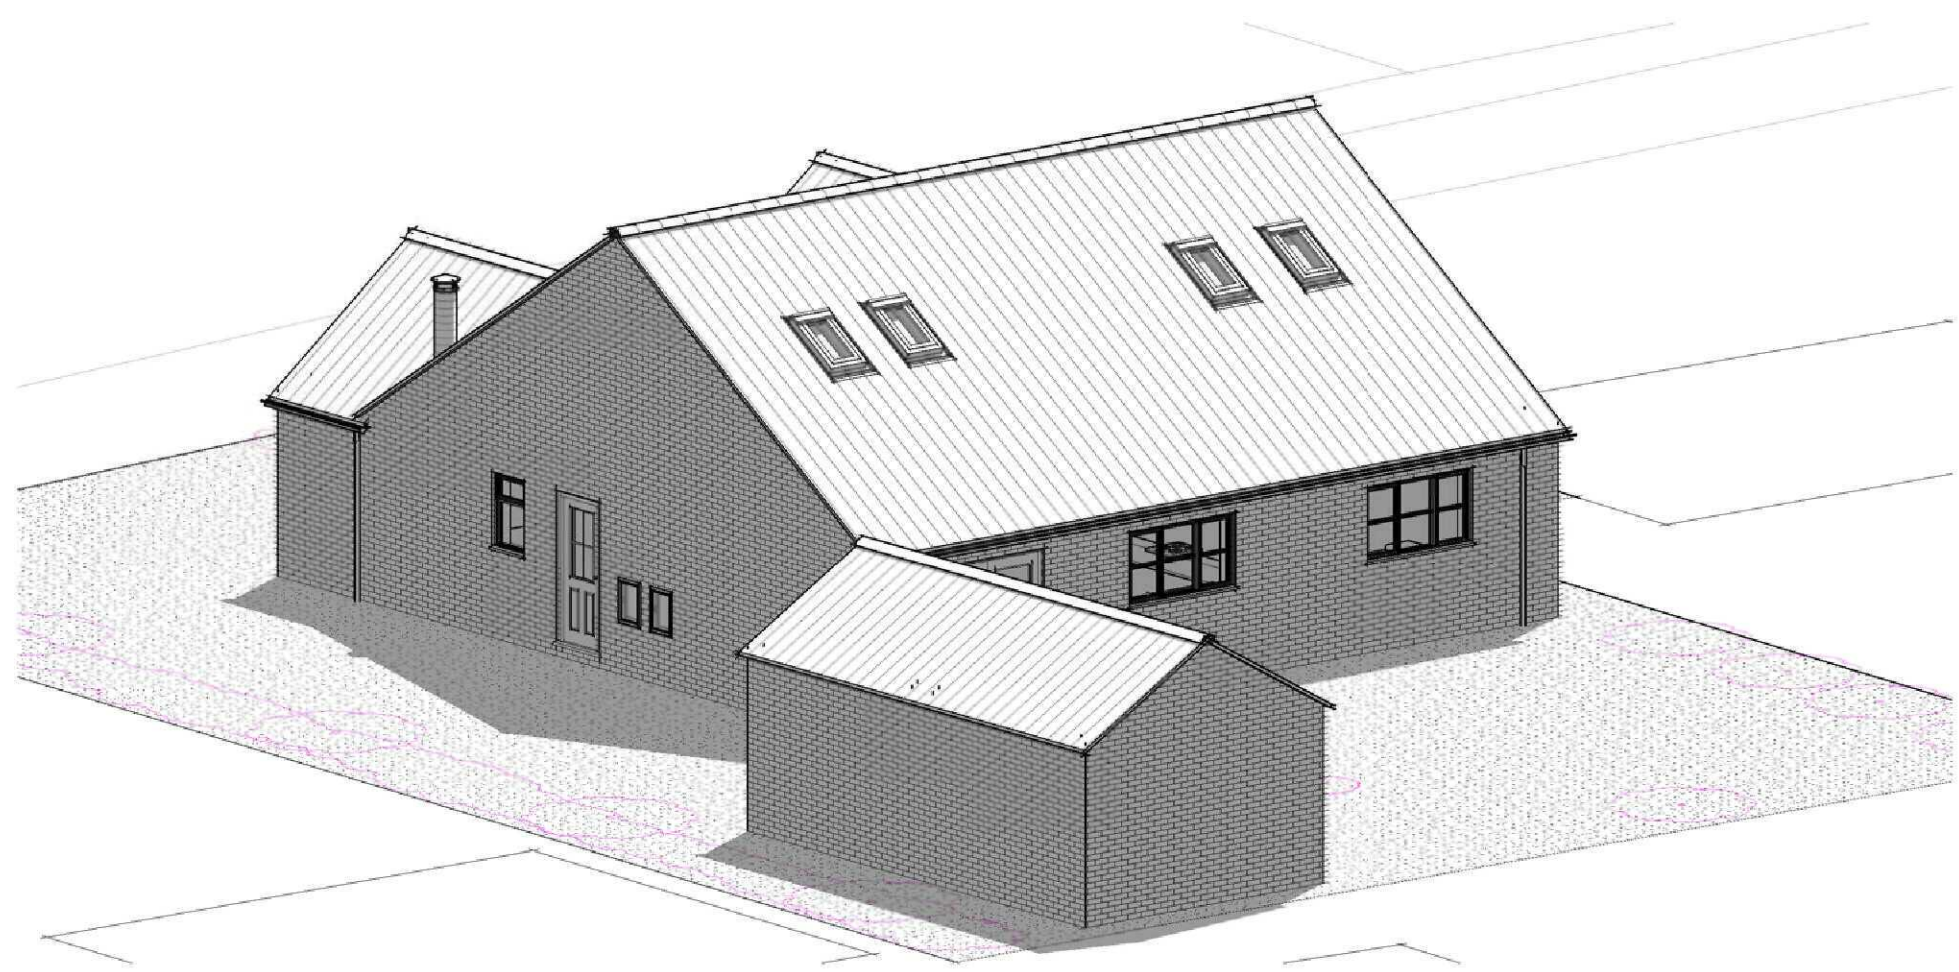


Rear Aerial View

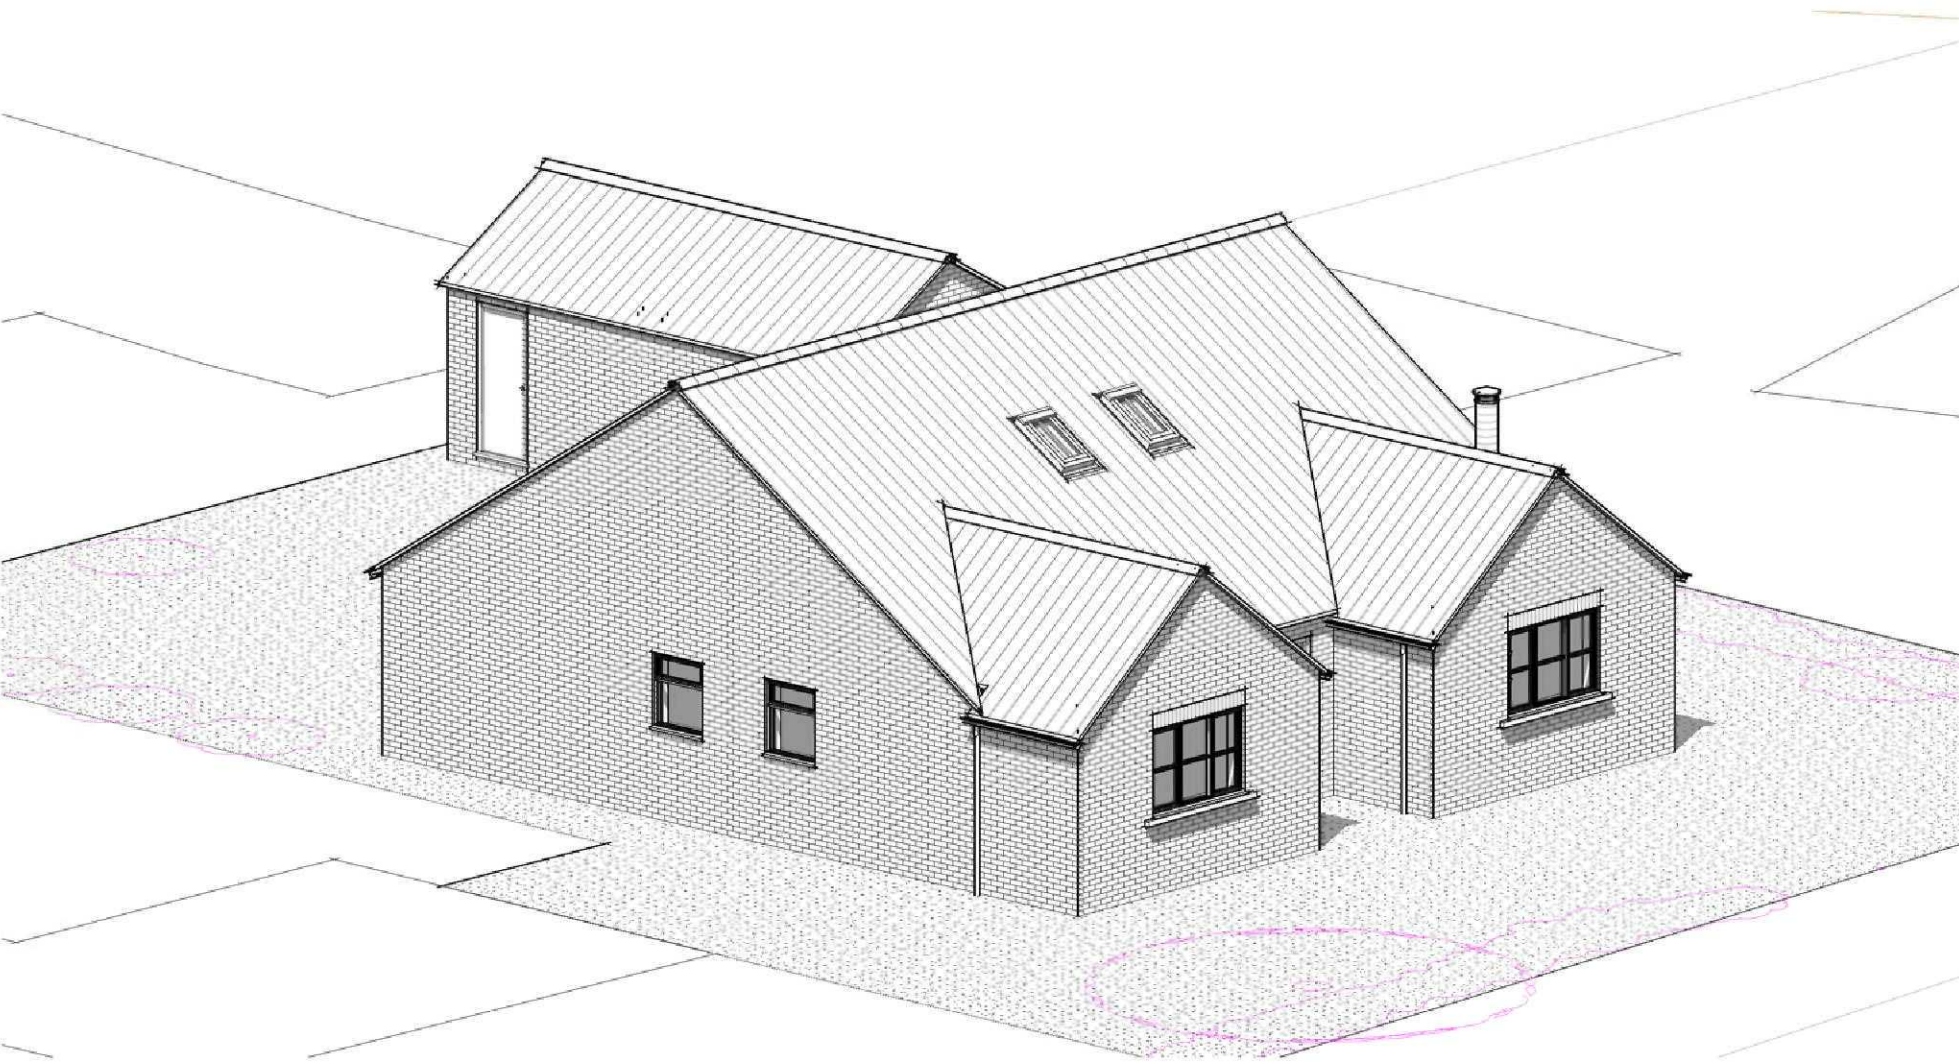

Front Aerial View



Site Location
1 : 1000

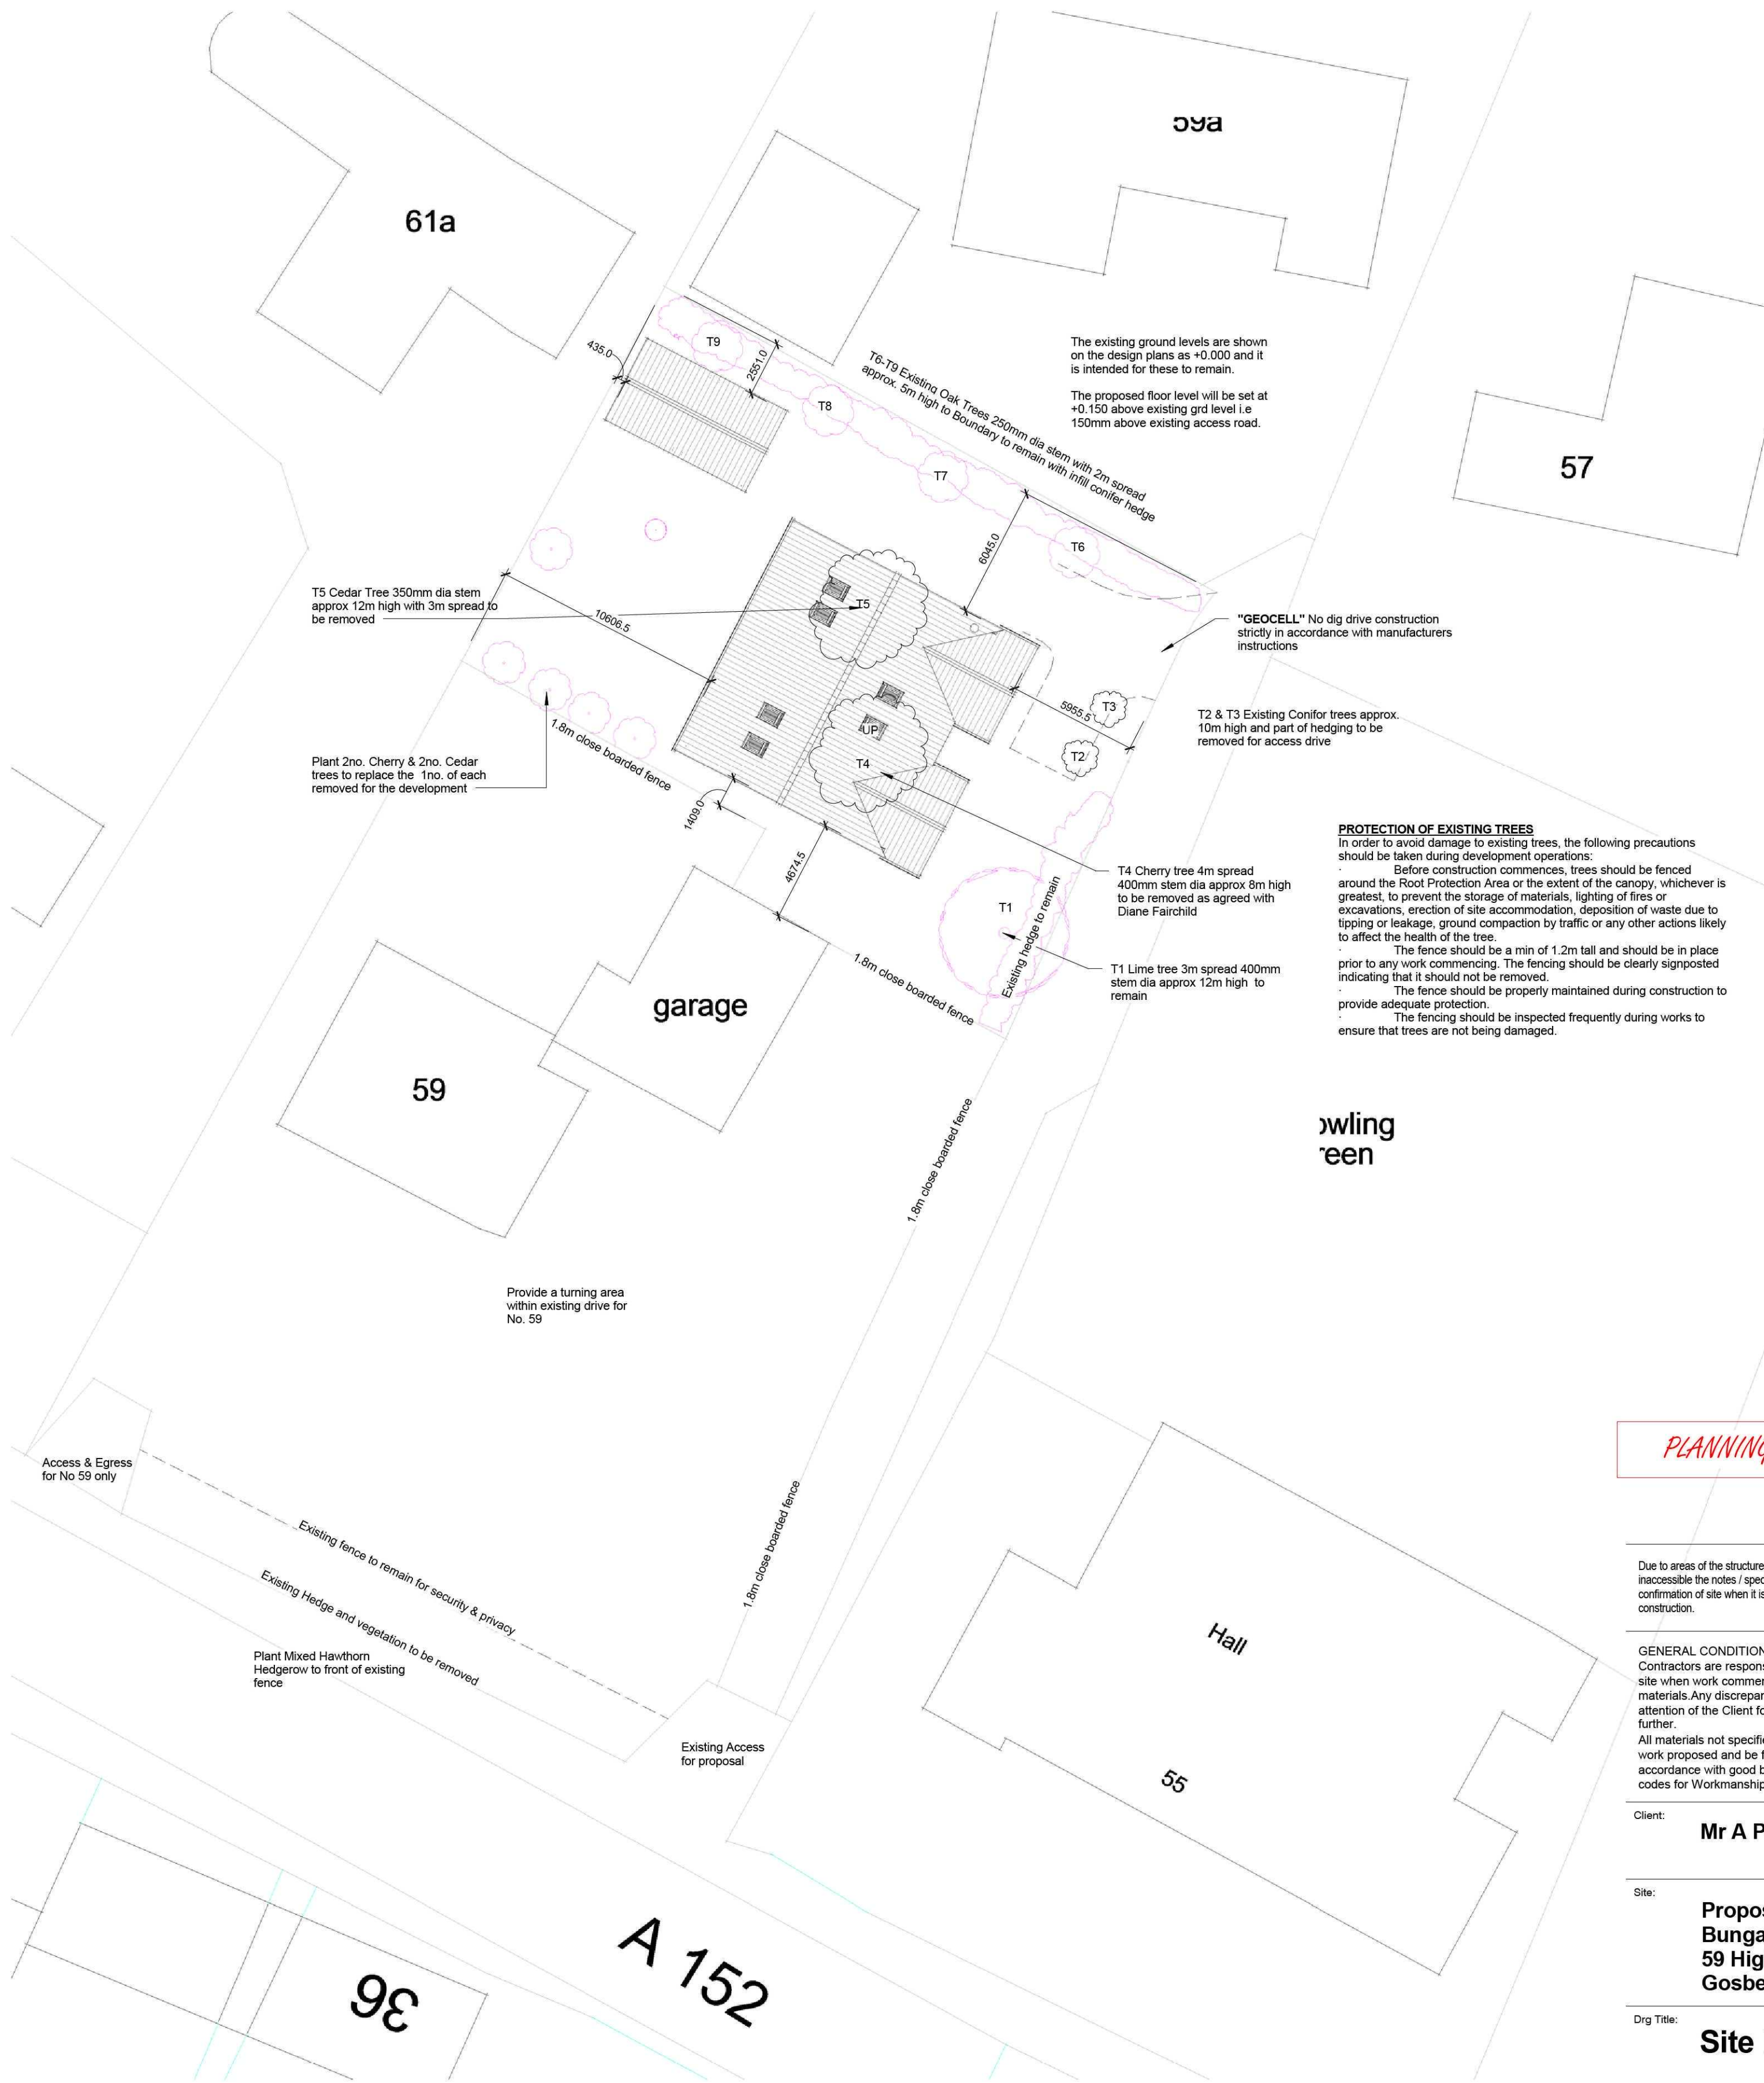

Site Block Plan
1 : 200

PLANNING ISSUE ONLY

Due to areas of the structure being covered, unexposed or otherwise inaccessible the notes / specifications of existing materials are subject to confirmation of site when it is feasible to expose the relevant areas of construction.

GENERAL CONDITIONS
Contractors are responsible for checking all dimensions on site when work commences and before ordering any materials. Any discrepancies should be brought to the attention of the Client for remedial action before commencing further.
All materials not specified to be of a standard suitable for the work proposed and be fit for purpose. All work to be in accordance with good building practice and all necessary BS codes for Workmanship on Building Sites.

Client: Mr A Porter

Site: Proposed Residential Bungalow at 59 High Street Gosberton

Drwg Title: Site Plans



Date	Contract No	Drwg No
26.02.15	2470	001B