
STUDIO 11 ARCHITECTURE

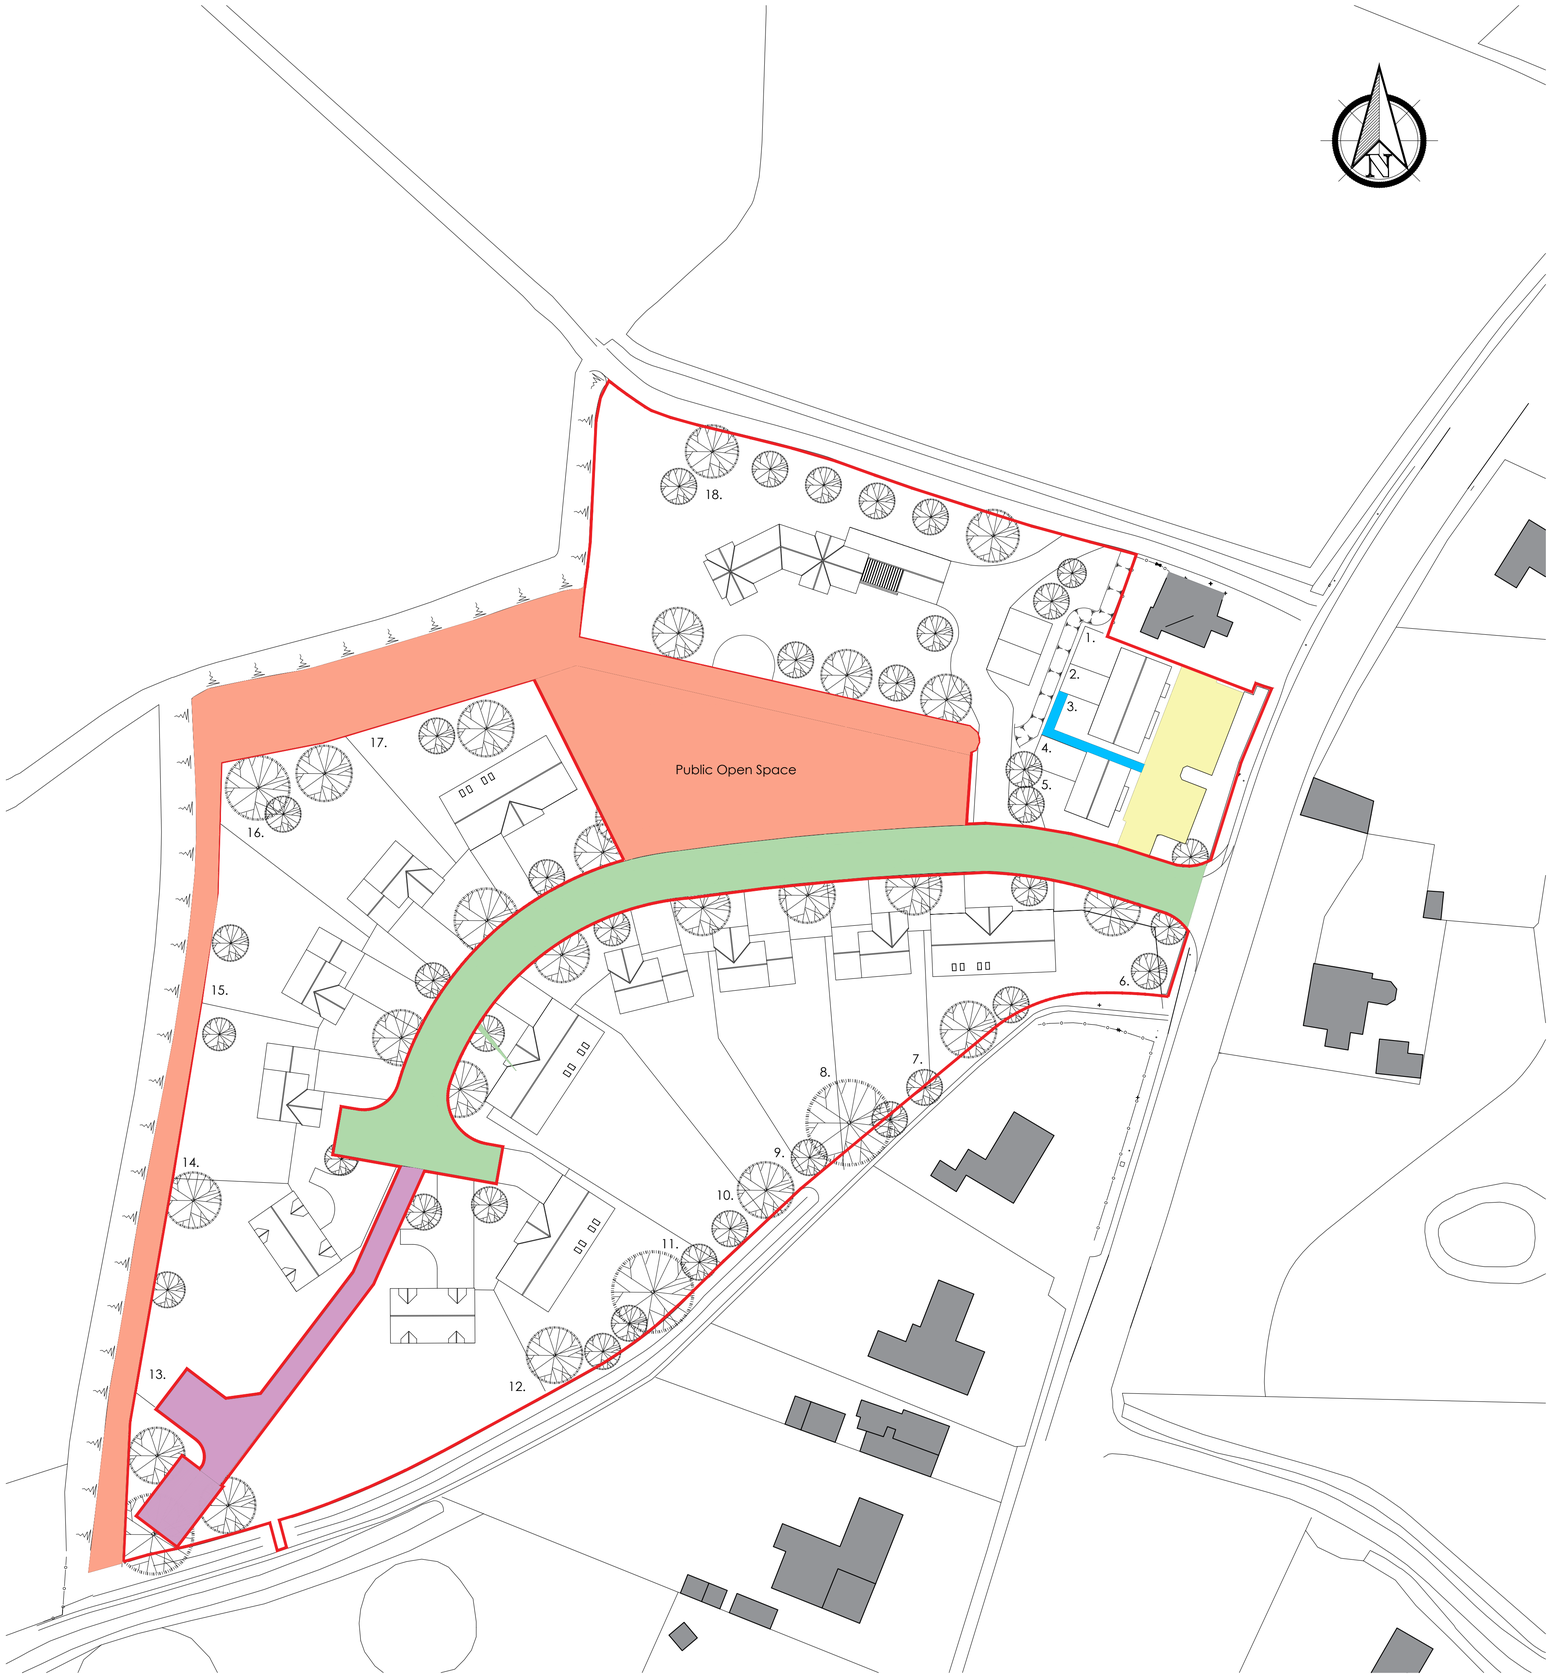

All discrepancies are to be brought to the attention of the below office.

The copyright to this drawing is owned by studio 11 architecture.

KEY

- Conveyed Boundary
- Roads to be adopted by Lincolnshire County Council Highways under Section 38 Agreement
- Public open space land to be maintained by Management Company
- Shared Private Drive
- Land to be transferred to Anglian Water in S104 to be retained in perpetuity
- Shared Pedestrian Footpath

Refuse to individual houses

10m 0 10 20 30
1:500

REVISION DATE DRAWN DESCRIPTION

STUDIO11 architecture

KING'S LYNN INNOVATION CENTRE,
INNOVATION DRIVE, KING'S LYNN,
PE30 5BY

T: 01553 970033
E: design@studio11architecture.co.uk
W: www.studio11architecture.co.uk

CLIENT RTW Construction & Developments Ltd

PROJECT Proposed Residential Development on land off Boston Road, Gosberton

DRAWING Maintenance Responsibilities Plan

DRAWN	PROJECT DESIGNER	PROJECT DIRECTOR
AK	AK	KB
DATE	**SCALE**	**PAPER SIZE**
22.02.2022	1:500	A1

DRAWING NUMBER 525.RM.CMP.01

Working in partnership with **Ralph Charman Associates** & **Eleven Consultants**

ARCHITECTURE