


Scale 1cm - 30cm

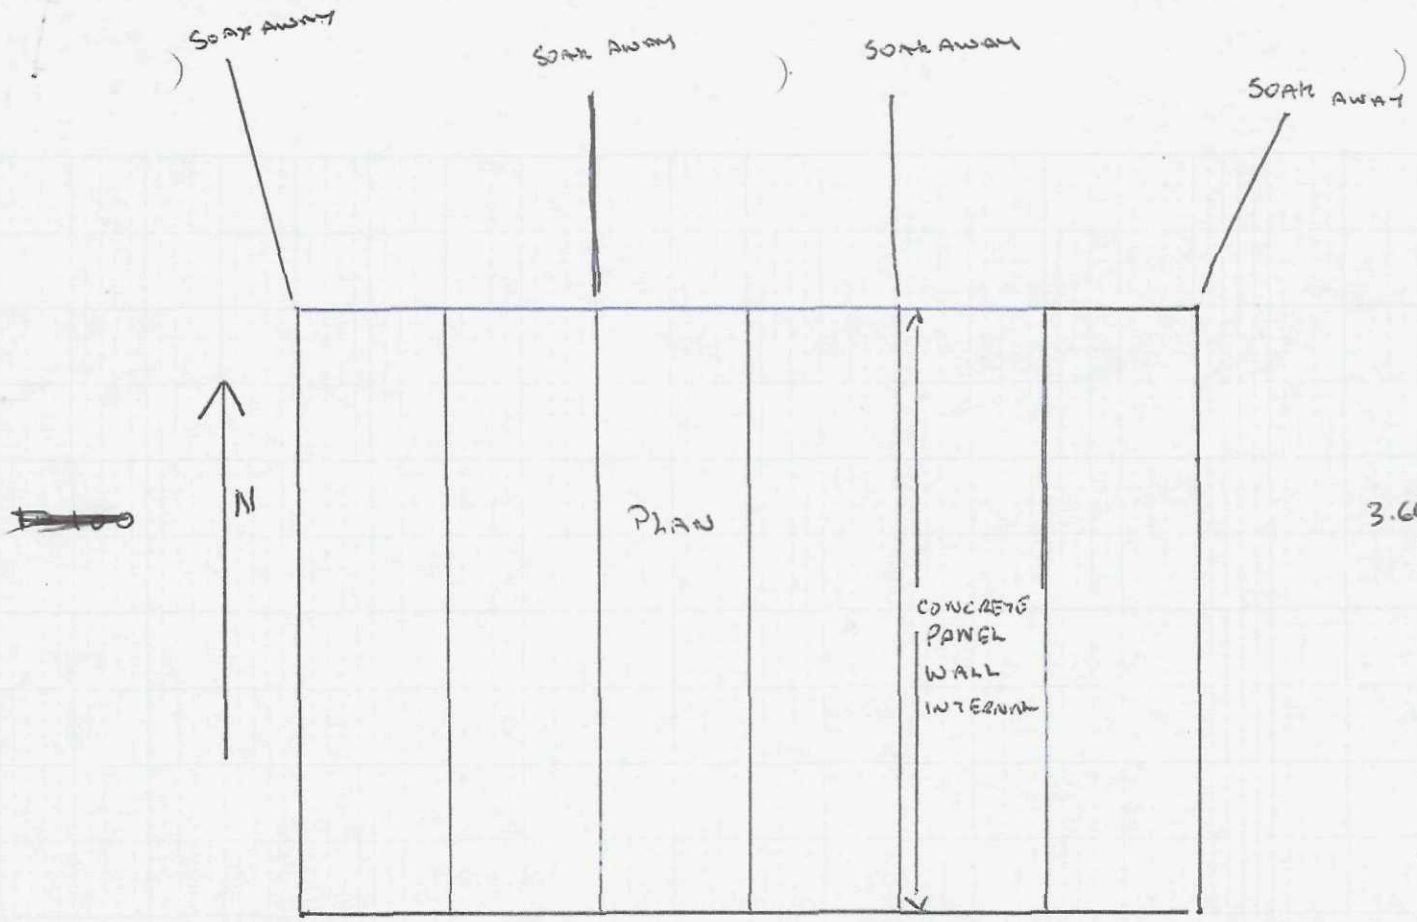


WEST SIDE ELEVATION

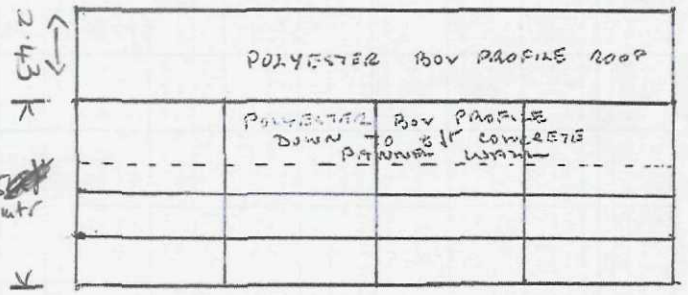

EAST SIDE ELEVATION

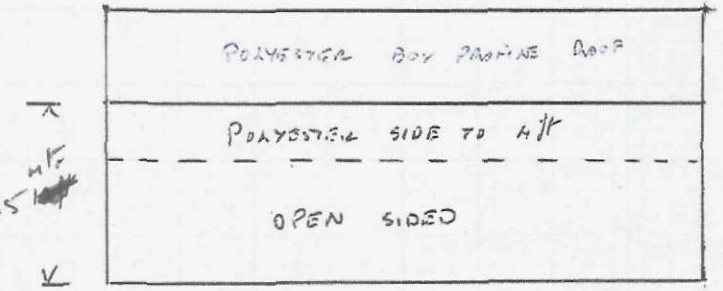

DETERMINED PLAN

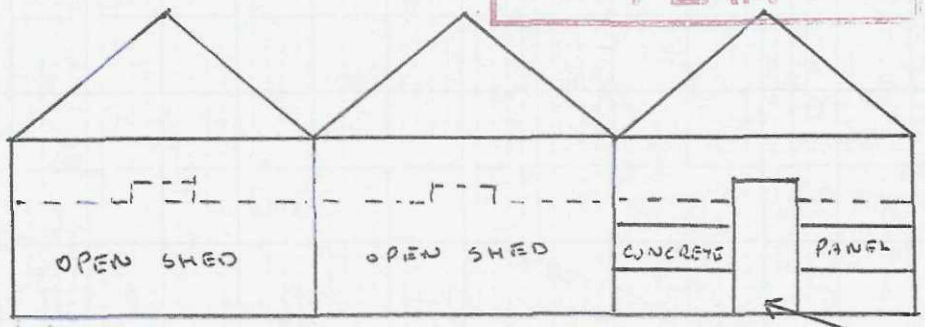

BOV PROFILE GABLE ENDS AND DOWN TO 6ft

ROLLER SHUTTER DOOR

SHDC
Planning & Development
17 APR 2009
Ref: 0265/09