


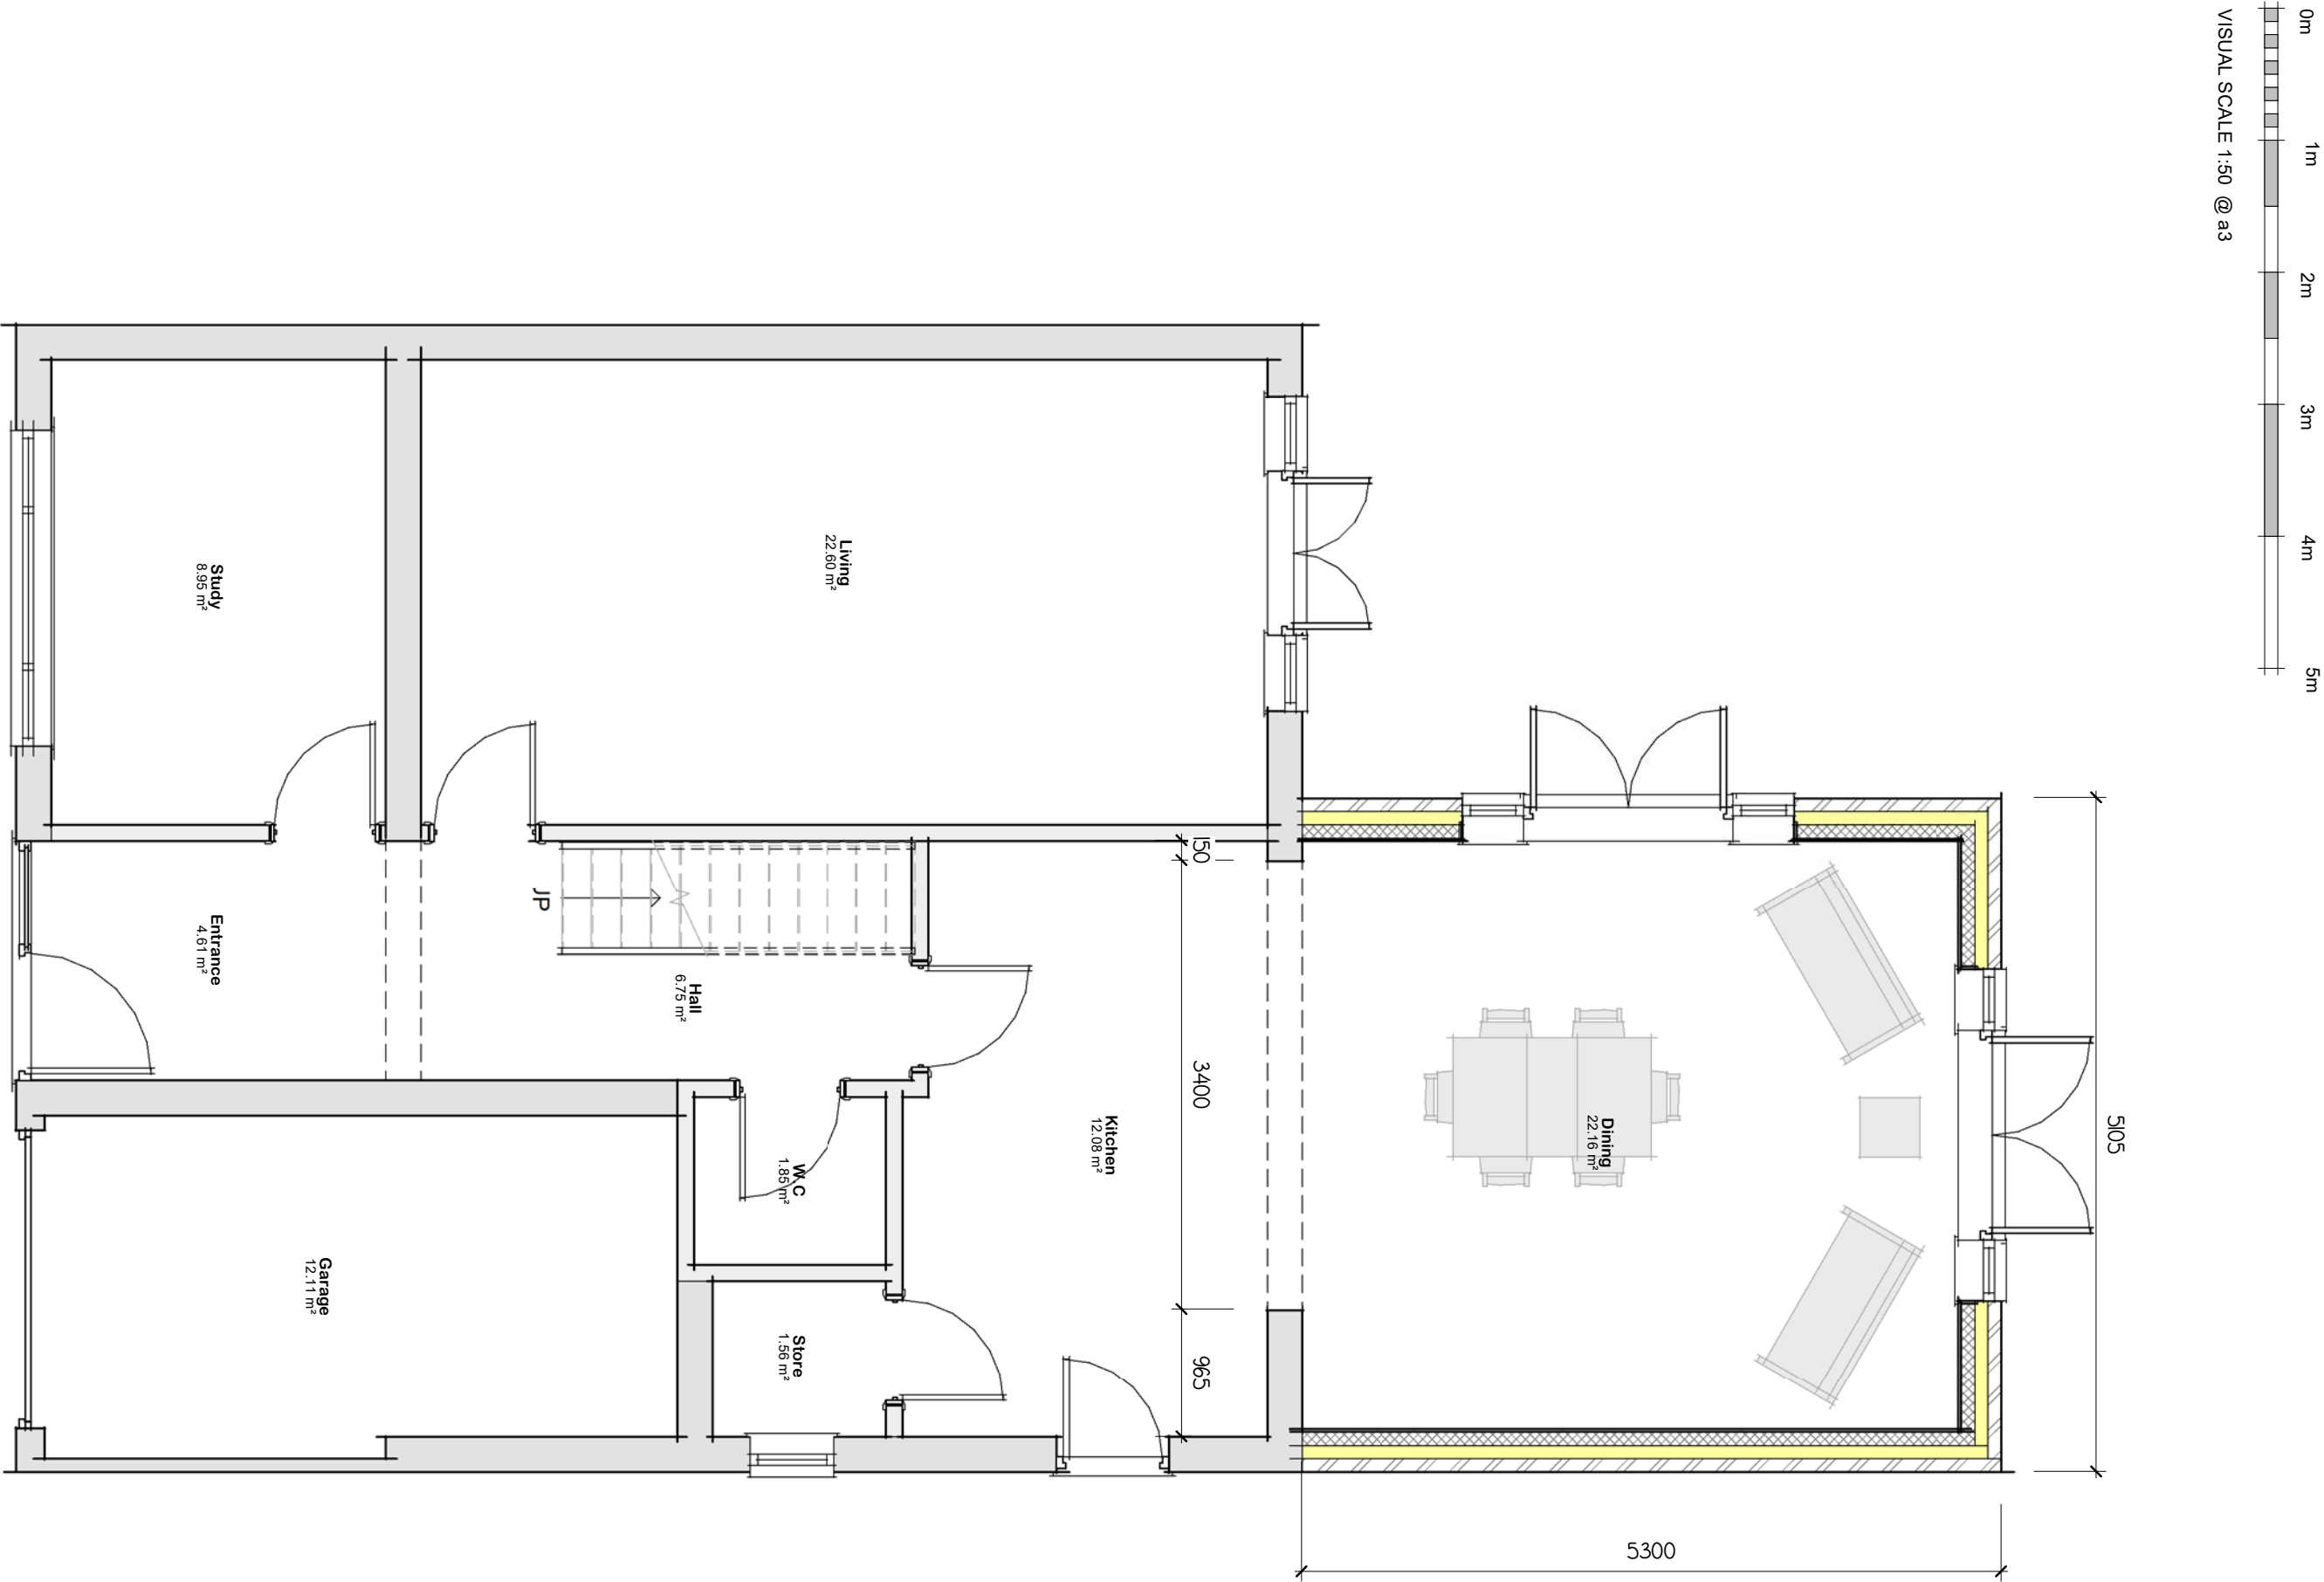

Proposed Ground Floor Layout

Drg No 2920 / 06 rev B

