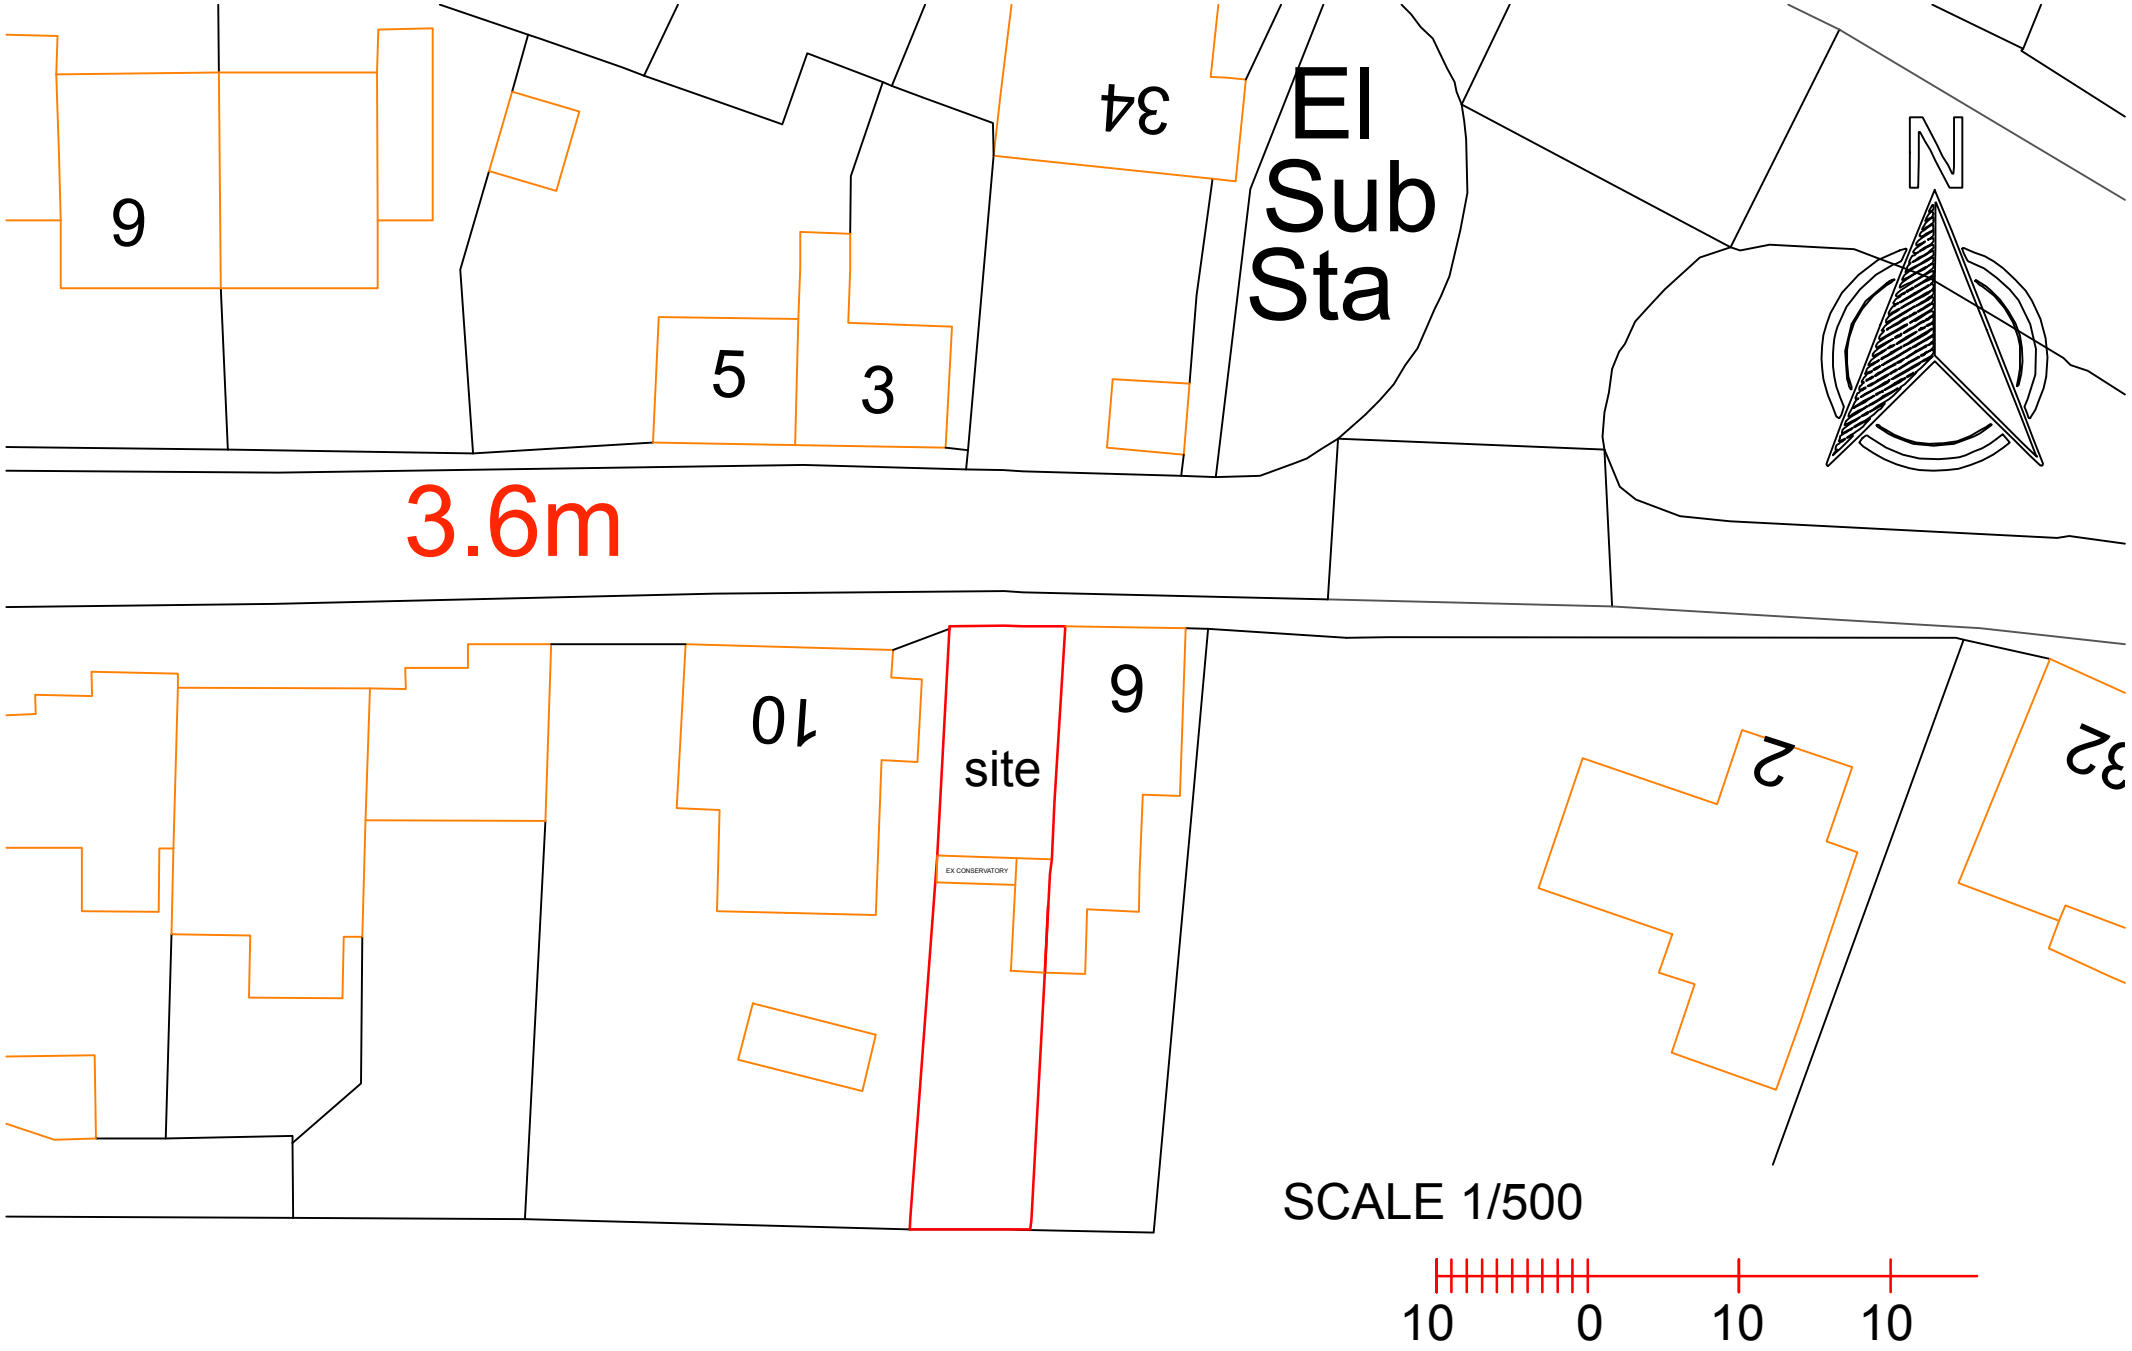


EXISTING BLOCK PLAN: DWG NO: 26/SS/01