
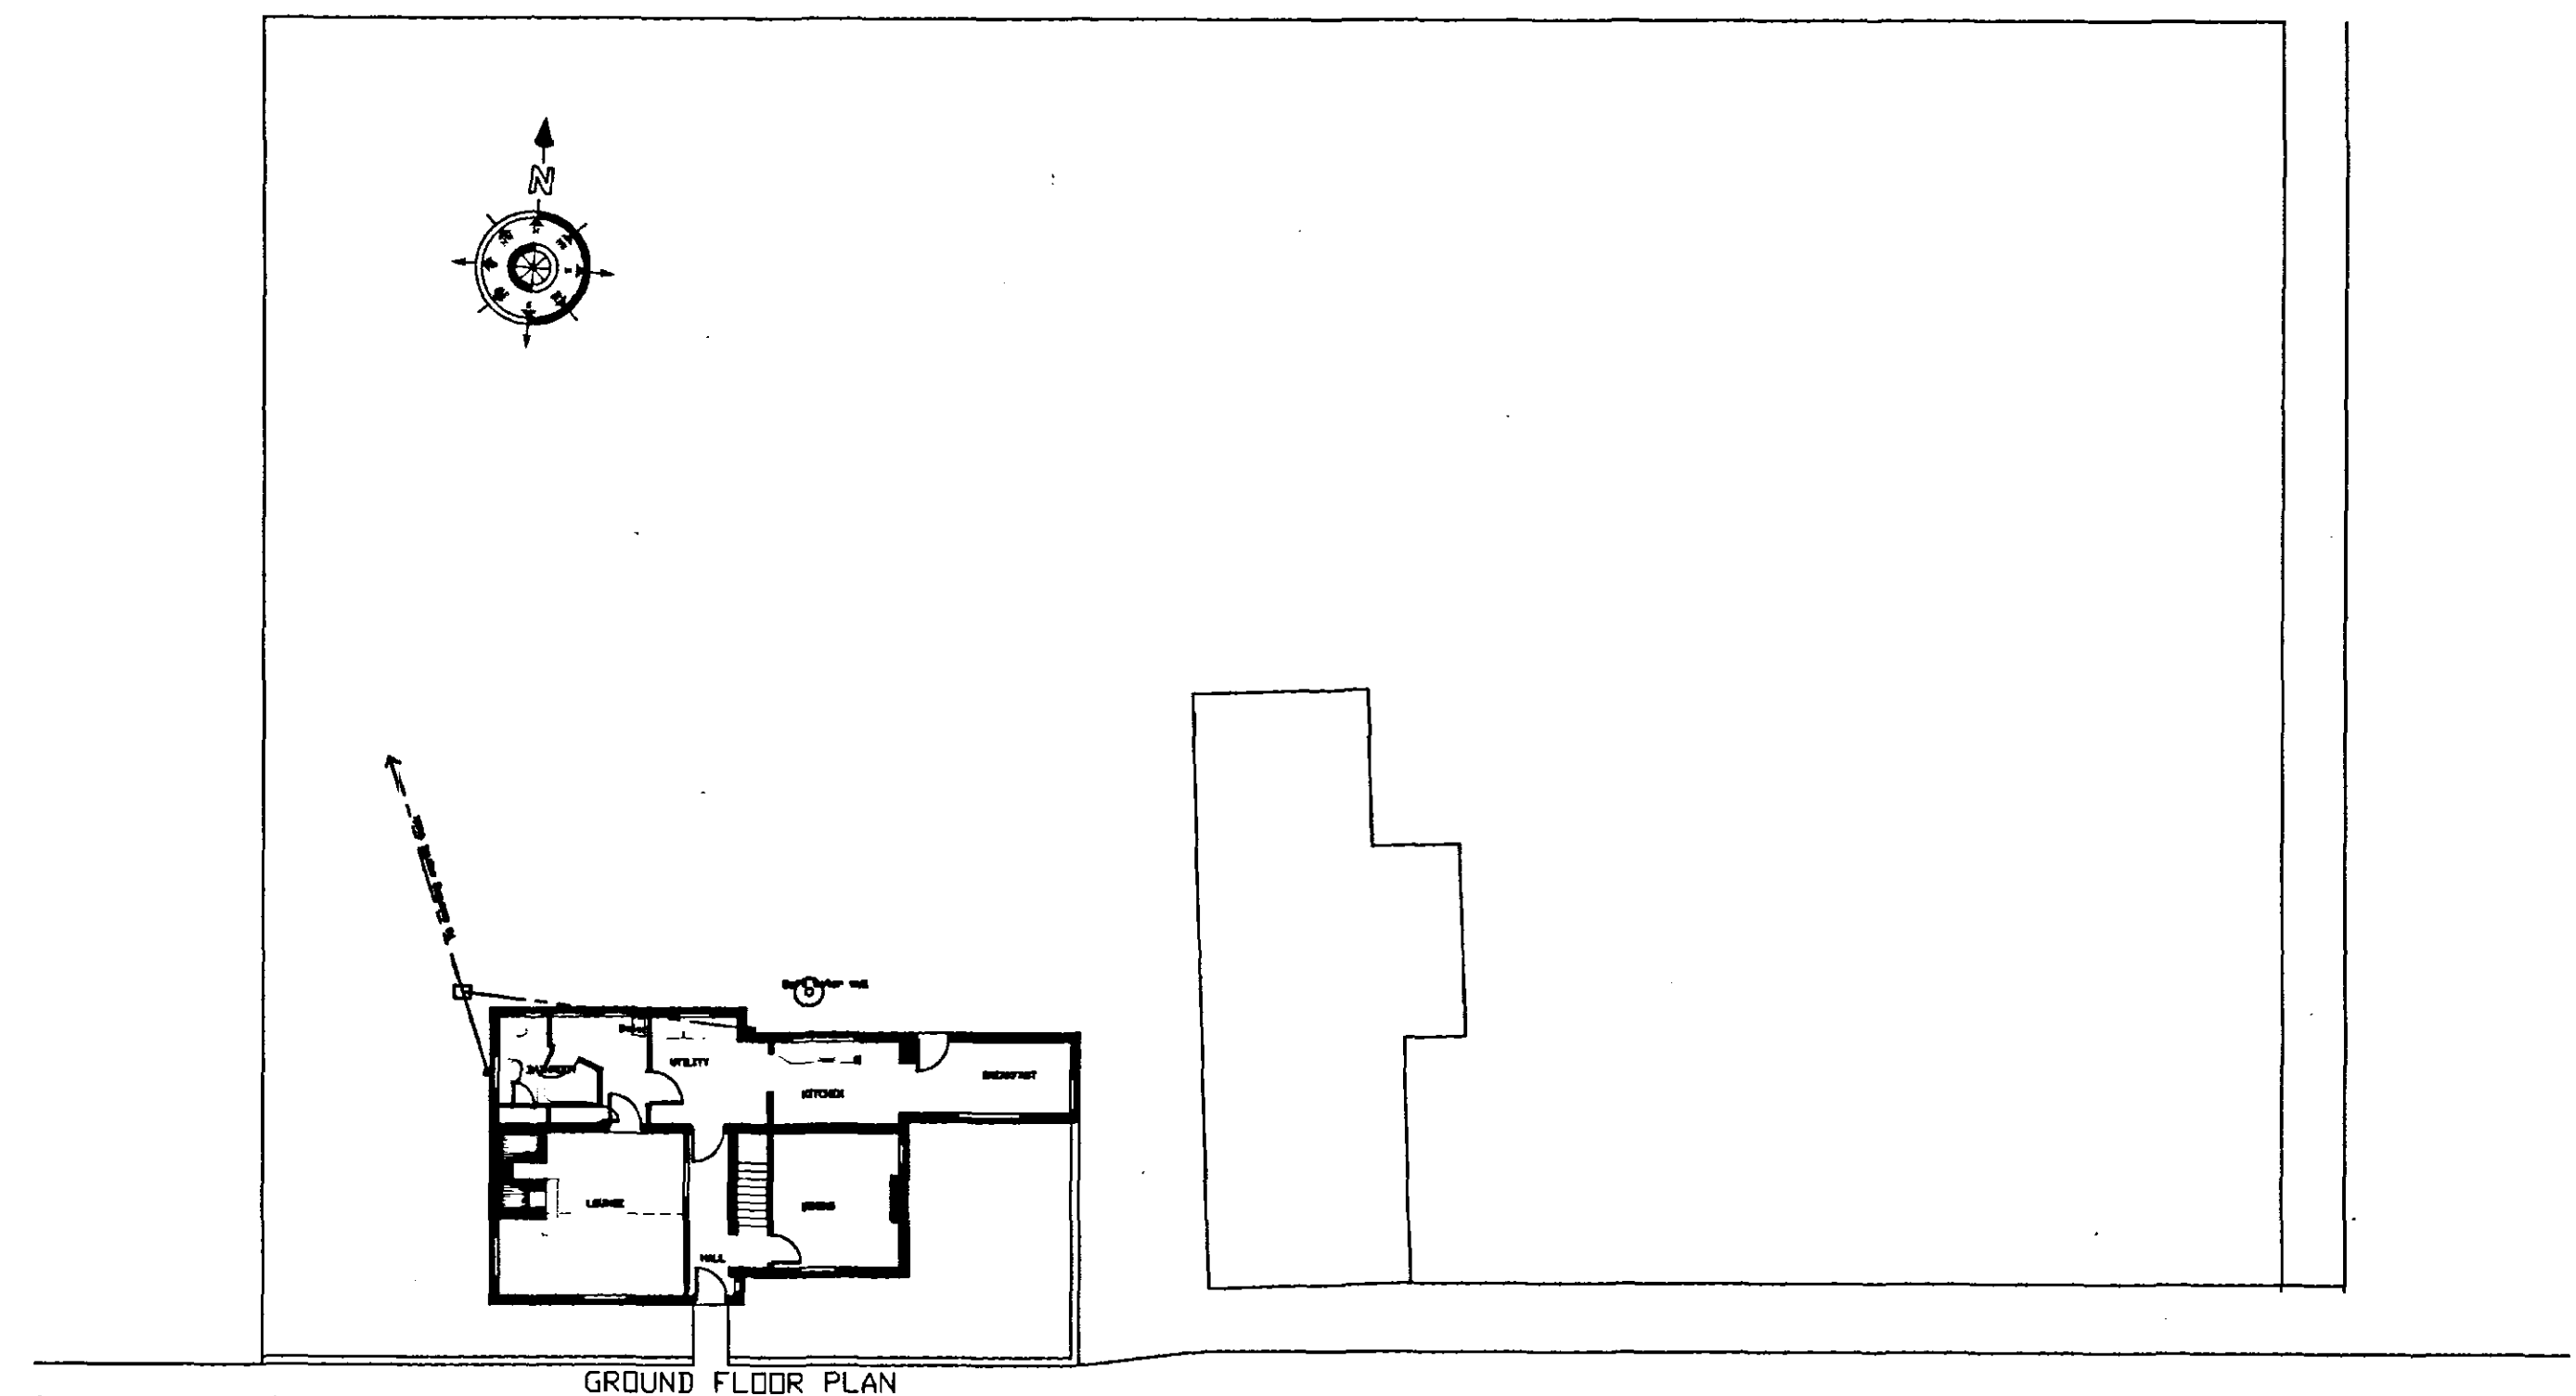
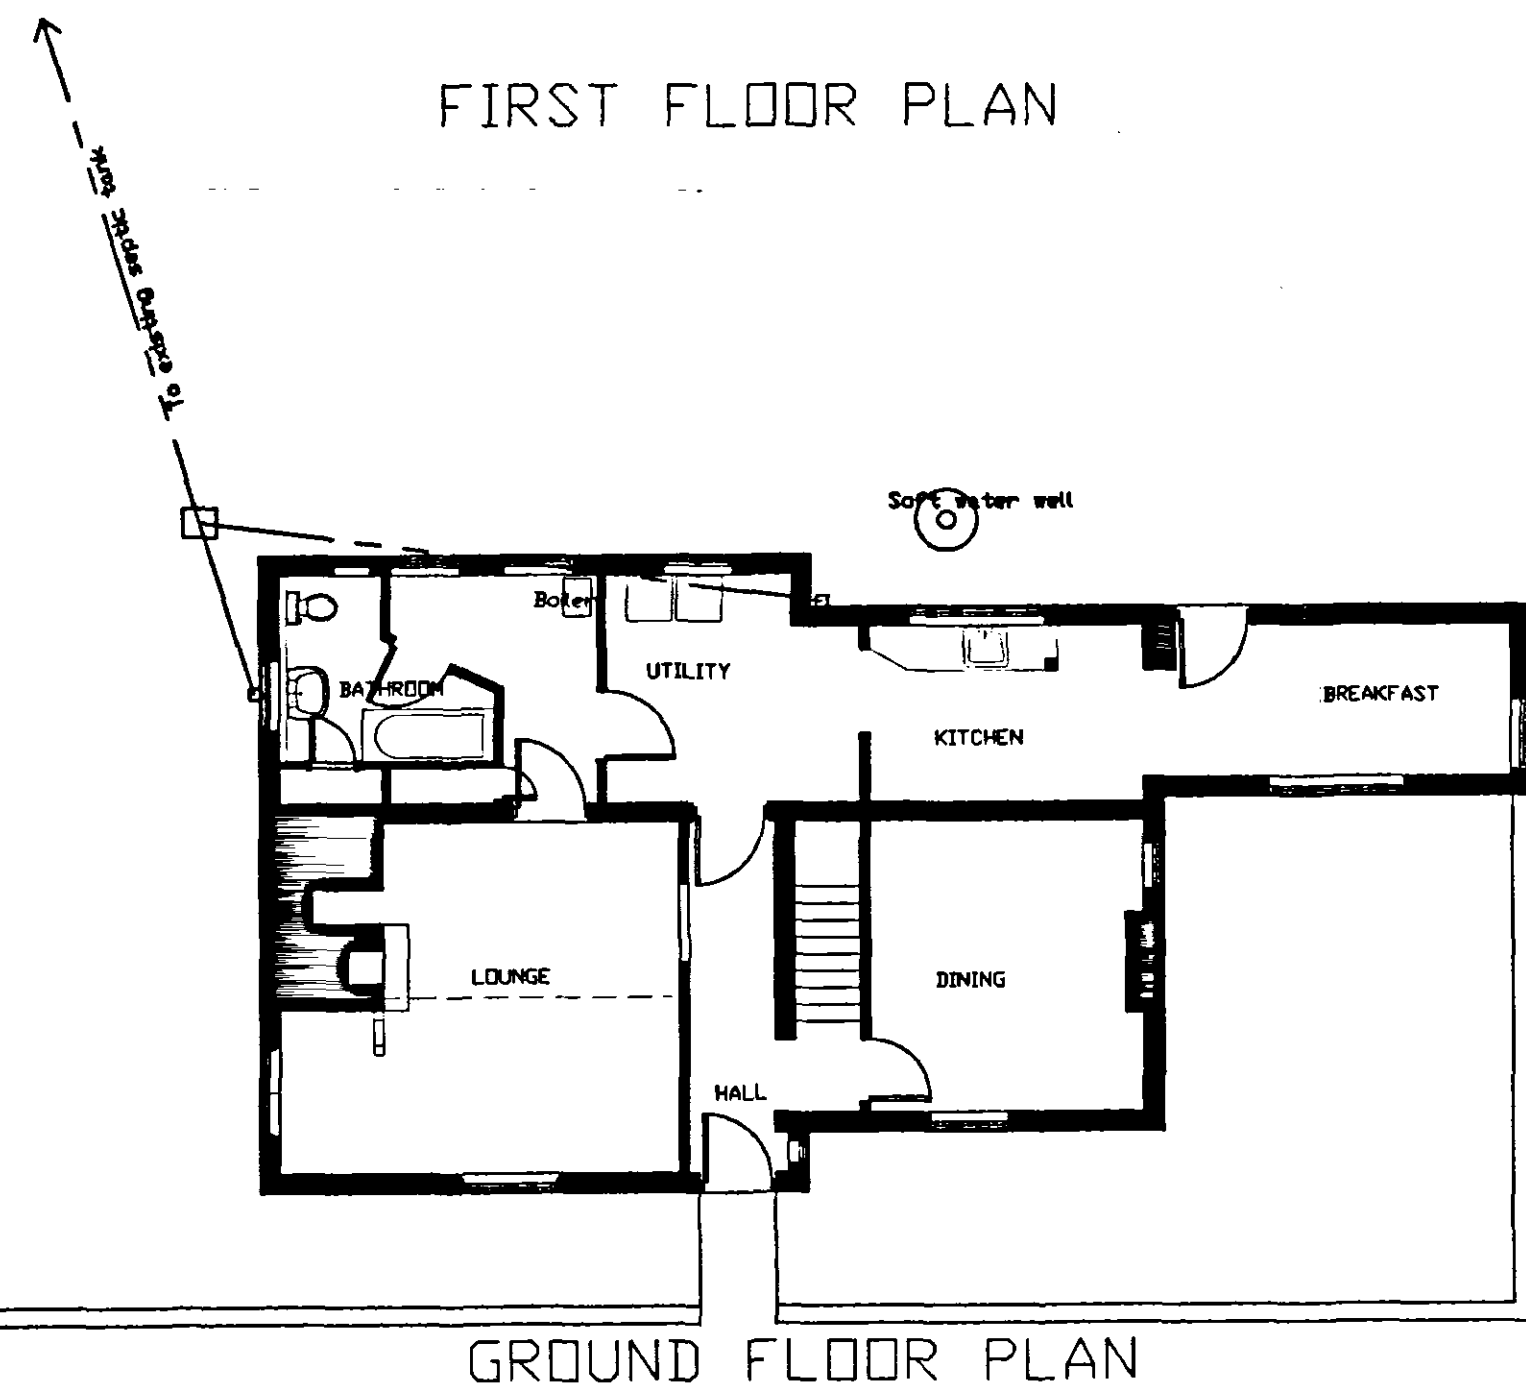
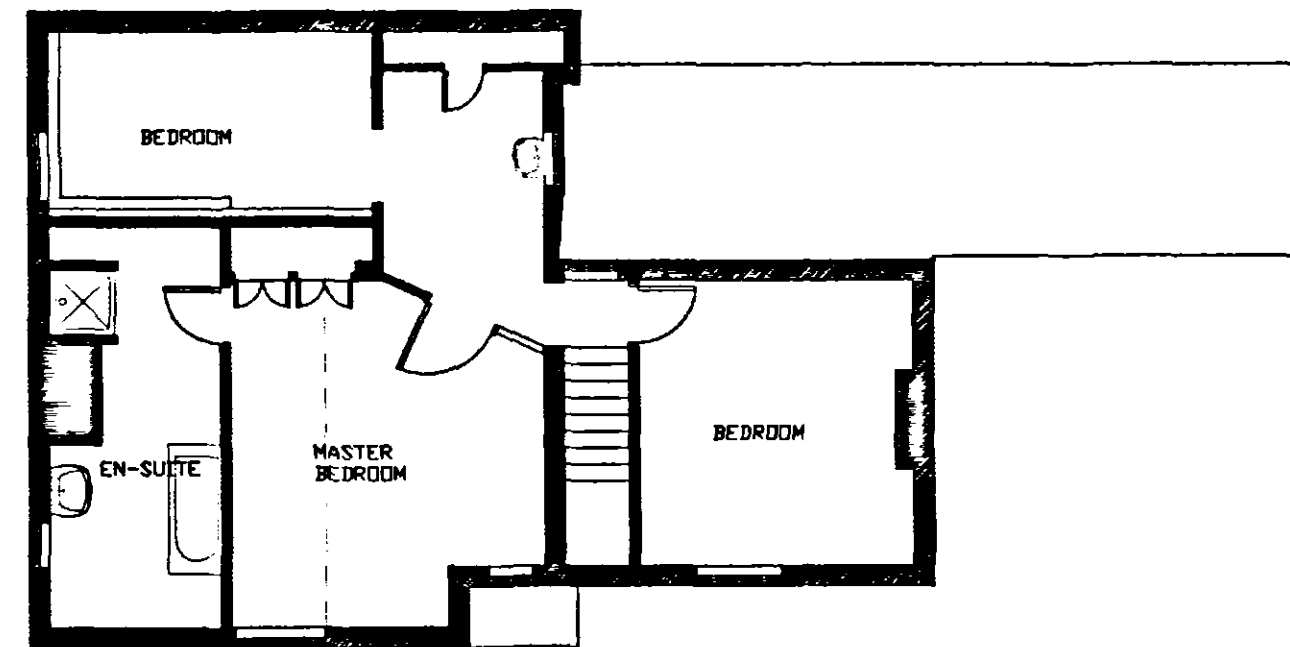
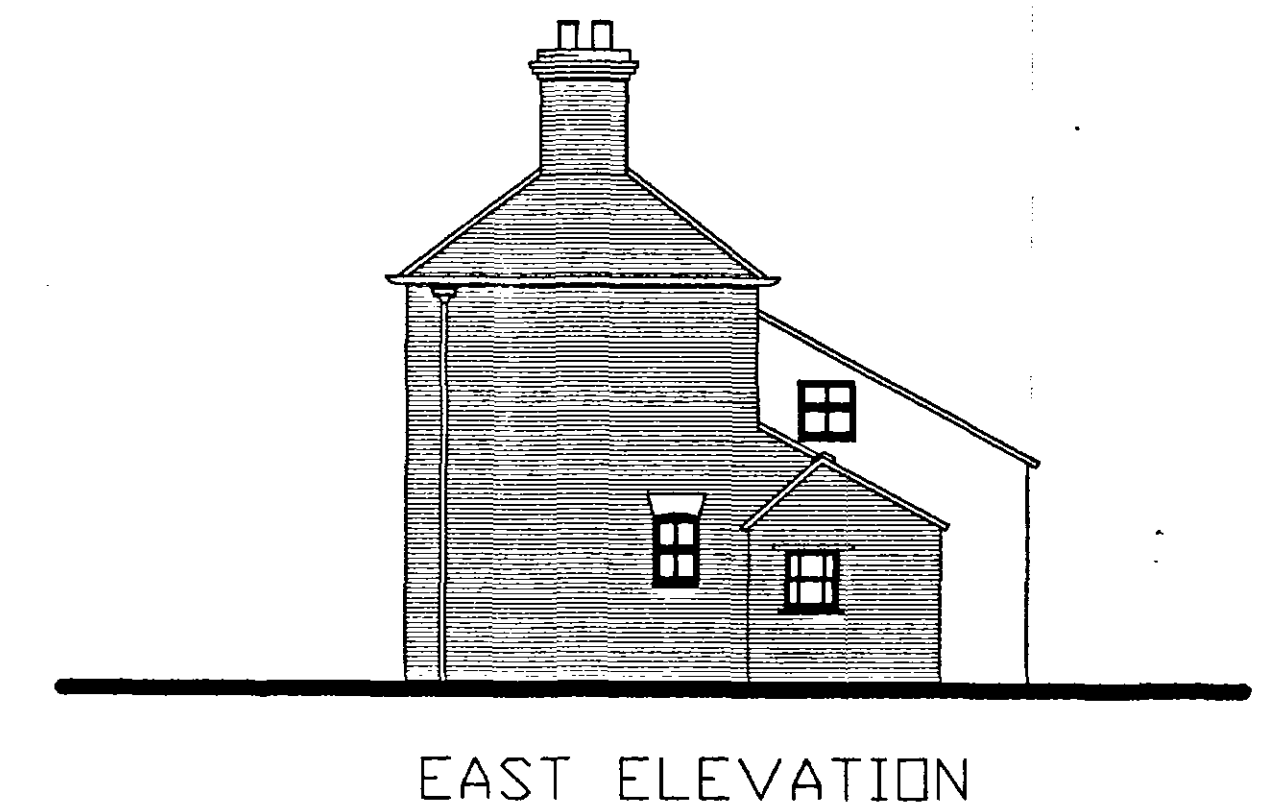
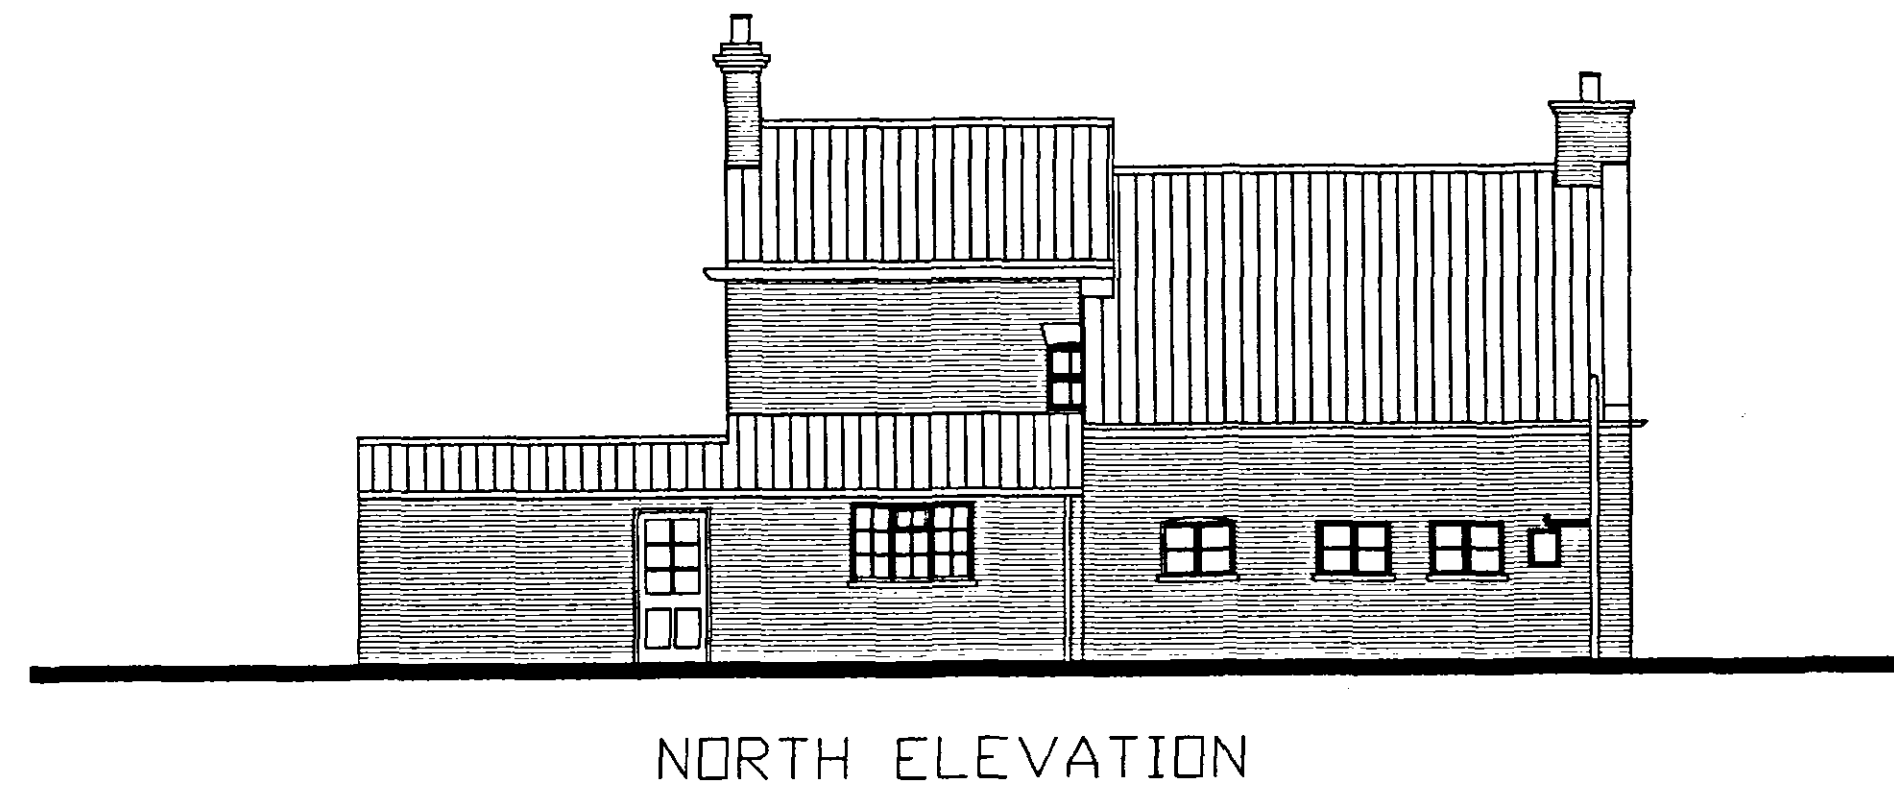


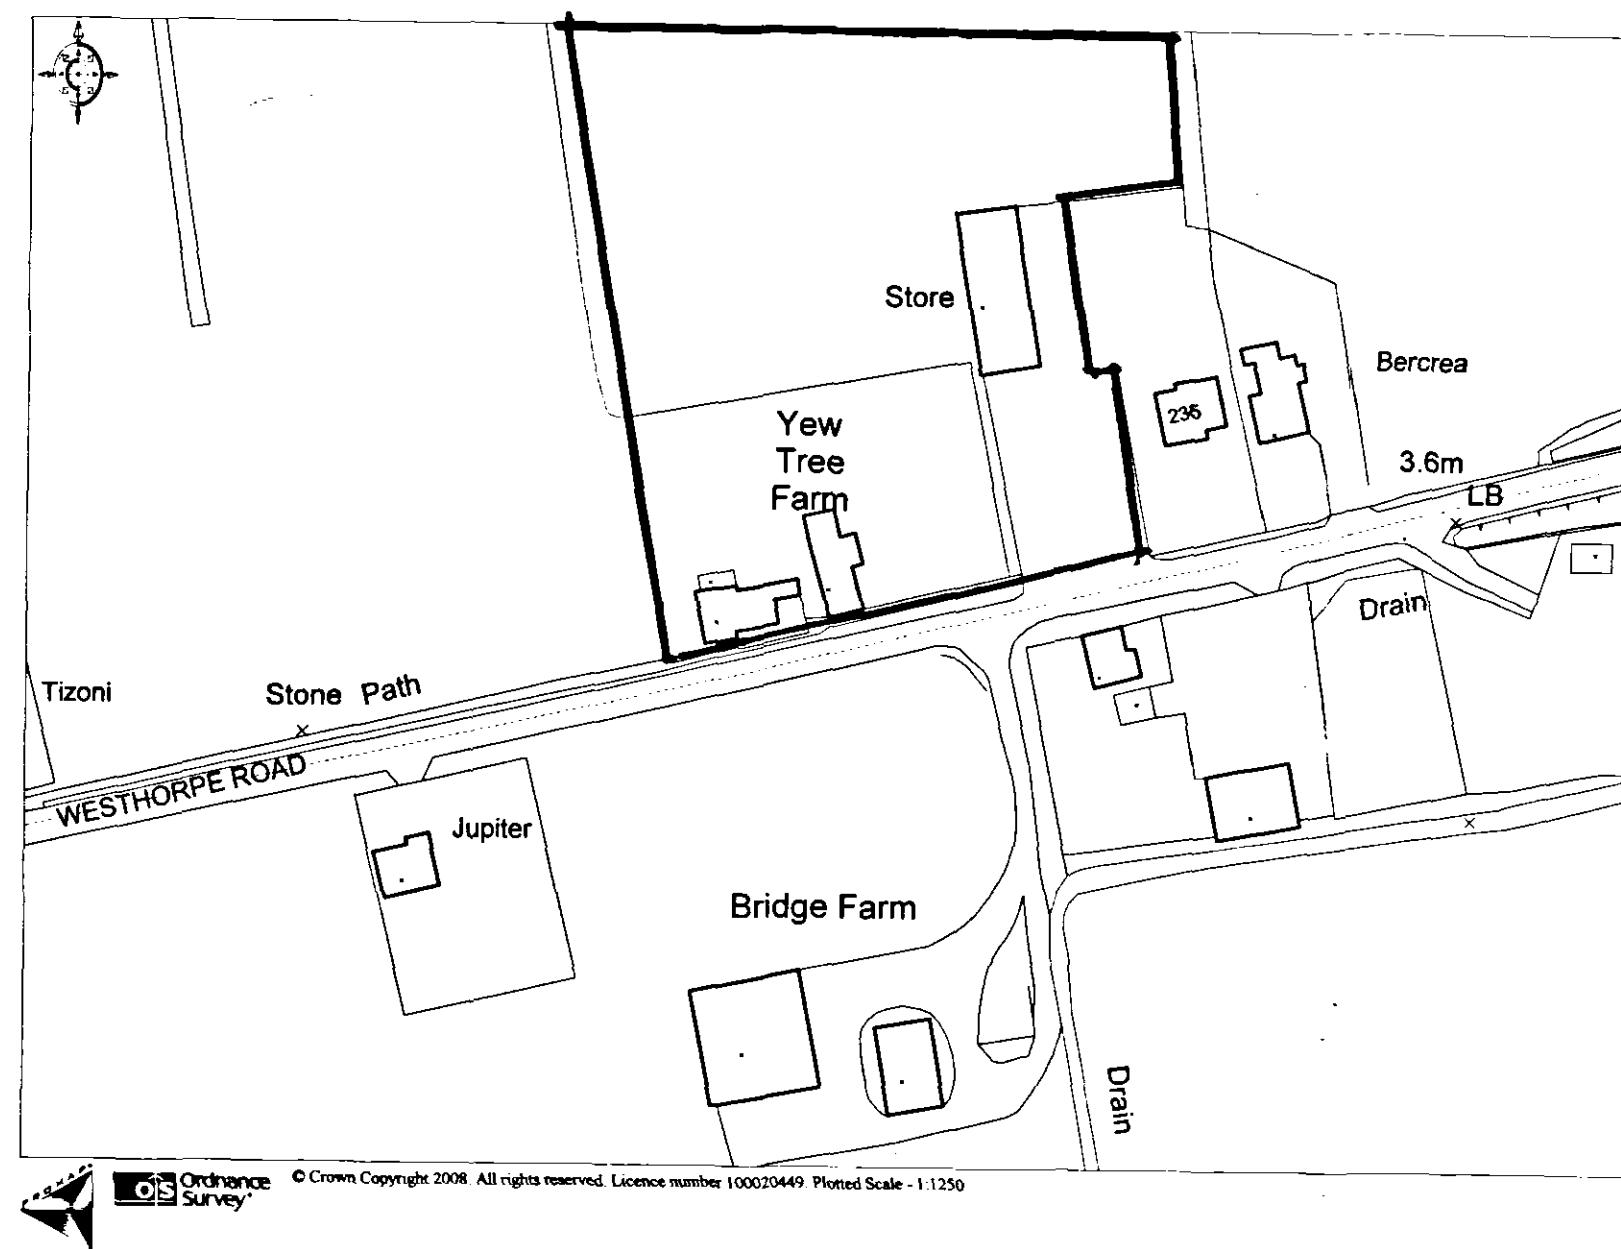

SHDC
Planning & Development
29 FEB 2008
Ref: 0274/08

JOHN D LYNCH partnership CHARTERED ARCHITECTS	
Client Mr R Bailey-Scott	
Project Urgent repairs to Yew Tree Farmhouse	
Drawing Measured drawing of Existing dwelling	
Date February 2008	Drawn Jdl
Job No. 1667	Drawing No. AM/1
Scale 1:100, 1:200 1:1250	Revision

WESTHORPE ROAD

WESTHORPE ROAD

DETERMINED
PLAN