

PLEASE REFER TO ARCHITECTS DRAWINGS FOR CONFIRMATION OF ALL WALL/SETTING OUT DIMENSIONS PRIOR TO COMMENCING OF WORKS


THIS DRAWING MUST BE READ IN CONJUNCTION WITH ALL RELEVANT DRAWINGS & STRUCTURAL CALCULATIONS

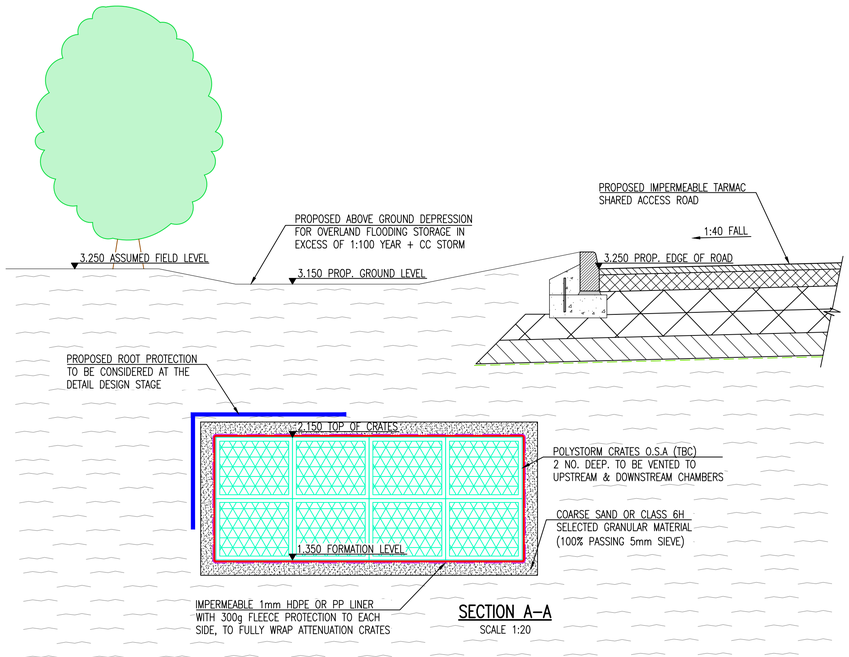


SECTION A–A
SCALE 1:20

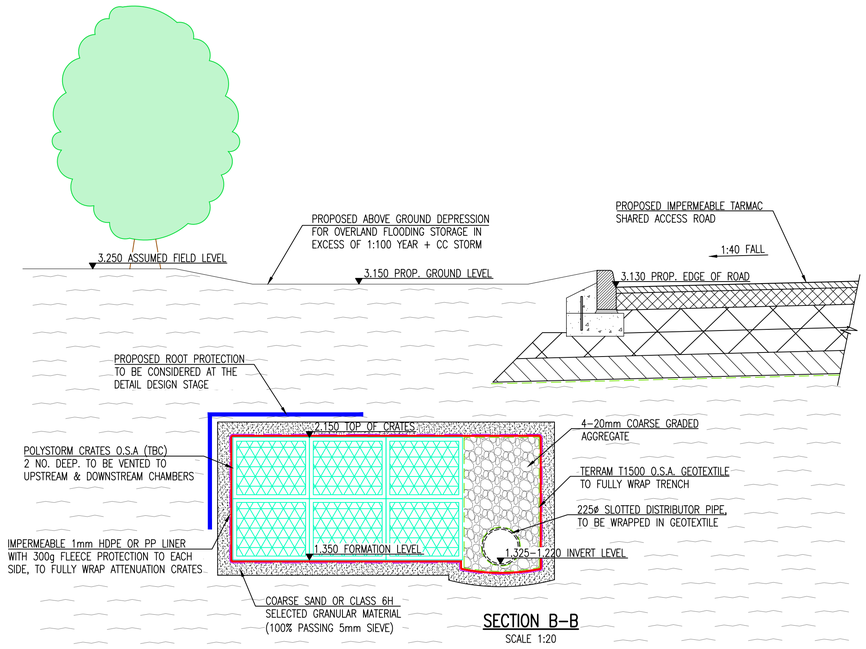


SECTION B–B
SCALE 1:20

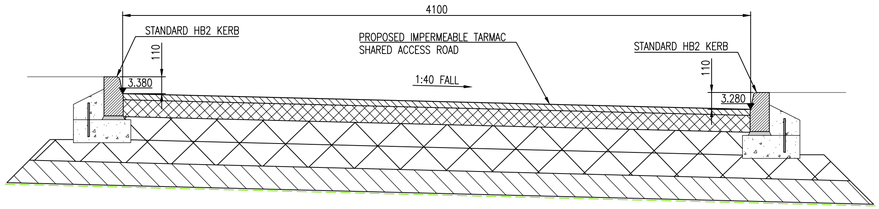

SECTION C–C
SCALE 1:20

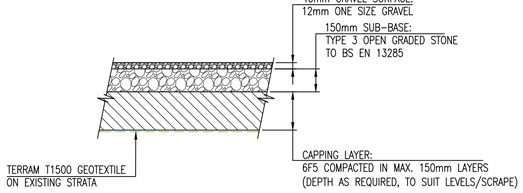

GRAVEL DRIVEWAY DETAIL
SCALE 1:20

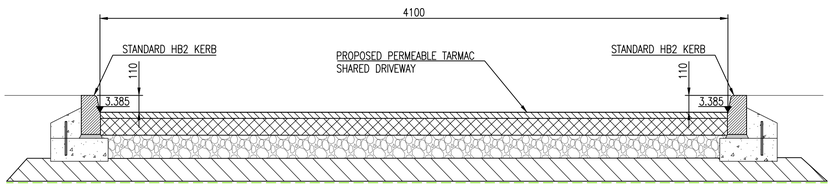

SECTION D–D
SCALE 1:20

0 0.2 0.4 0.6 0.8 1.2 1.6 2m
1:20

REV.	DESCRIPTION	DRN.	APP.	DATE
–	PRELIMINARY – FOR INFORMATON	MRB	APW	26.03.24

SHIELDS WILSON
e: info@shieldswilson.co.uk t: 01775 729252
STRUCTURAL AND CIVIL ENGINEERING

STATUS: FOR INFORMATION

CLIENT: R K WILSON BUILDERS (GR) LTD.

PROJECT: PROPOSED RESIDENTIAL DEVELOPMENT
LAND OFF WINDMILL LANE, GOSBERTON RISEGATE,
SPALDING, LINCOLNSHIRE, PE11 4ES

TITLE: PROPOSED DRAINAGE STRATEGY SECTIONS & DETAILS

DATE	MAR. '24	SCALE @A1	DRAWING NO.	REV.
DRAWN	MRB	1:20	SW23–334–002	–

COPYRIGHT SHIELDS WILSON LIMITED. ALL RIGHTS RESERVED.