


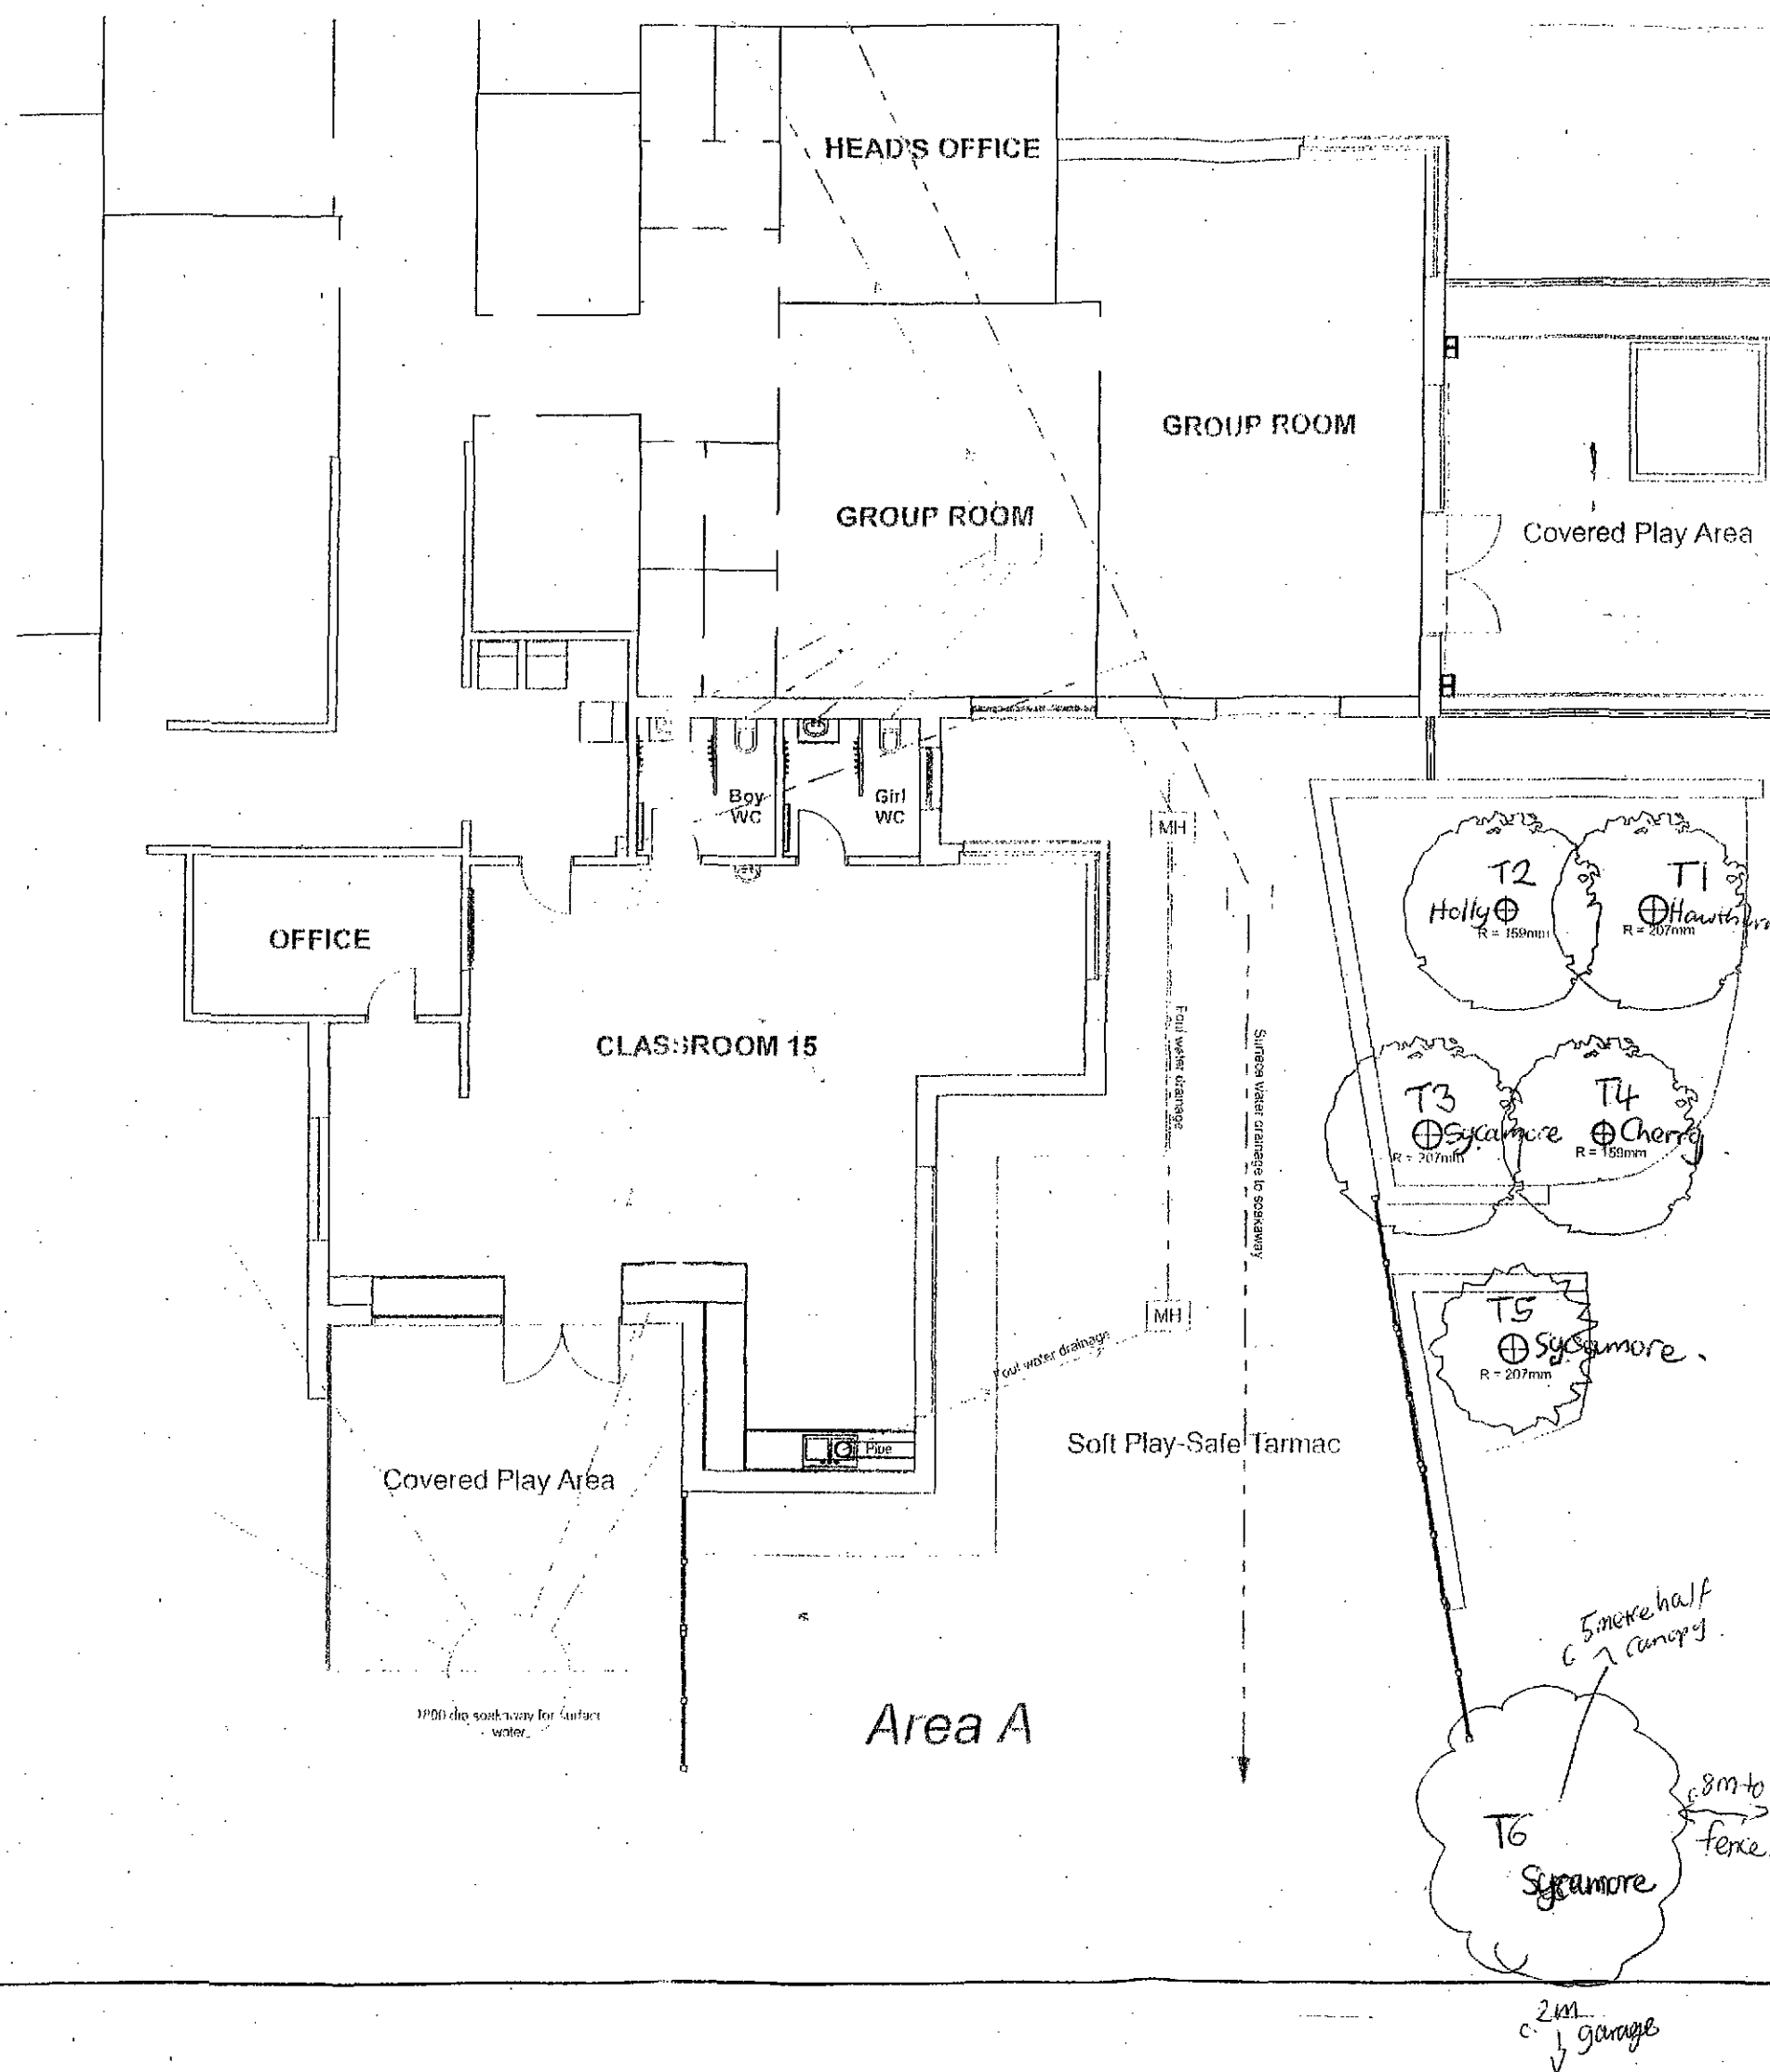

SHDC
Planning & Development
24 APR 2009
Ref: 0292/09

Rev. Date Description By Chk'd

mouchel 
business services

Mill House • Brayford Wharf North • Lincoln • LN1 1YT
Tel: 01522 836836 • Fax: 01522 516050
www.hbs.uk.com

Client
Lincolnshire County Council

Project
Gosberton House School Spalding
Amended Plan identifying trees (10/02)

Drawing Title

Drawn By

Checked By

Scale

Date

Project No.

Drawing No. Revision

Drawing Status

