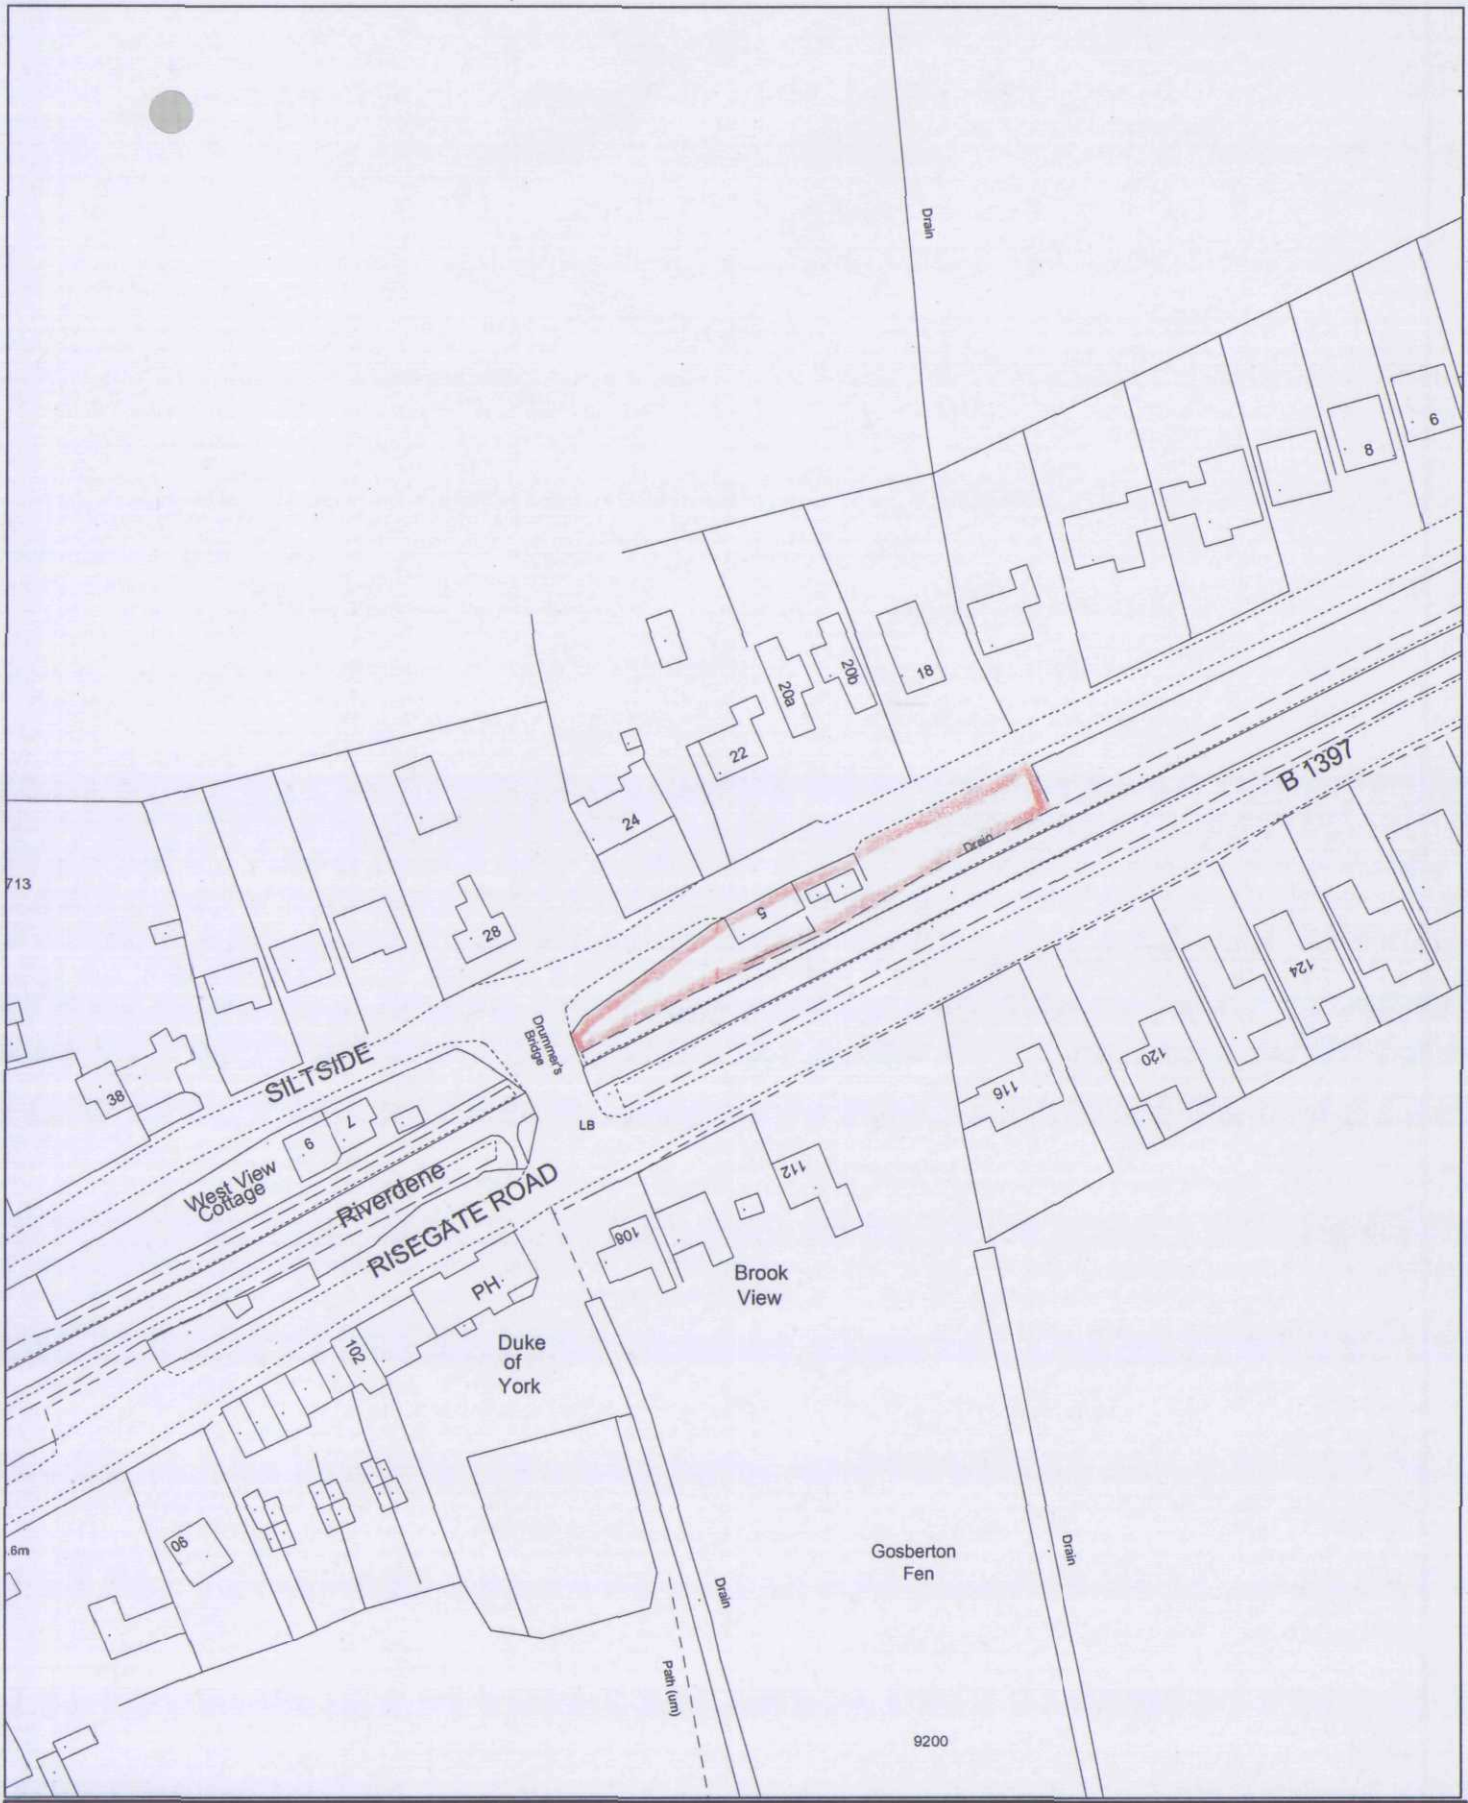


This copy has been produced specifically for the map return scheme purposes only. No further copies may be made.

Scale: 1:1250

This map is reproduced from Ordnance Survey material with permission of Ordnance Survey on

Council Offices, Priory Road, Spalding,
Lincolnshire PE11 2XE