



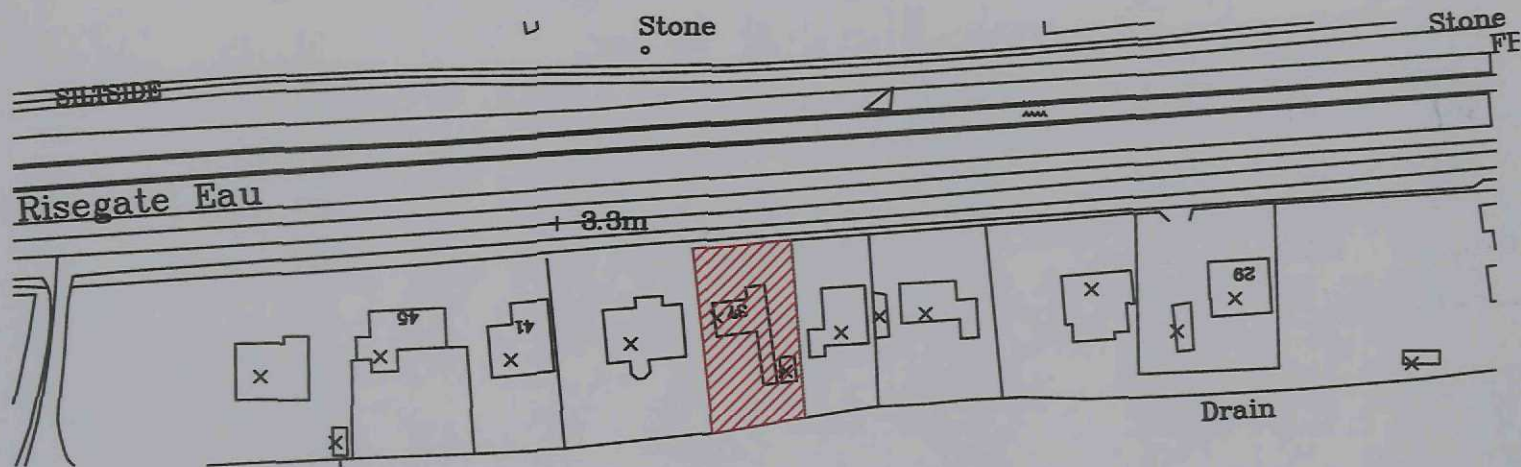

Site Location Plan

Scale 1:1250


New drop kerbs to provide new
vehicular access

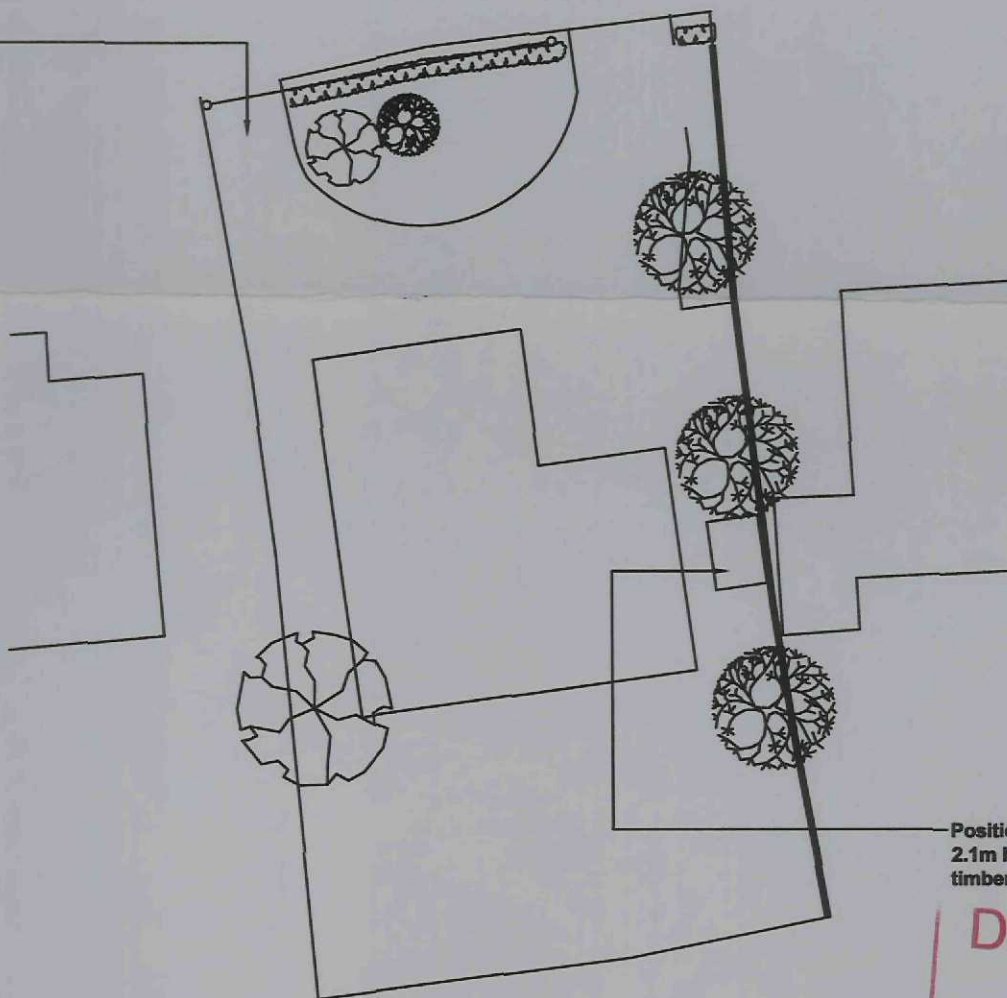

**DETERMINED
PLAN**

Site Block Plan

Scale 1:250

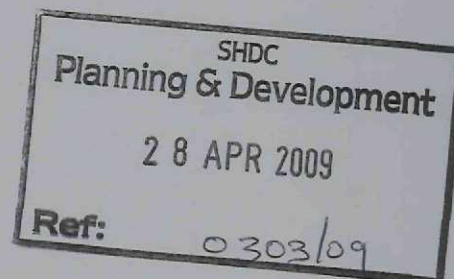

2nd Floor - 5B Sheepmarket
Spalding
PE11 1BH
Tel: 01775 768 921
e-mail: enquiries@remwaydesign.co.uk

Site :

**Proposed Drop Kerb &
Timber Garden Shed**

Client :

Mr & Mrs Wilson
37 Clough Road
Gosberton Risegate
PE11 4JW

Date : *****

Scale : as noted

Drawing No:

1281 - 08