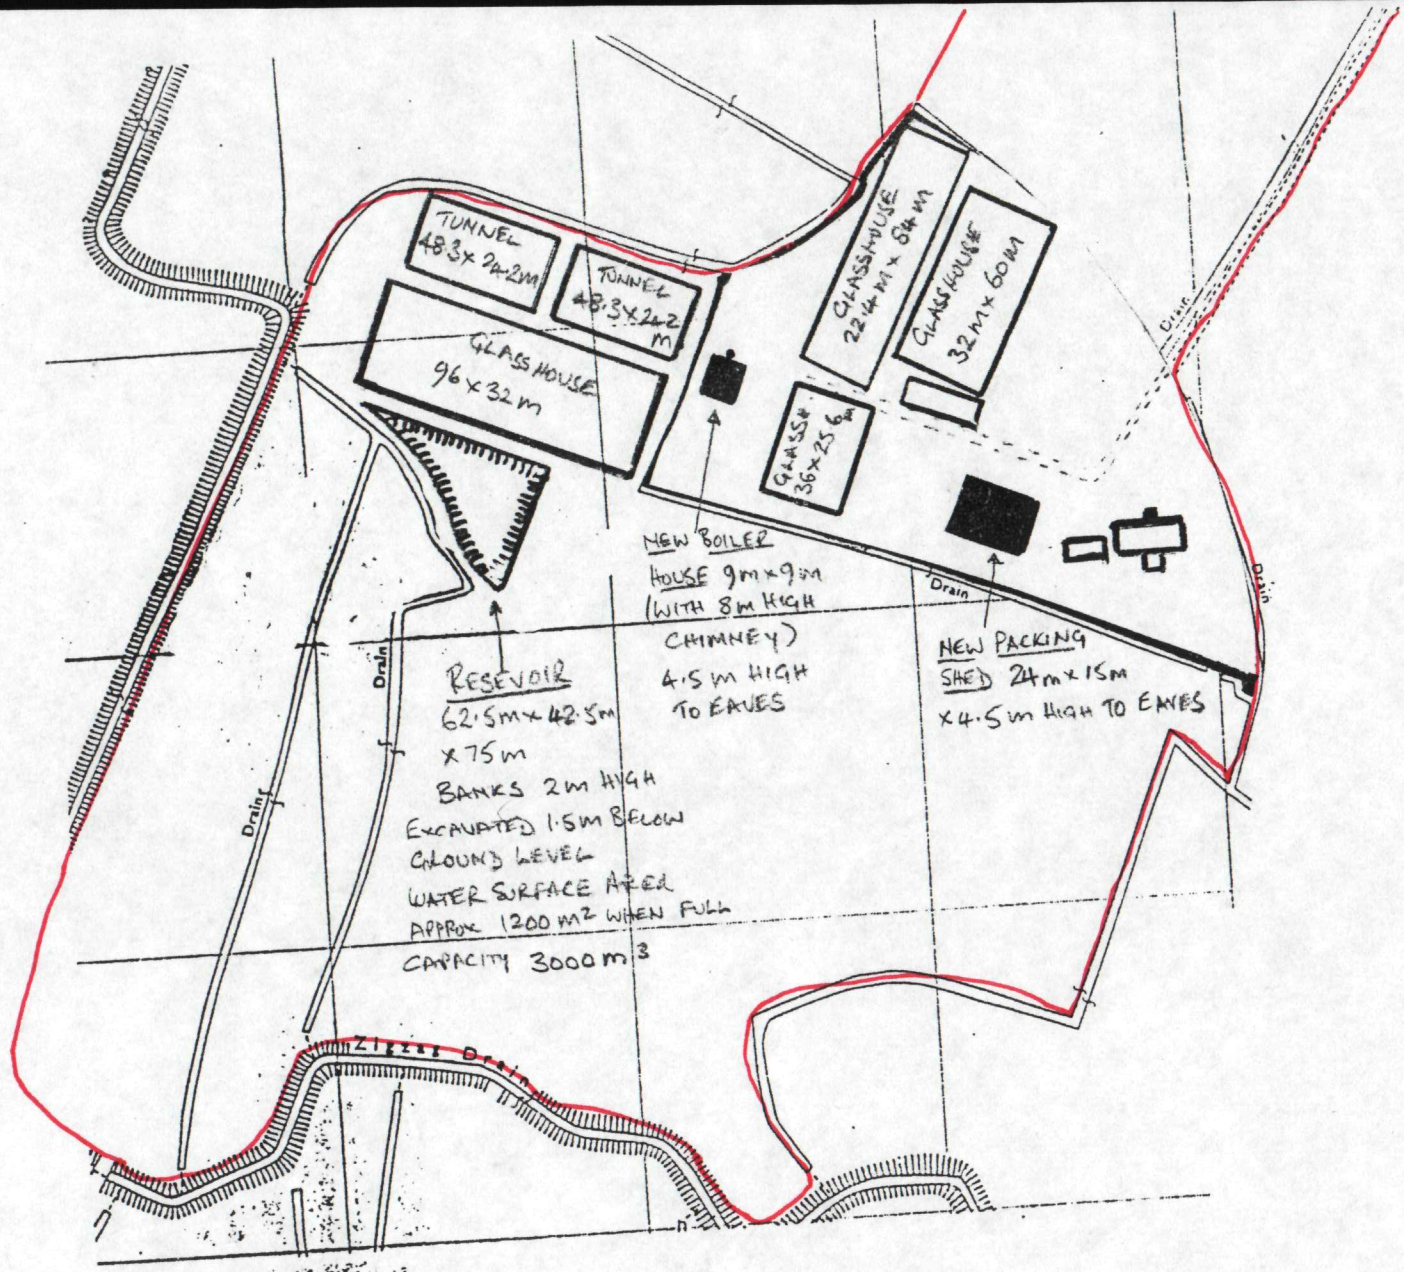


81 m² Boiler
360 m² shed
441 m²

WELLS
NTS

20.9.50

DETERMINED PLAN

SOUTH HOLLAND DC
HOUSING & PLANNING
29 MAR 1999
Ref: 0307/99


GOSBERTON BANK NURSERY

SCALE 1:2500

GOSBERTON BANK NURSERY

LL121655

OFFICE COPY

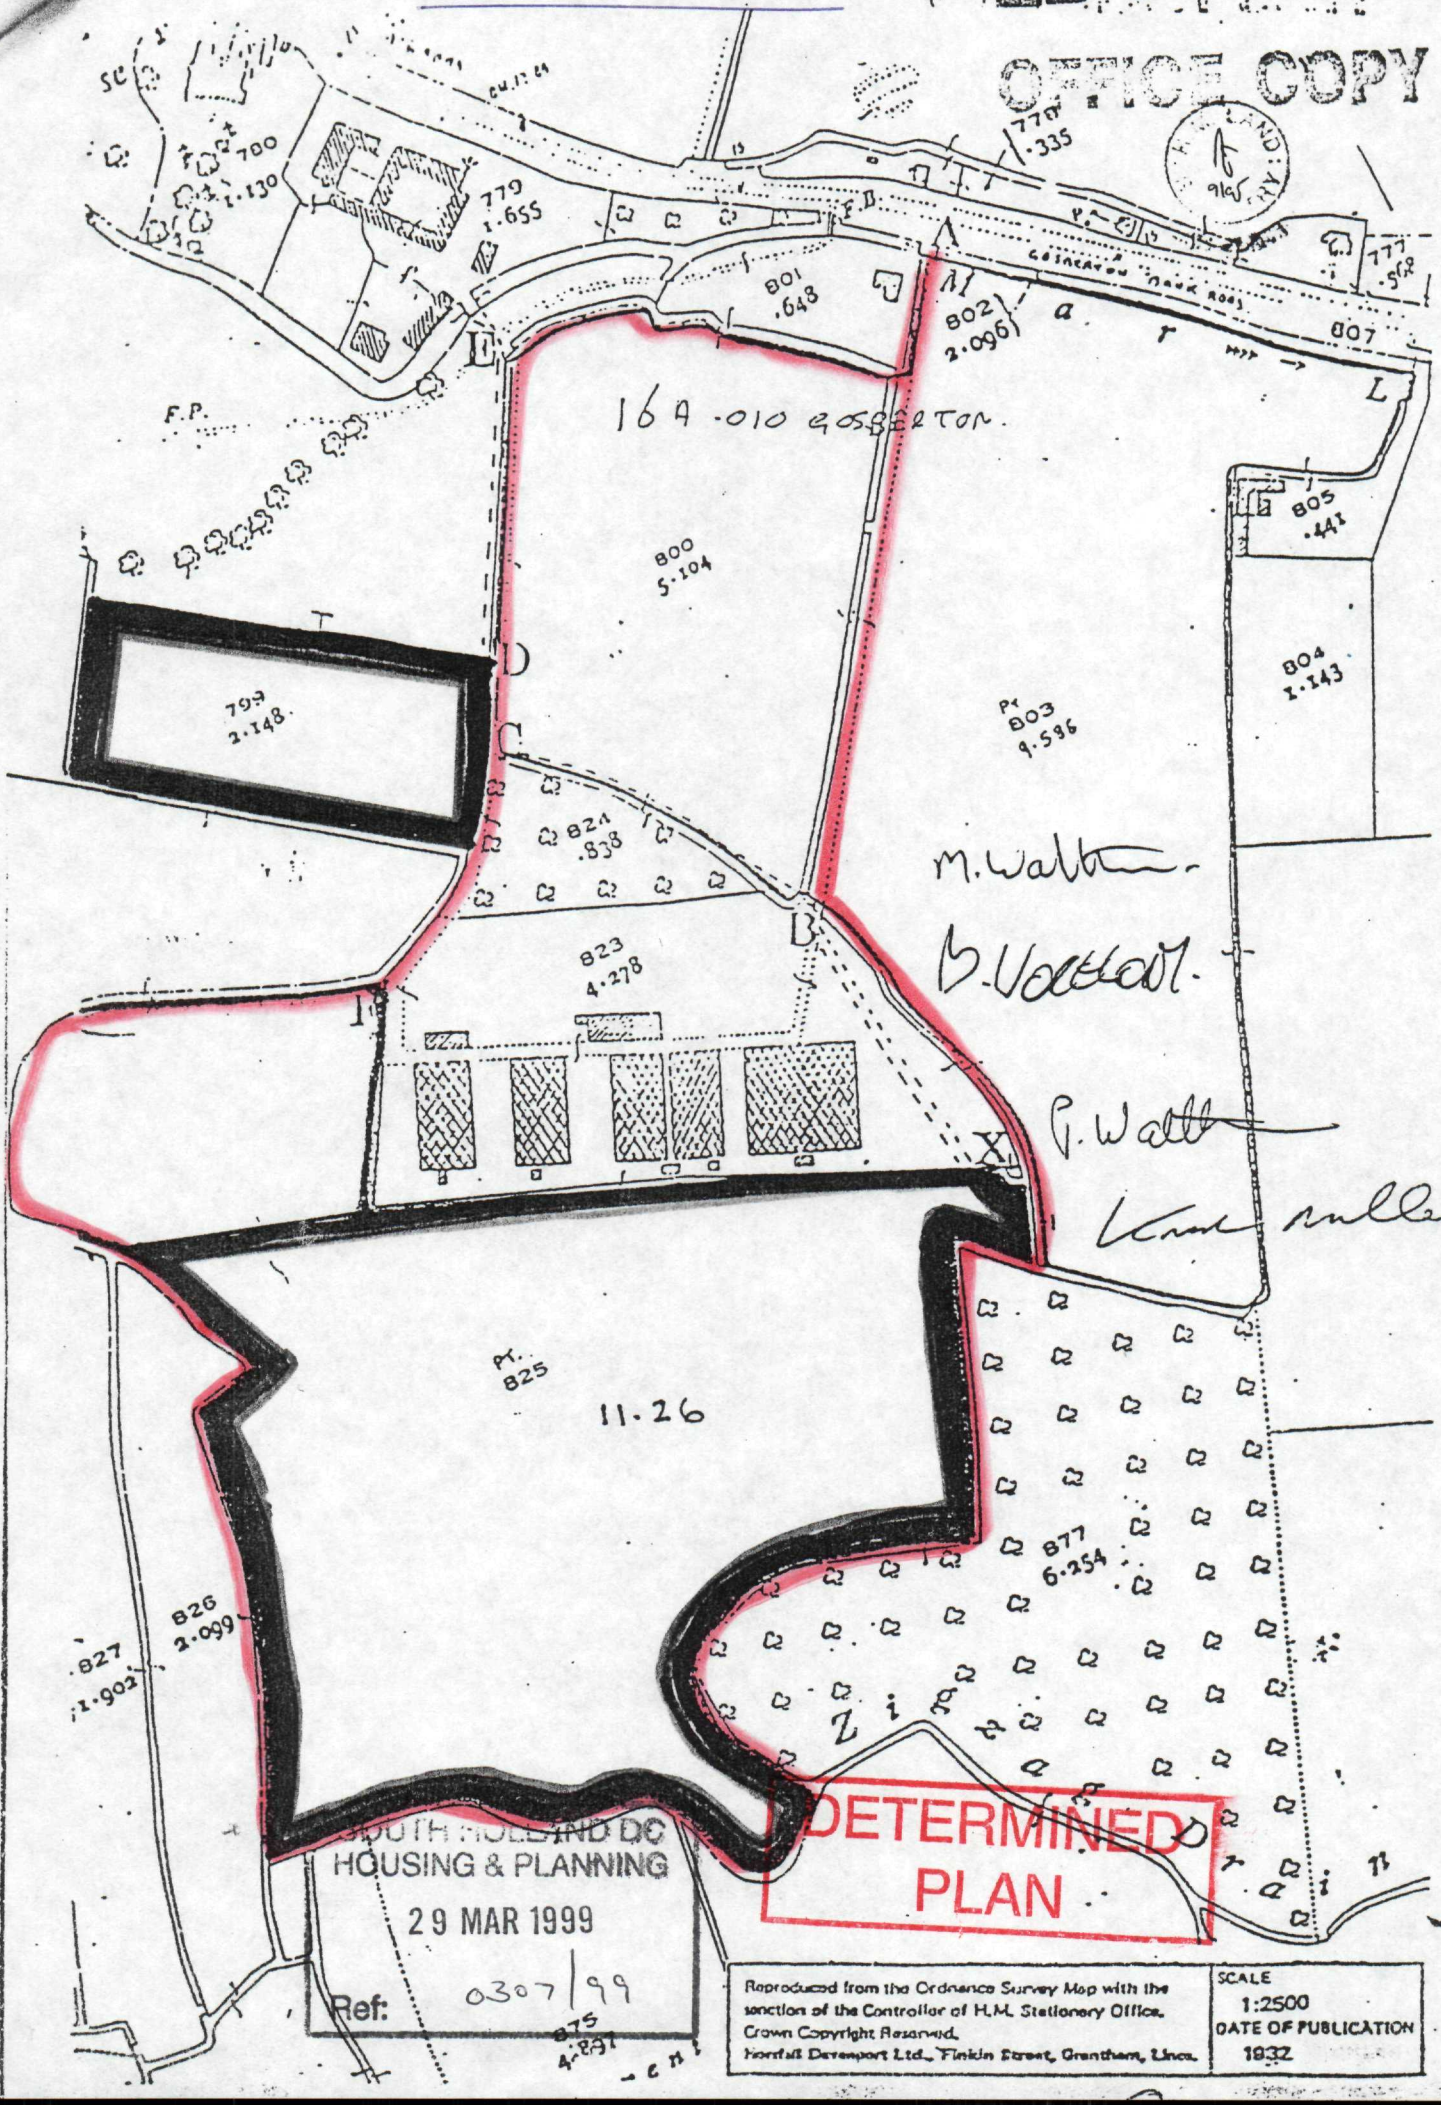

SOUTH HOLLAND DC
HOUSING & PLANNING
29 MAR 1999
Ref: 0307/99

DETERMINED PLAN

Reproduced from the Ordnance Survey Map with the sanction of the Controller of H.M. Stationery Office. Crown Copyright Reserved.
Hornfall Davenport Ltd., Finkin Street, Grantham, Lincs.

SCALE 1:2500
DATE OF PUBLICATION 1932