



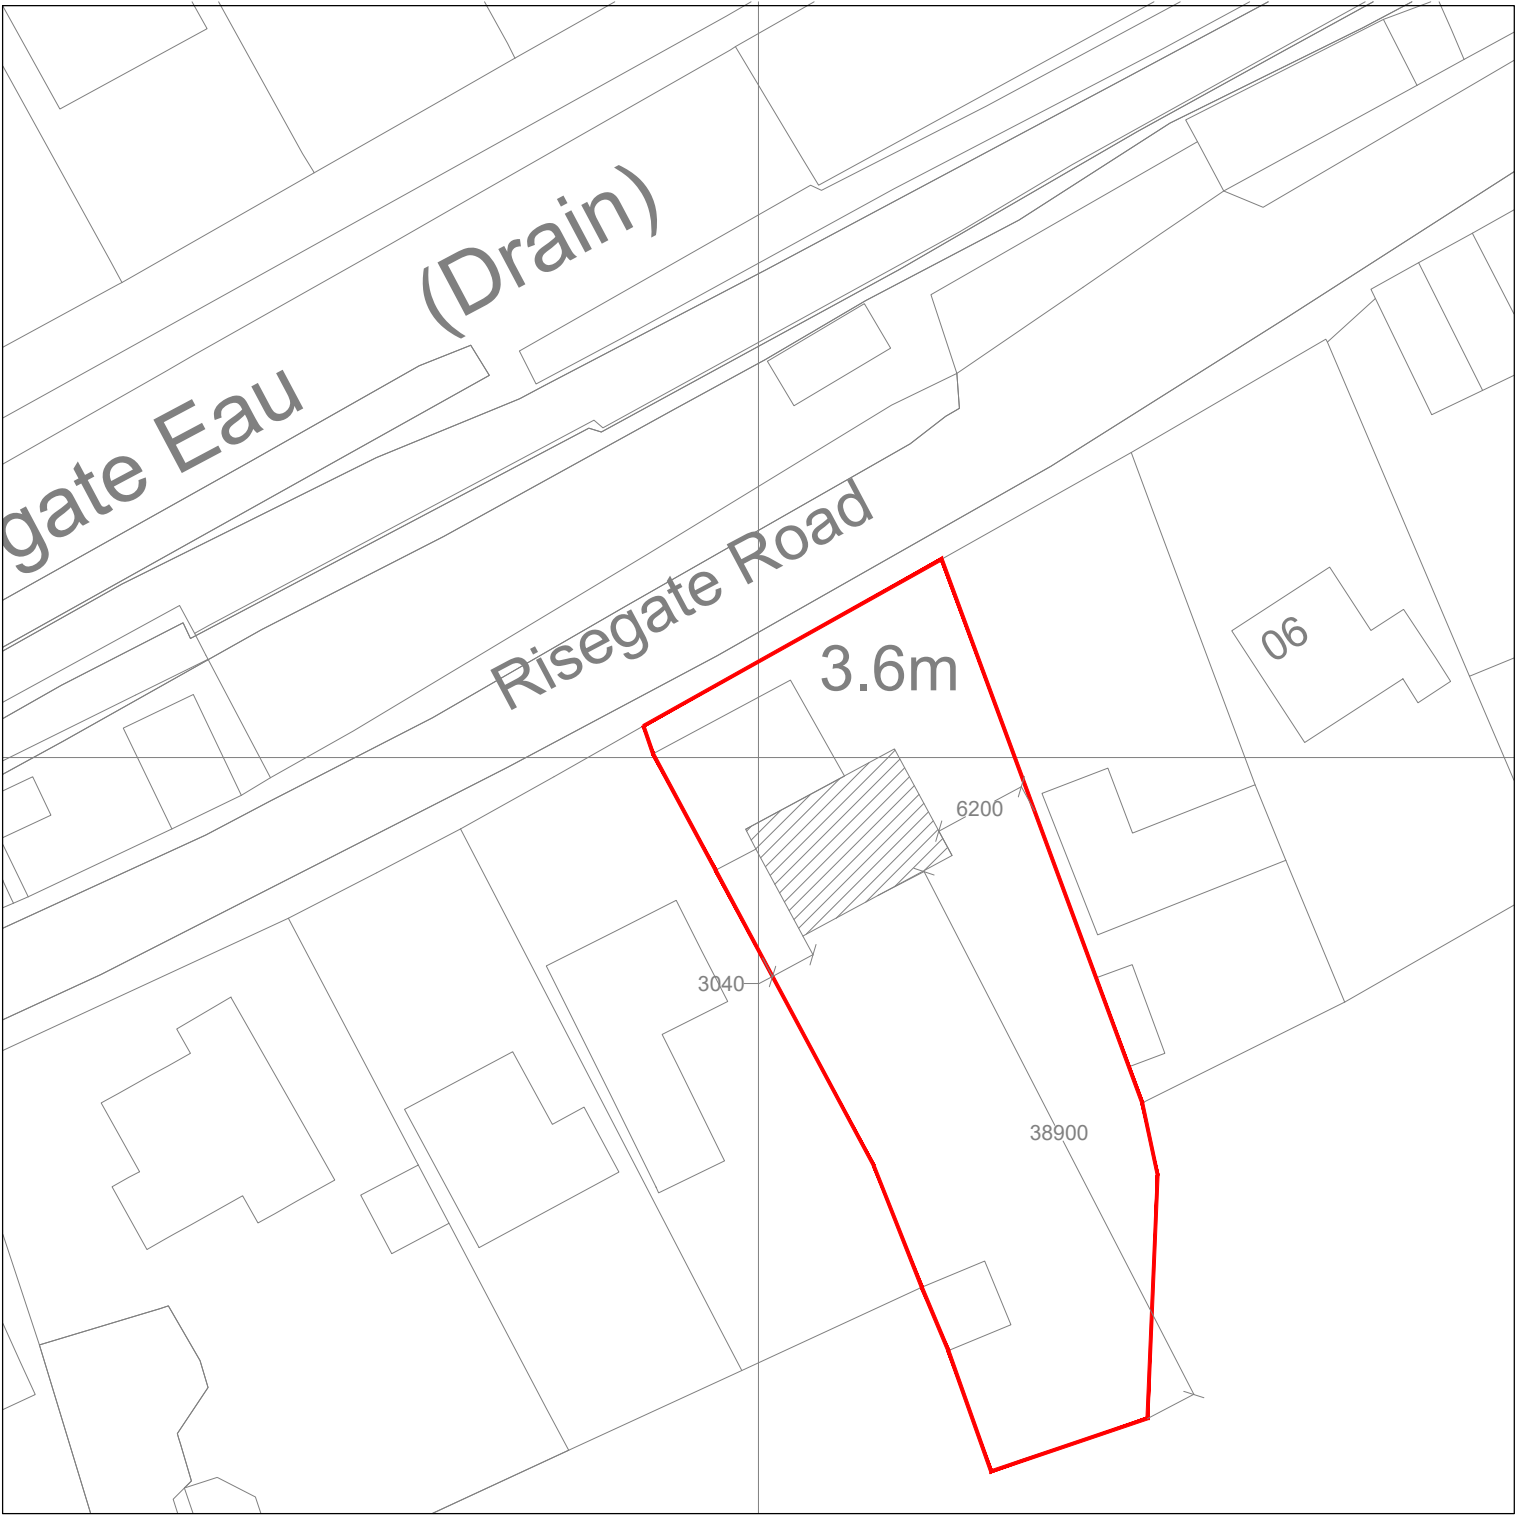

BLOCK PLAN
1:500

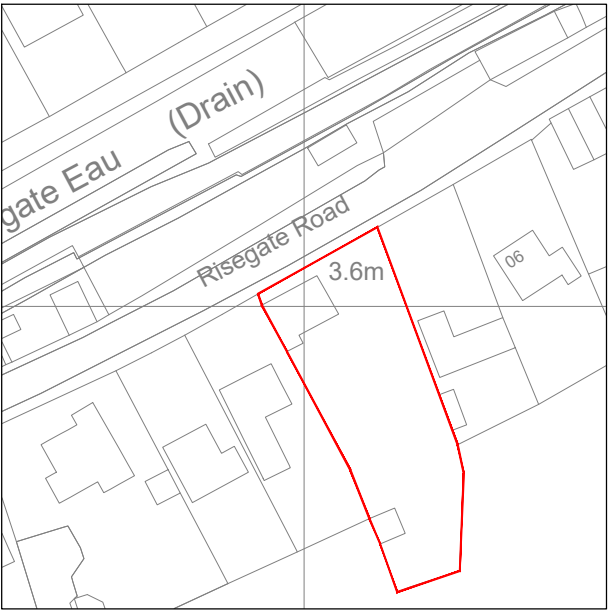

LOCATION PLAN
1:1250

