



PROPOSED EXTENSION
TO REAR OF 12,
CHURCH ST, GOSBERTON
FOR MR + MRS. CROMICK

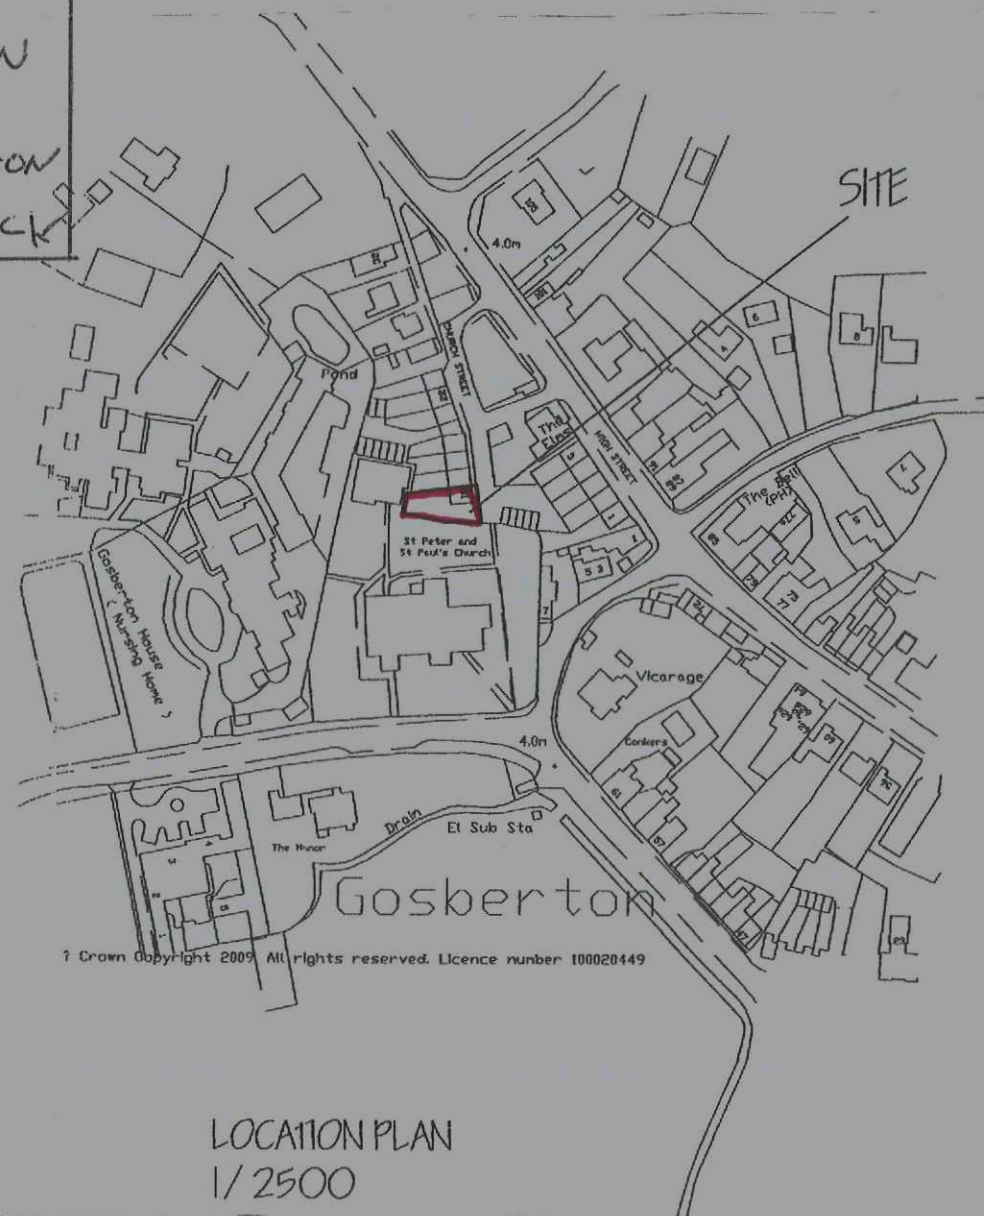


LOCATION PLAN
1/2500

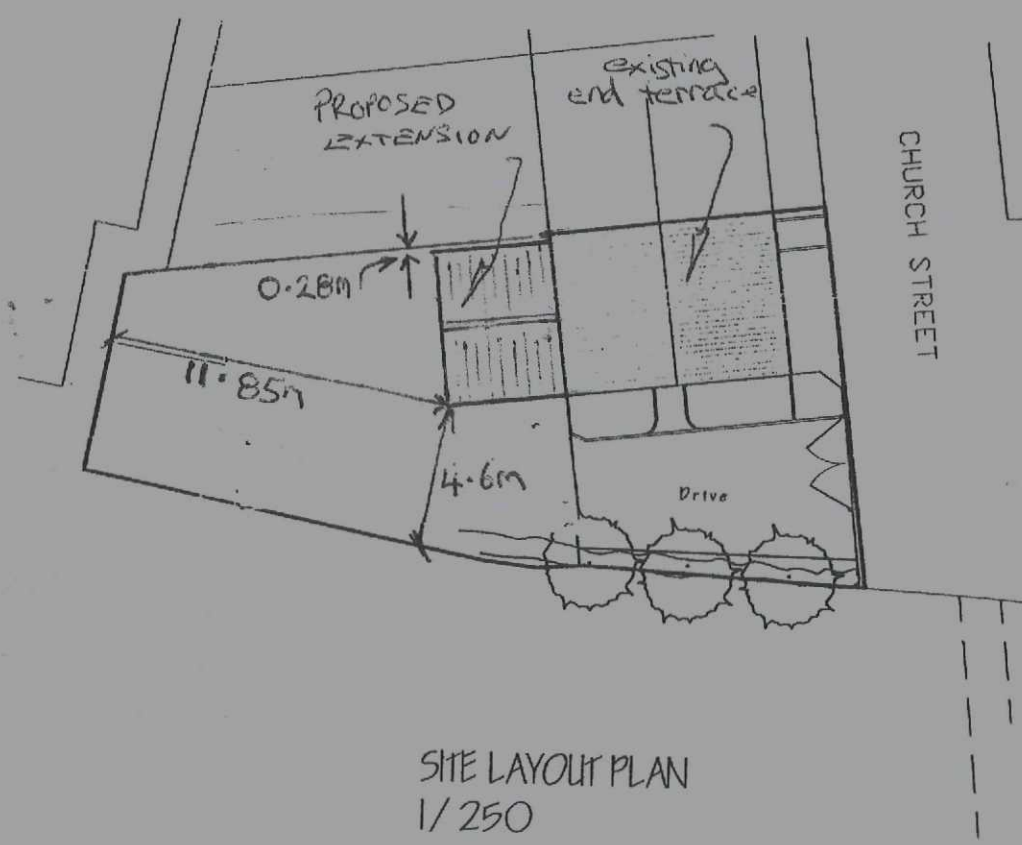

SITE LAYOUT PLAN
1/250

PROPOSED EXTENSION AT 12, CHURCH ST.
GOSBERTON FOR MR + MRS CROMACK.

SITE PLAN SCALE - 1:500

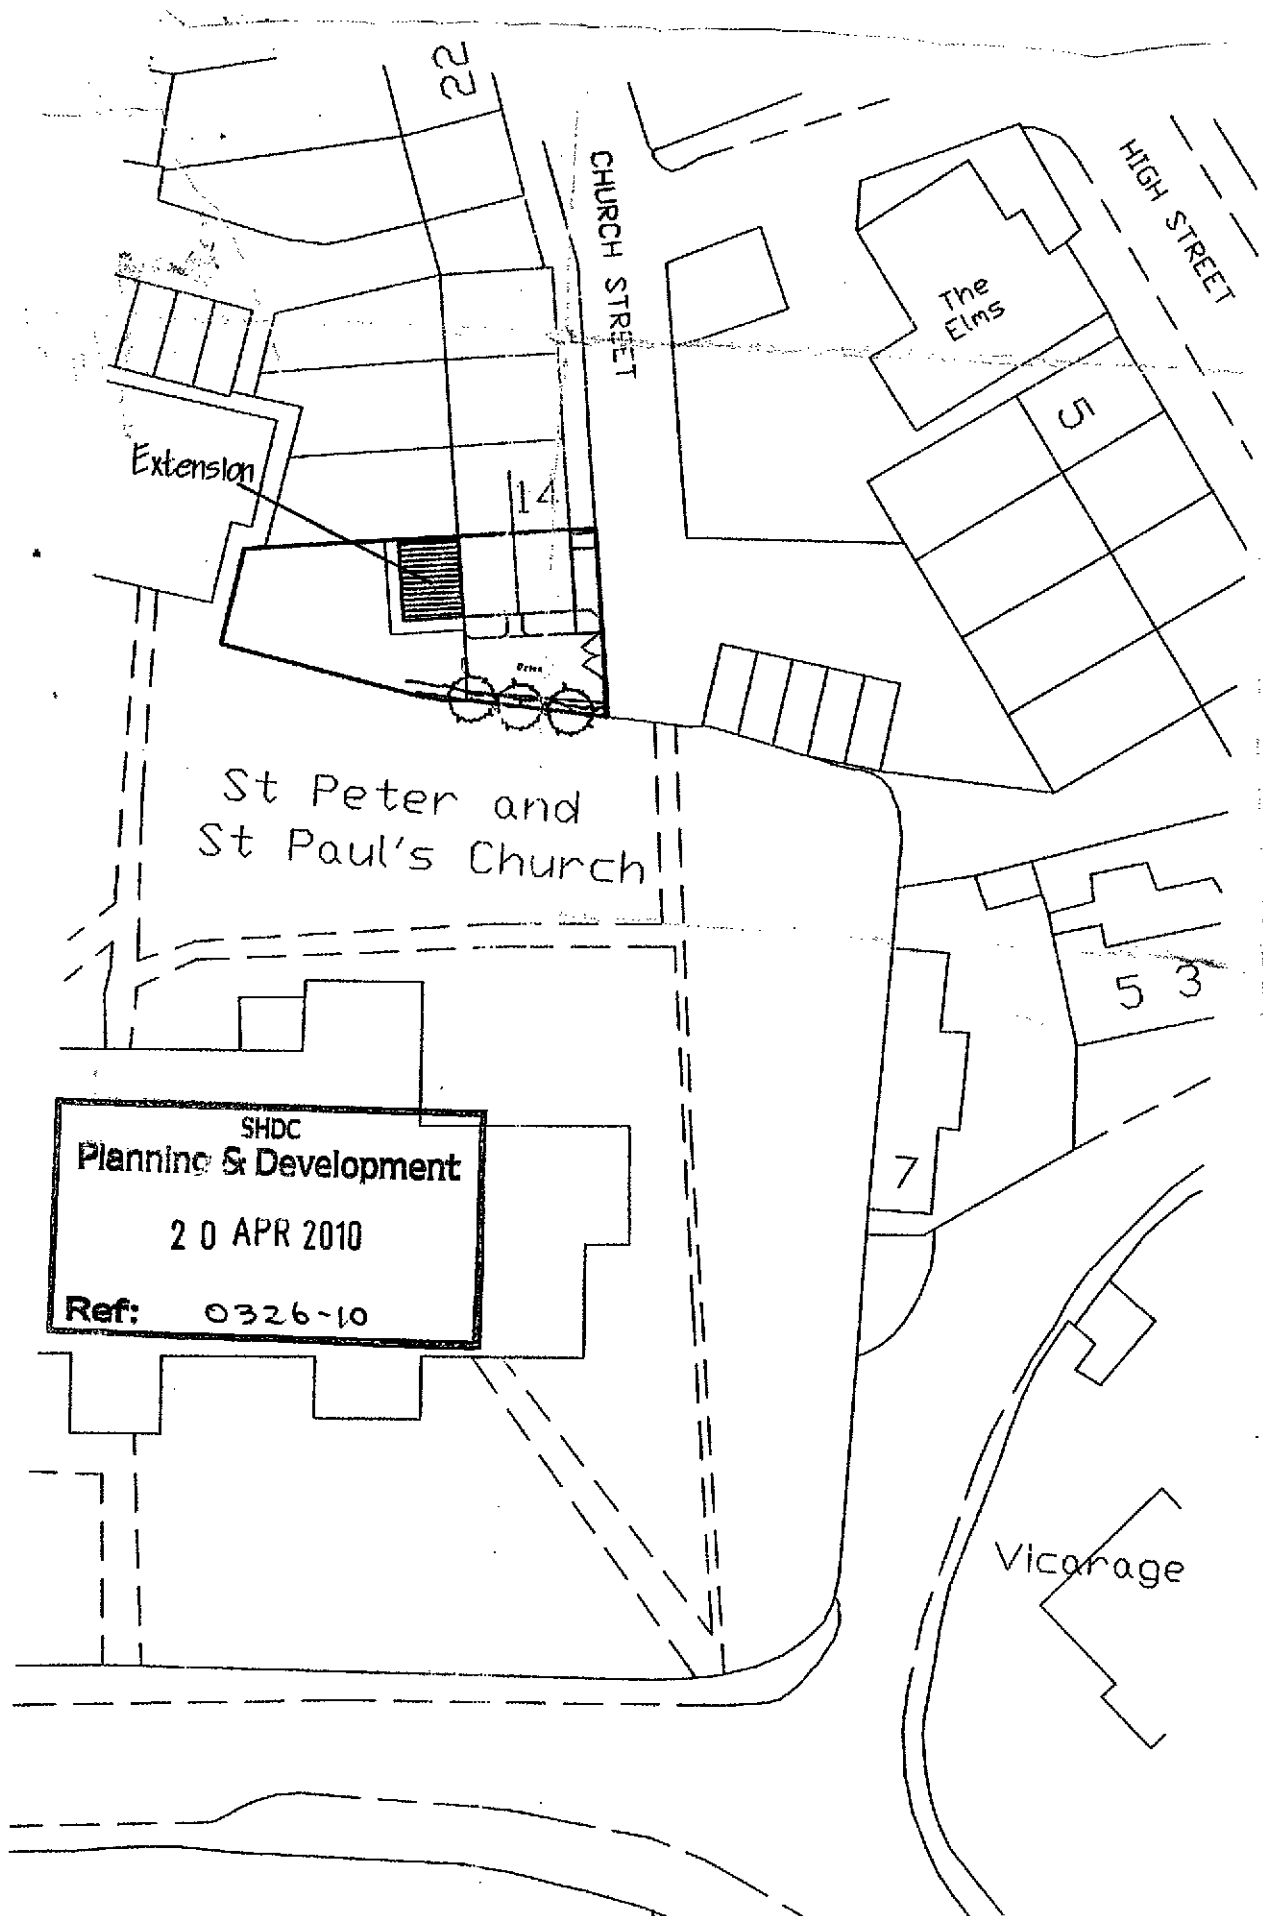

PROPOSED EXTENSION AT 12. CHURCH ST, GOSBERTON
FOR MR + MRS CROMACK


ROOF PITCH TO EXTENSION 22.5°



FRONT ELEVATION.



REAR ELEVATION

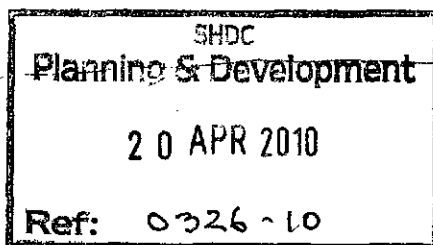


SIDE ELEVATION.

"Tooth in" bwt to extg

All dimensions prior to plastering.
Do not scale off drawing.

SOFFIT/FACIA/GUTTER. — White U.F.V.C as existing.

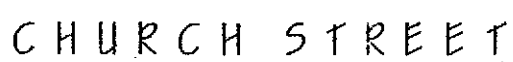

GROUND FLOOR LAYOUT PLAN. - 1:50