C Southgate
Planning proposal
Joanne PE11 4HN

Drawing 003 A4 Scale 1:100
Measurements in mm
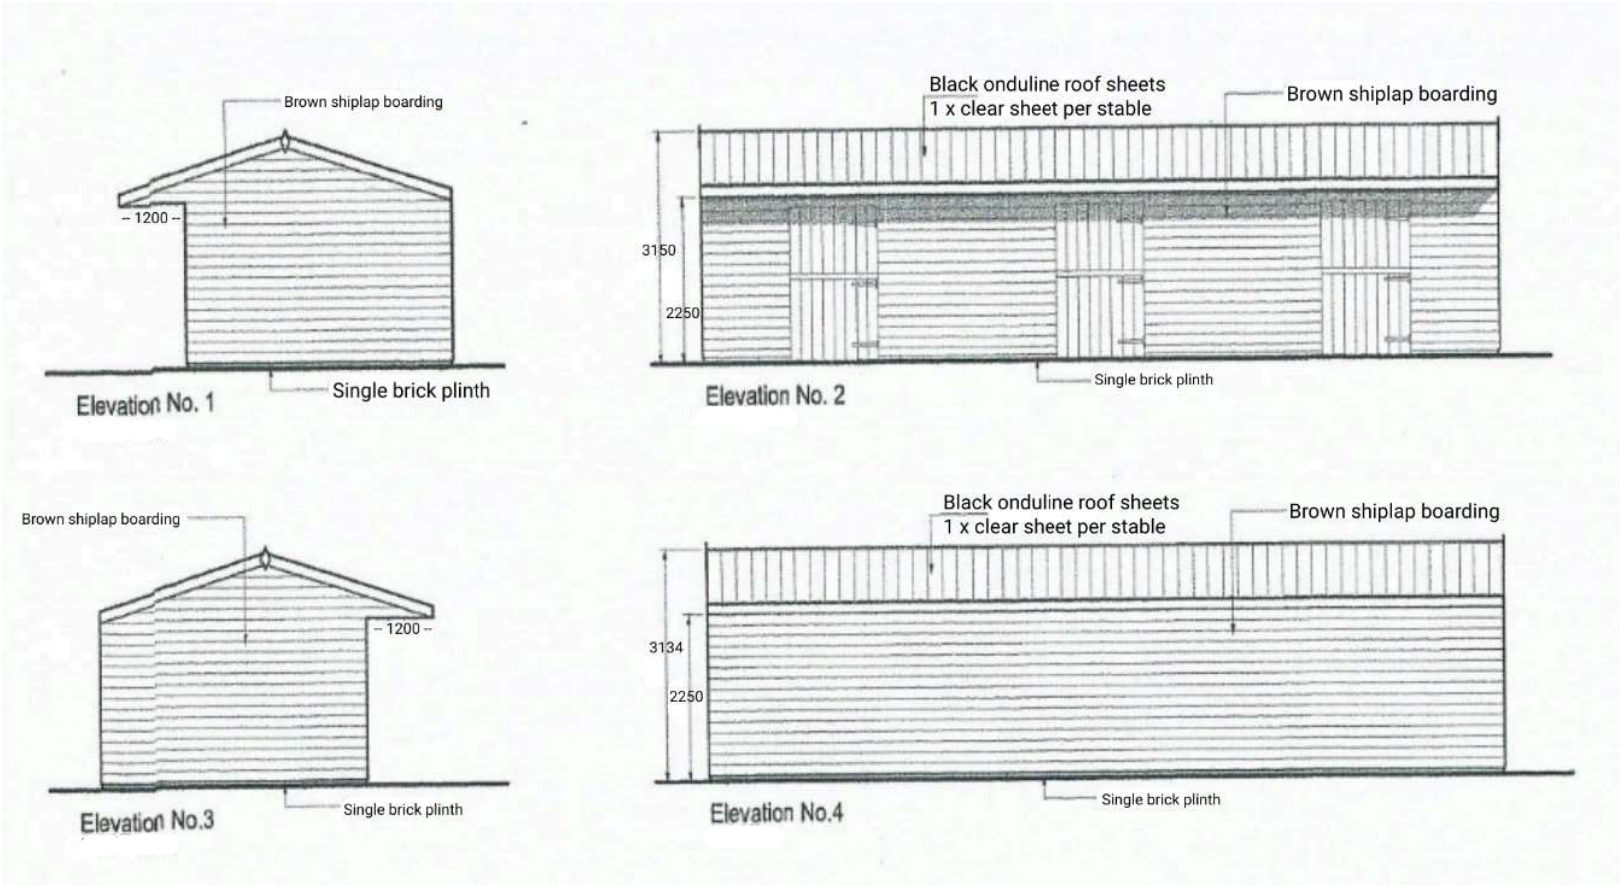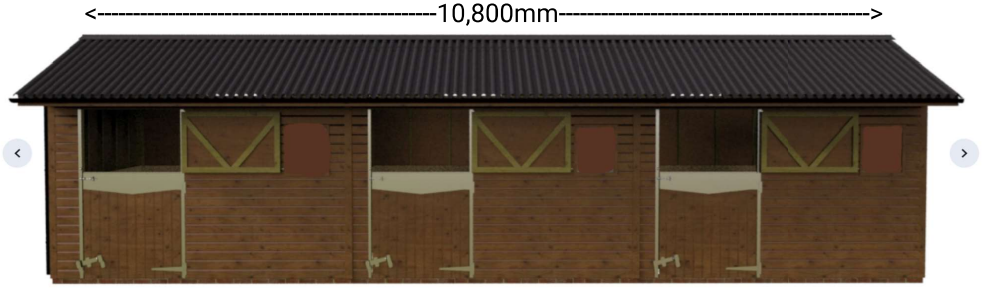
Elevations -
Ends of block, front and rear elevations of stable section -