


PROPOSED AMENDMENT - APP NO. H08/0120/94

SOUTH HOLLAND DC
HOUSING & PLANNING
31 MAR 1995
Ref: 0360/95

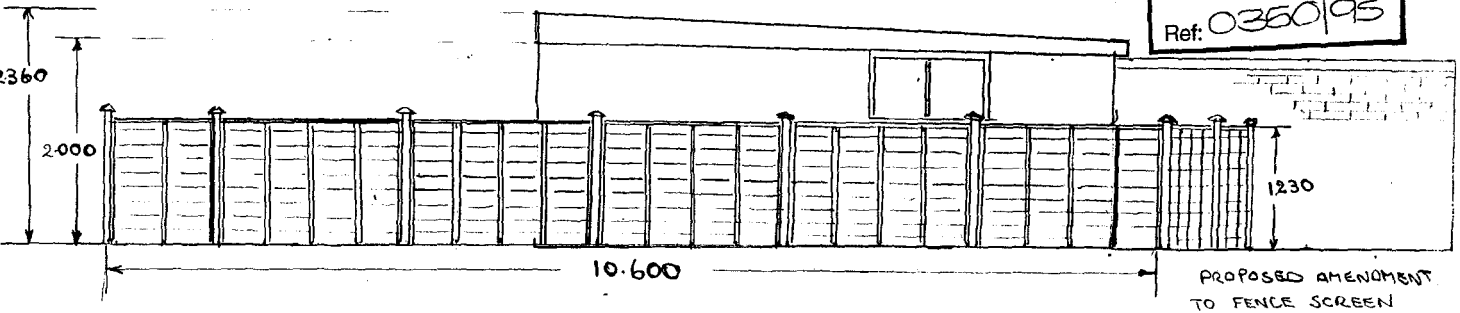


EXISTING FENCE

PROPOSED AMENDMENT TO FENCE SCREEN AT 72 HIGH ST. GOSBERTON, SPALDING. MR E. BENISTON.


SCALE 1·50

END ELEVATION

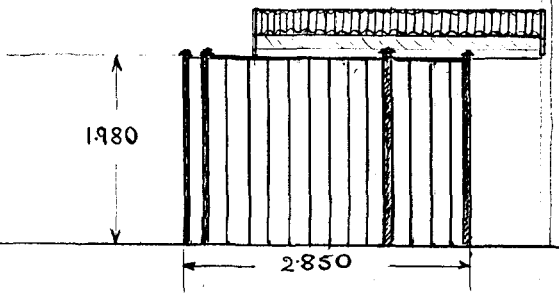

SOUTH HOLLAND DC
HOUSING & PLANNING
31 MAR 1995
Ref: 0350/95

PROPOSED AMENDMENT - APP-NO- H08/0120/94

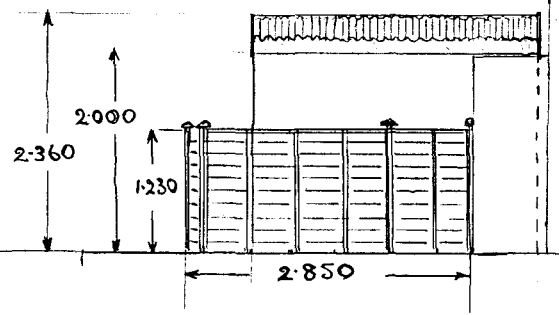

EXISTING FENCE

PROPOSED AMENDMENT
TO FENCE SCREEN
AT 72 HIGH ST
GOSBERTON SPALDING
MR E BENISTON

SCALE 1:50