



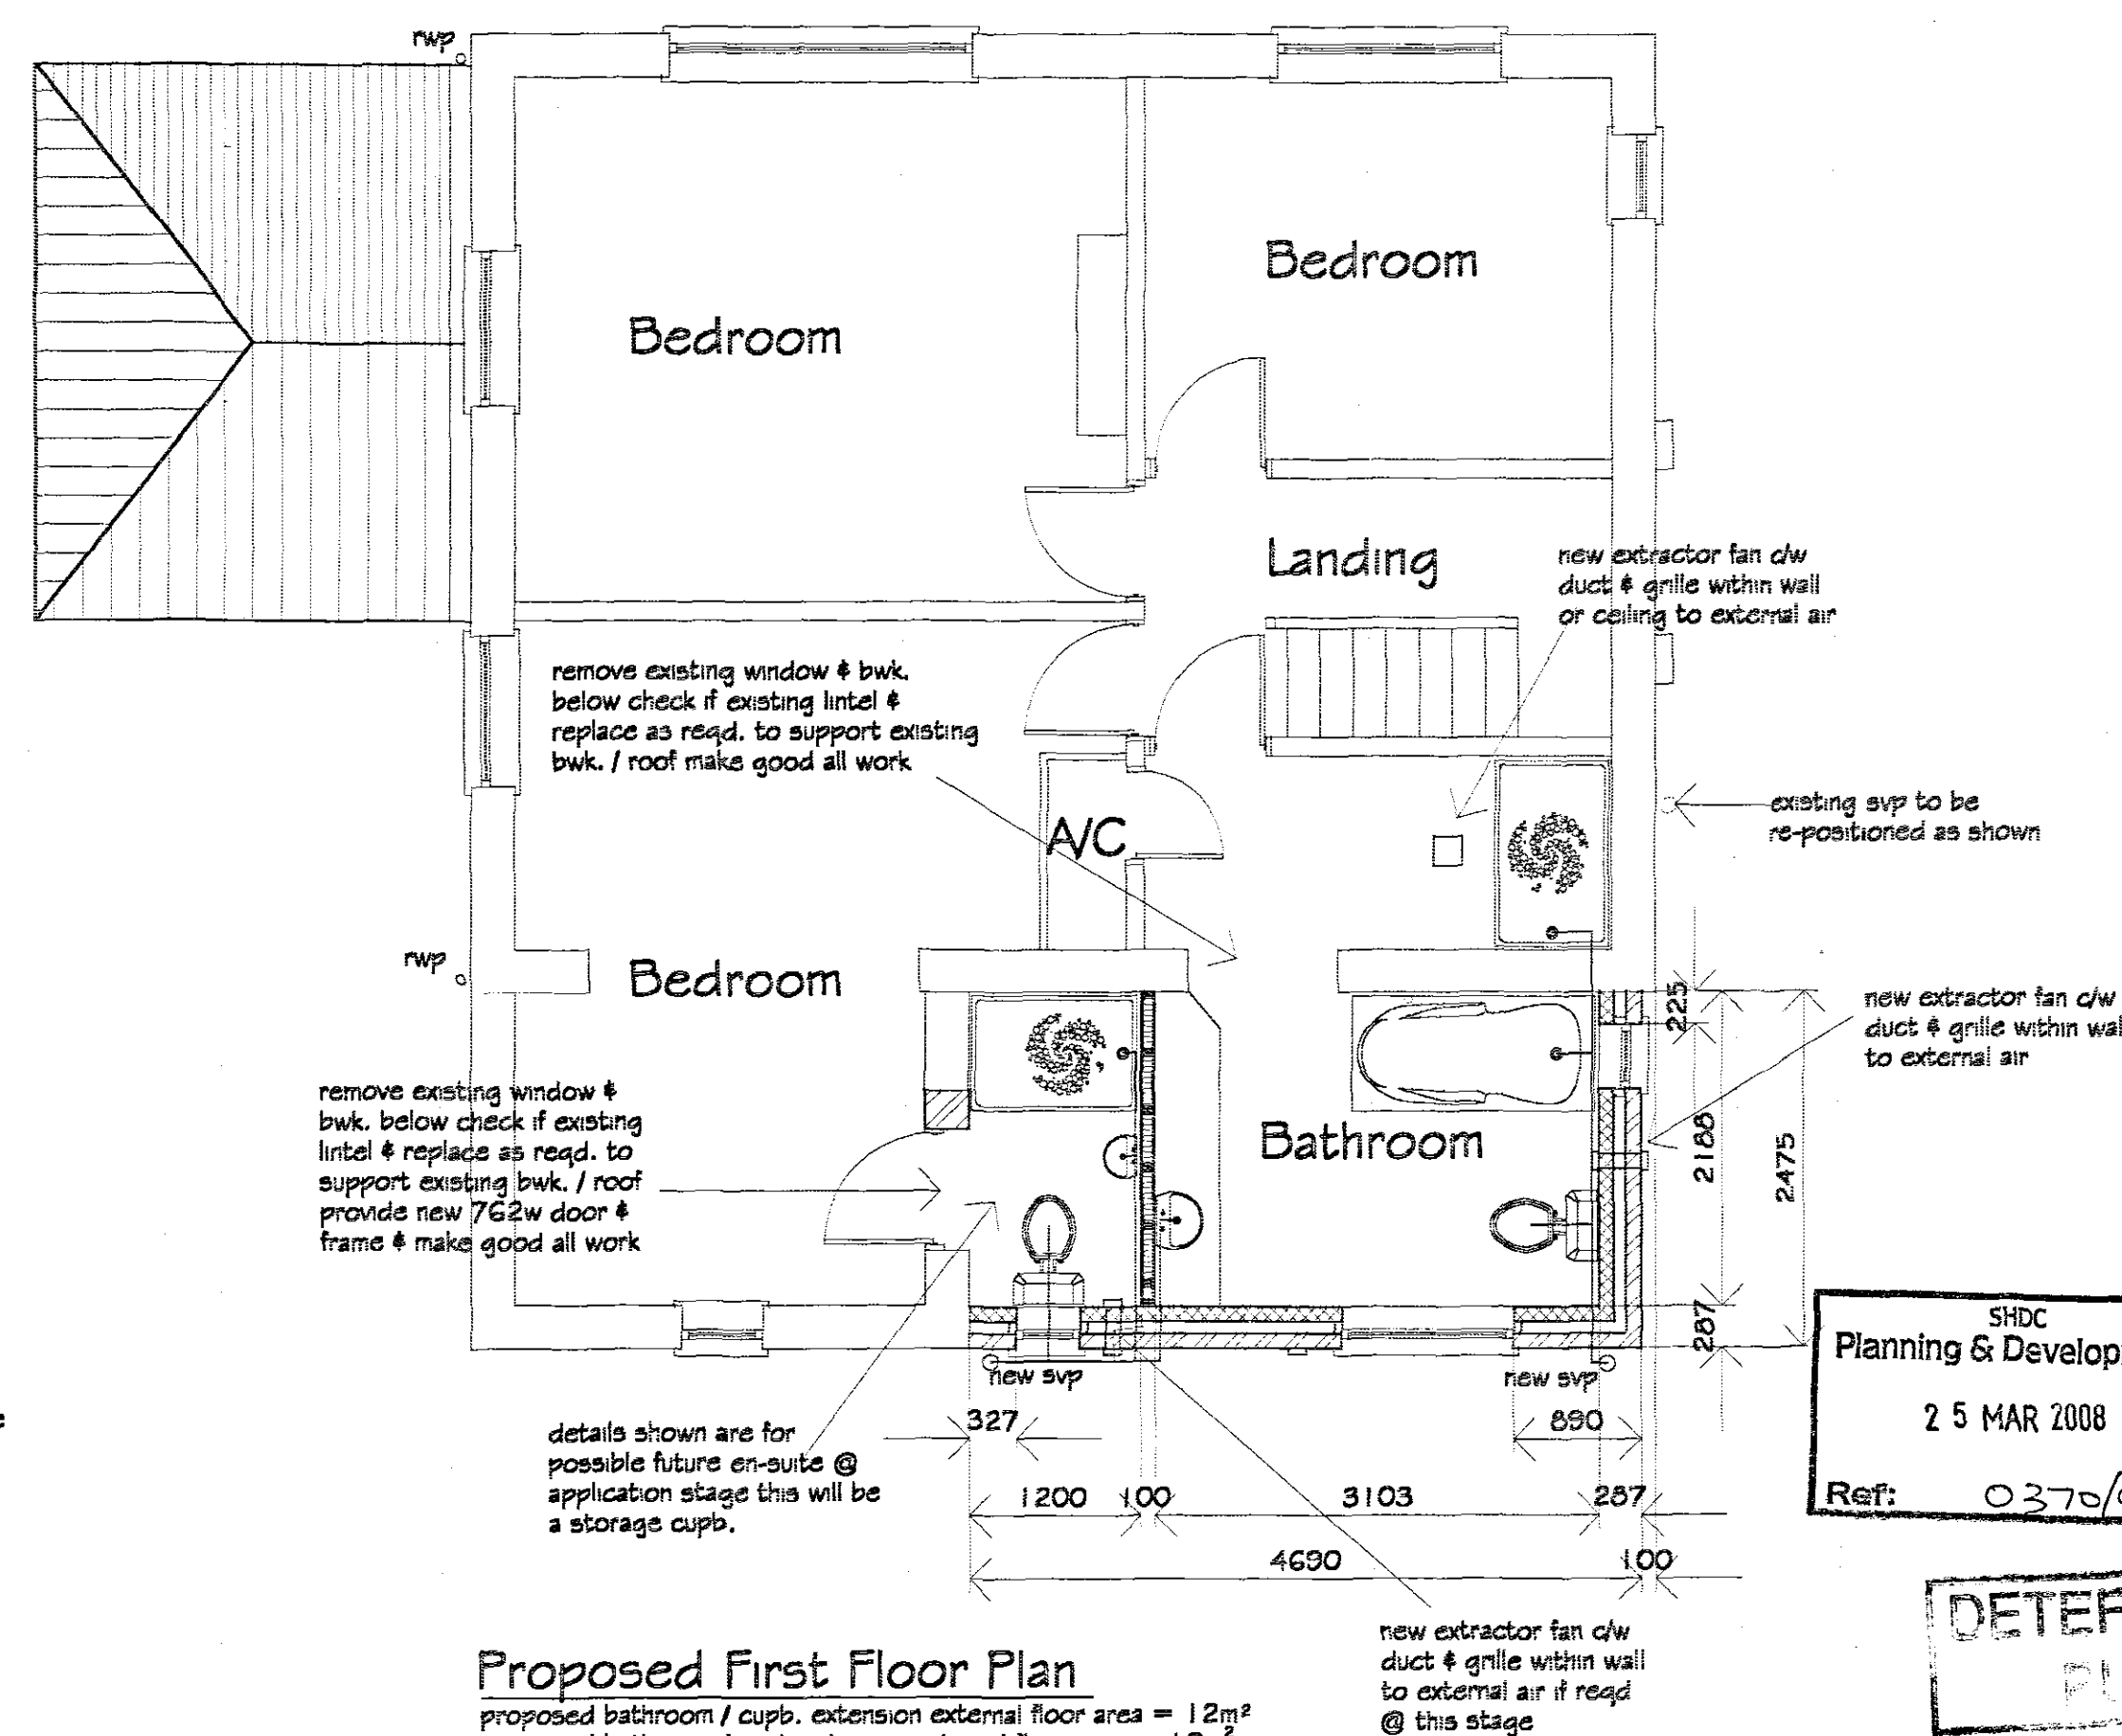

GENERAL NOTES
Copies of drawing 2331/1/2008 must not be taken, traced or altered for any purpose other than that for which it is issued without written permission of MW Architectural - Detailing Services. The drawing is produced only for the purpose of obtaining Planning Permission Approval. It does not contain a full specification for the proposed works & must not be used as a contract document alone. The proposed work will not be supervised / inspected on site by MW Architectural / Detailing Services & it is therefore the client or their appointed Builder / Contractor responsibility to control workmanship / materials / specification & any variations to the contract (variations may require amended drawings / new application having to be submitted to S.H.D.C Planning Dept. for approval, Client / Builder / Contractor to confirm. All measurements on this drawing are not to be scaled for construction / ordering purposes, dim'ts # set out of the works as shown on the drawing to be checked by the Builder / Contractor prior to the commencement of work & any discrepancies report immediately. The actual position of existing gas / electric underground service pipes / cables, surface water pipes / soakways are not known / shown the actual positions of all these apparatus must be established by the Builder / Contractor prior to commencement of work during any work # moved to suit individual service engineers requirements.

HEALTH & SAFETY
The client is to ensure that the appointed contractor is familiar with & complies with Health & Safety for Building Sites & Work Places.

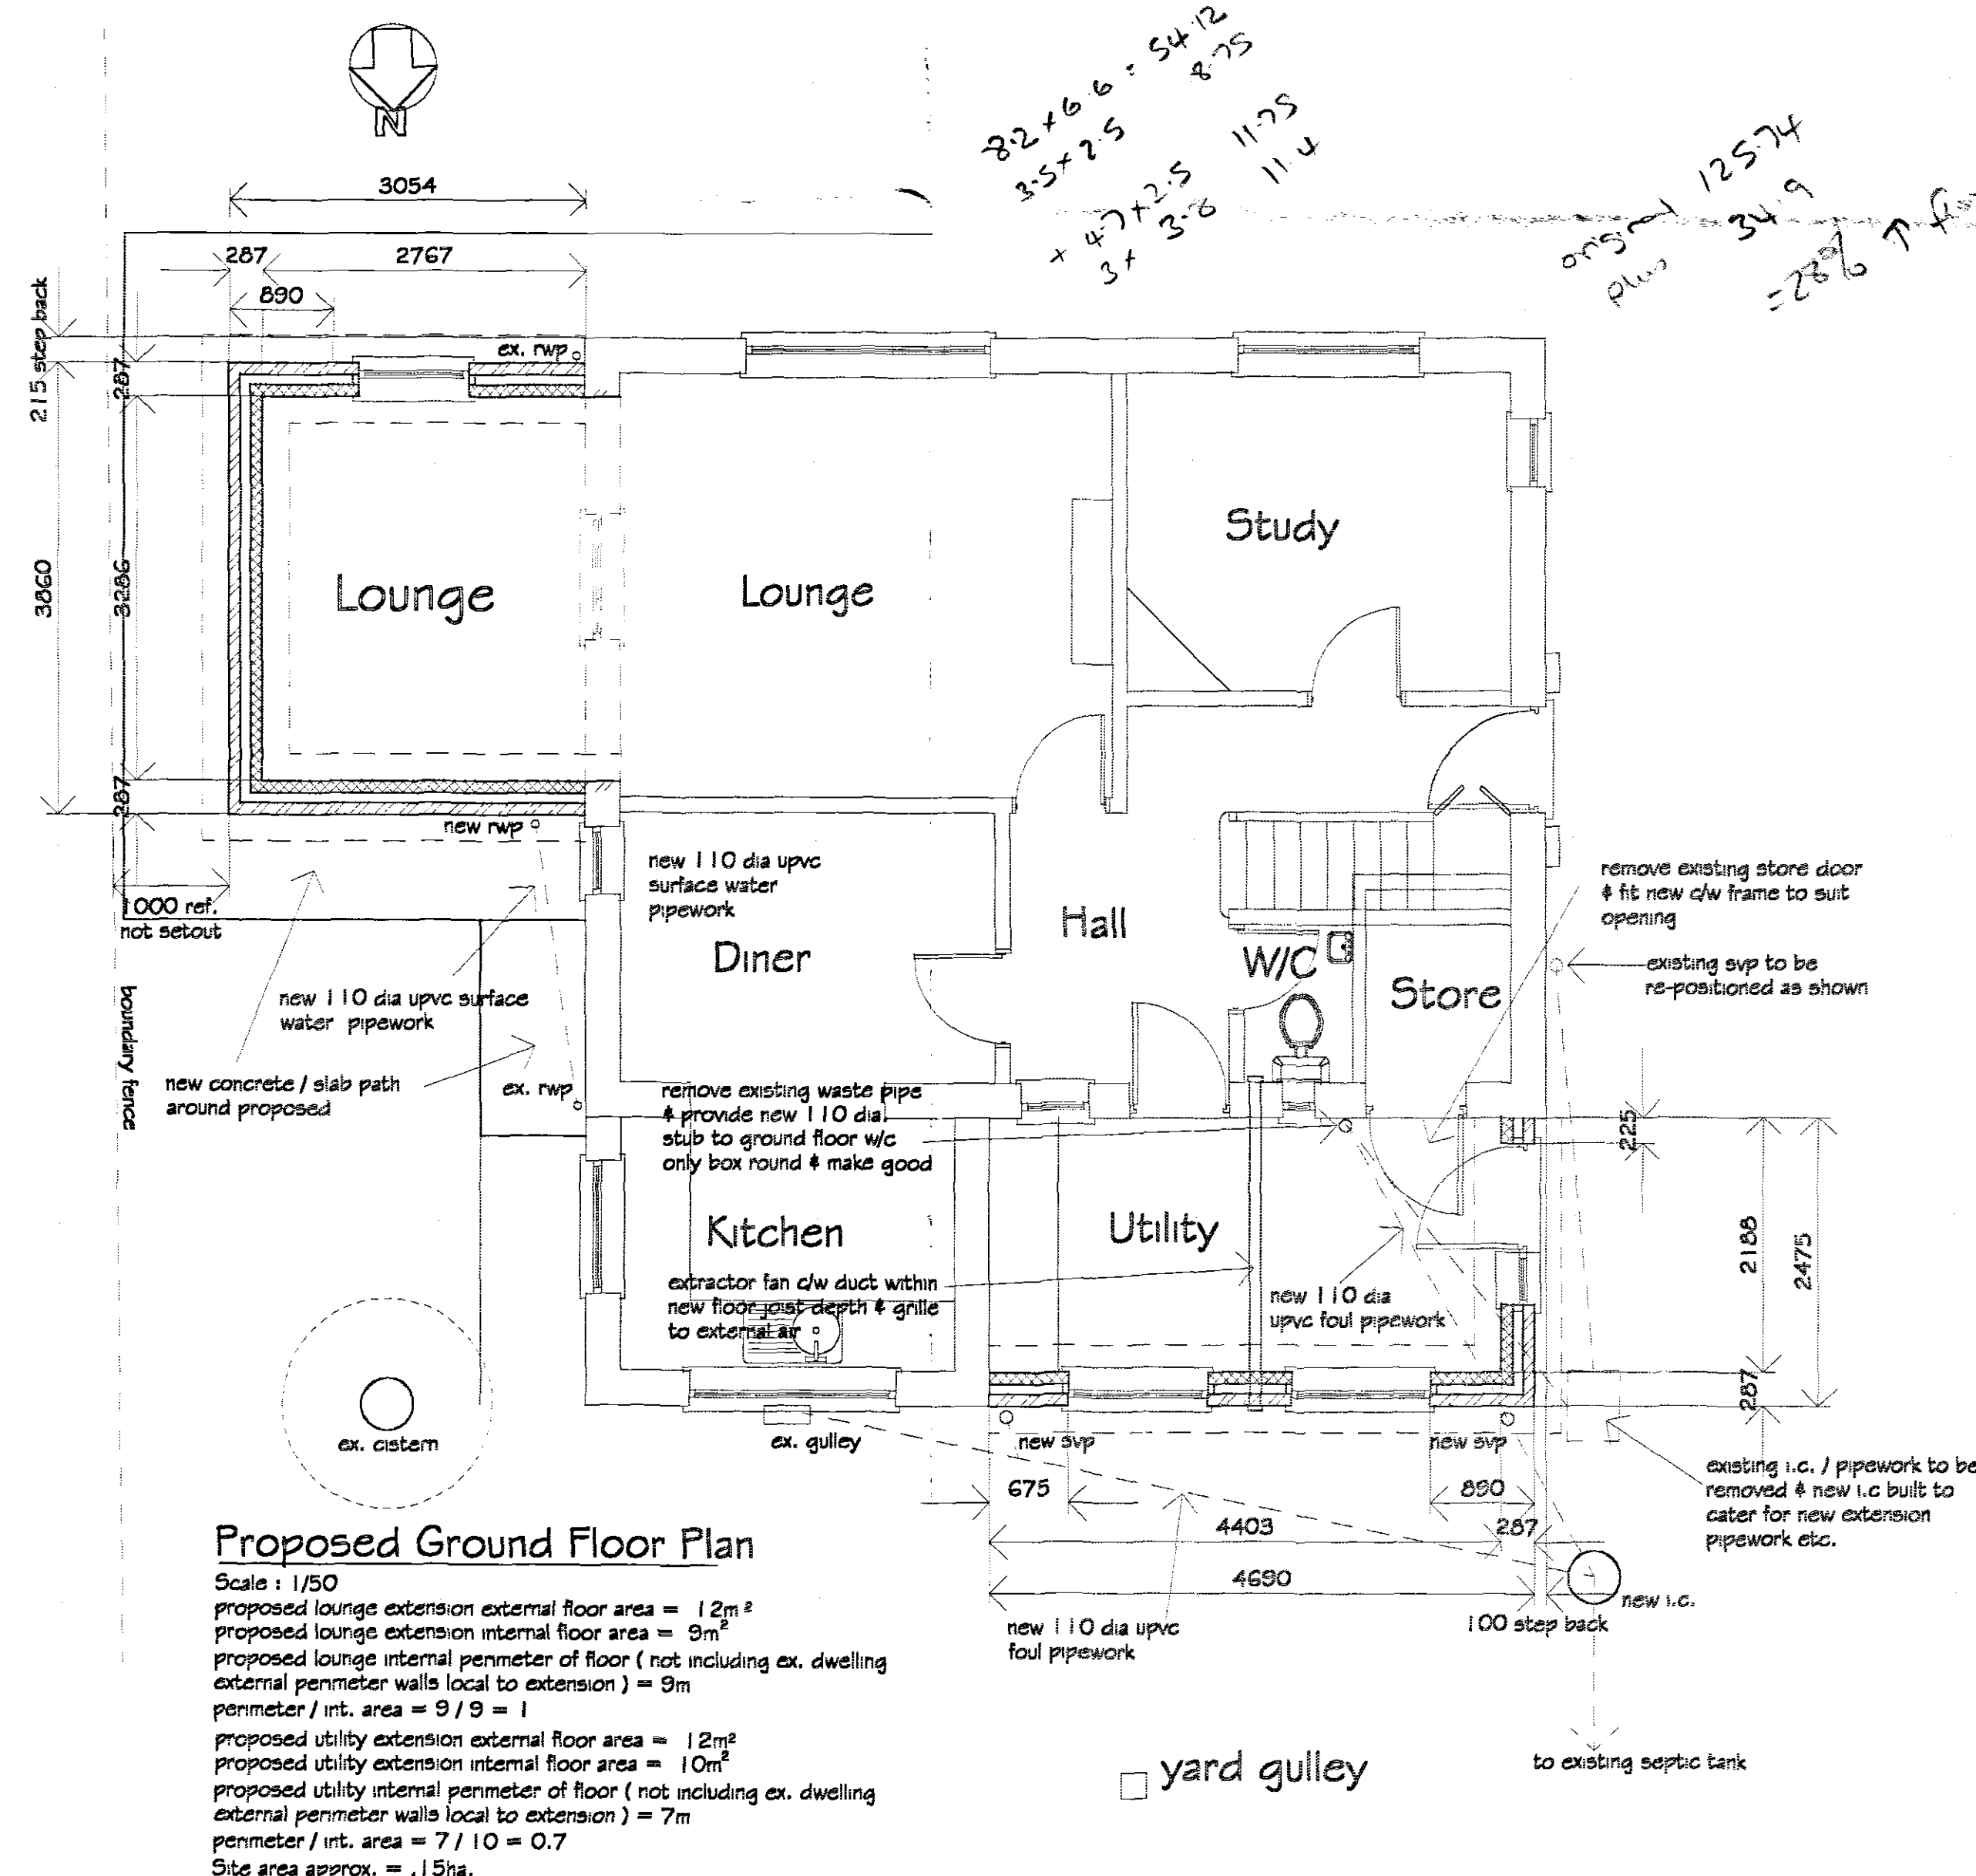

A Revised to suit clients mjw 3/3/08

REVISIONS		BY	DATE
DRAWN	MJW	DATE	2/2/06
SCALE	1 / 50	CHECKED	

CLIENT	Mr. & Mrs M. Booth 'Cherry Lodge' Lowbridge Lane Gosberton Spalding Lines FE11 4NT
--------	---

PROJECT

Proposed single storey side & two storey rear extensions to existing dwelling

DETAILS

Proposed / Existing Floor Plans & Elevations



DRWG No. 233/1/2008^A