THIS DRAWING, ALL DIMENSIONS TO BE CHECKED ON SITE. ANY DISCREPANCIES WITH THE DRAWINGS TO BE REPORTED AND CLARIFIED PRIOR TO COMMENCING WORKS ON SITE. IF IN DOUBT – ASK. THIS DRAWING IS COPYRIGHT.

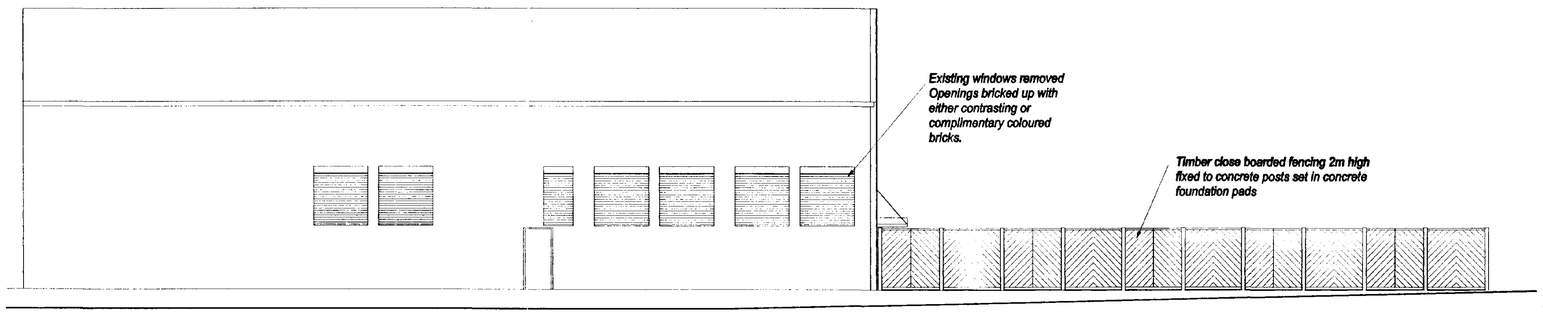

Proposed Elevation facing Quadring road
Scale 1:100

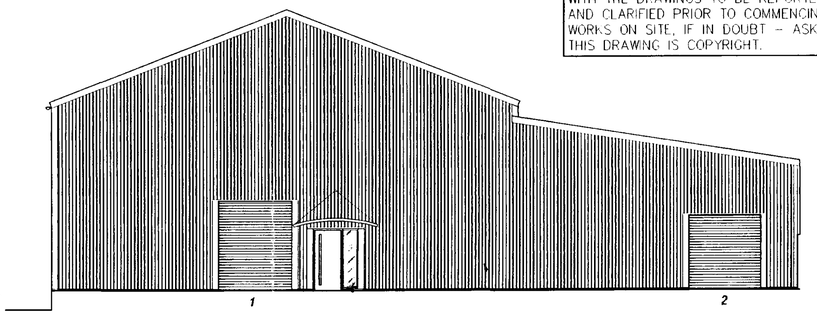

Proposed Elevation facing Swan Inns Offices
Scale 1:100

Elevation clad in profiled steel sheeting
Colour to be agreed.
New entrance door & canopy for pedestrian access.
New rolling shutter door to opening no.2

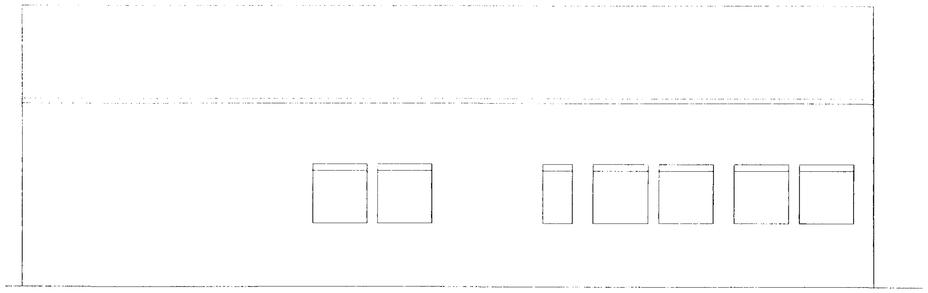

Existing Elevation facing Quadring road
Scale 1:100

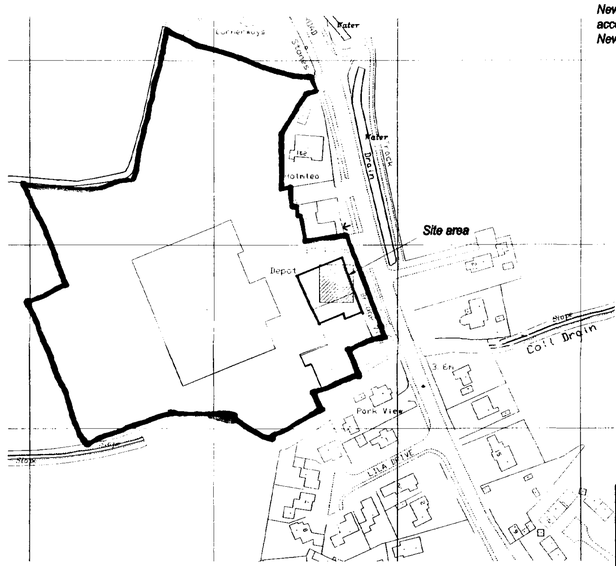

Site Plan
Scale 1:1250

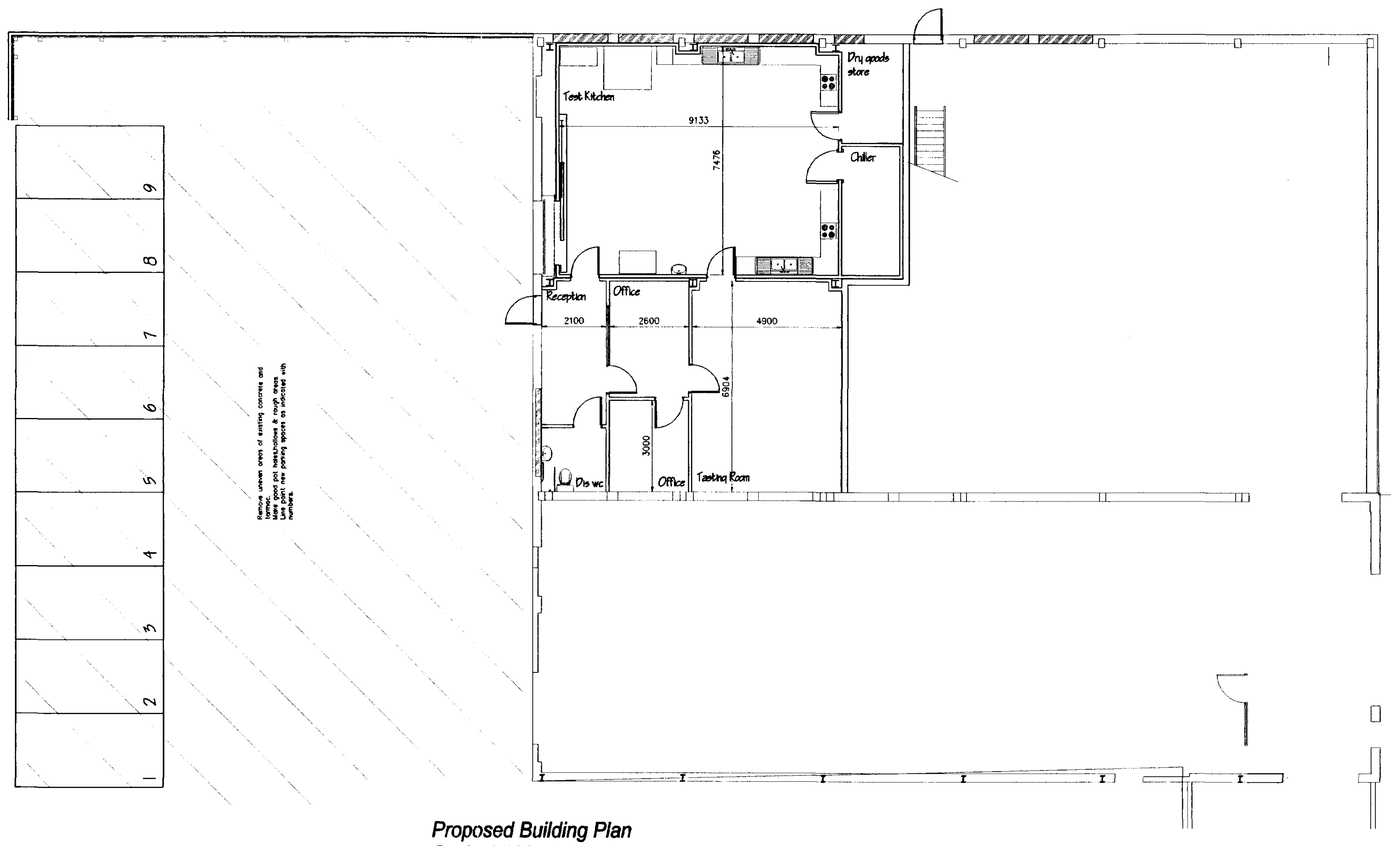

Proposed Building Plan



Block Plan
Scale 1:500

SOUTH HOLLAND DC
HOUSING & PLANNING
11 APR 2000
Ref: 373/00

CORPORATE ARCHITECTURE Ltd

Rev.	Description
A	Site plan scale amended. 1:500 block plan added
Date	04.04.00

CLIENT
Geest Prepared Foods
West Marsh Road
Spalding
Lincs
(Gosberton Food Park)

TITLE
Project Blue Sky
Project No 1831.GUK.00

Test kitchen Plan & Elevations
New fencing proposals

DATE 25.03.00 | SCALE Var

DRAWING NO. 004 | ISSUE NO. A

CORPORATE ARCHITECTURE LIMITED
CHARTERED ARCHITECTS

NO DIMENSIONS TO BE SCALED FROM THIS DRAWING. ALL DIMENSIONS TO BE CHECKED ON SITE. ANY DISCREPANCIES WITH THE DRAWINGS TO BE REPORTED AND CLARIFIED PRIOR TO COMMENCING WORKS ON SITE. IF IN DOUBT – ASK. THIS DRAWING IS COPYRIGHT.

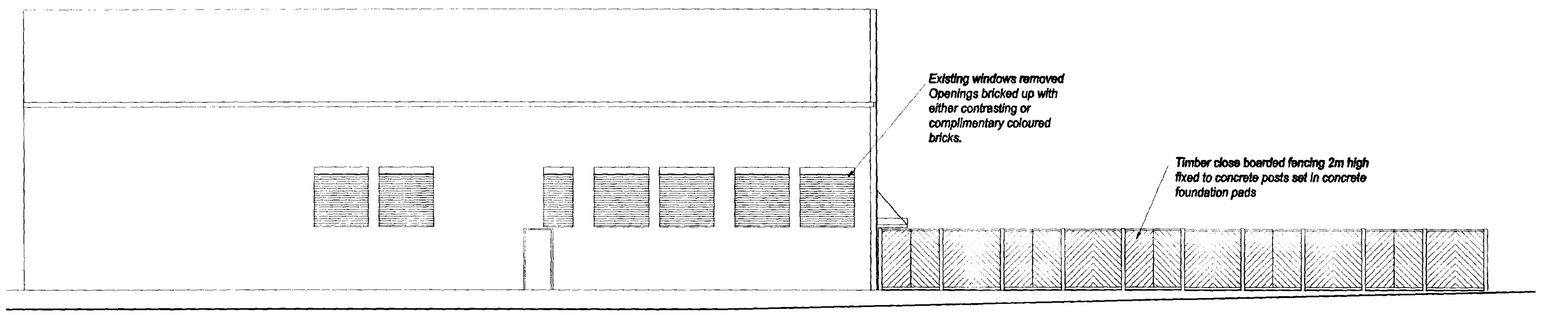

Proposed Elevation facing Quadring road
Scale 1:100

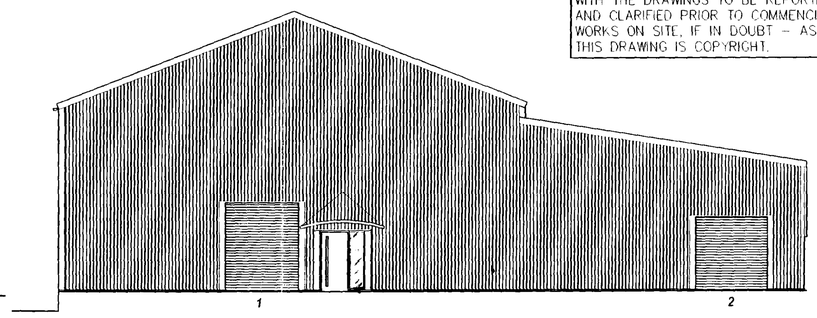

Proposed Elevation facing Swan Inns Offices
Scale 1:100

Elevation clad in profiled steel sheeting
Colour to be agreed.
New entrance door & canopy for pedestrian access.
New rolling shutter door to opening no.2

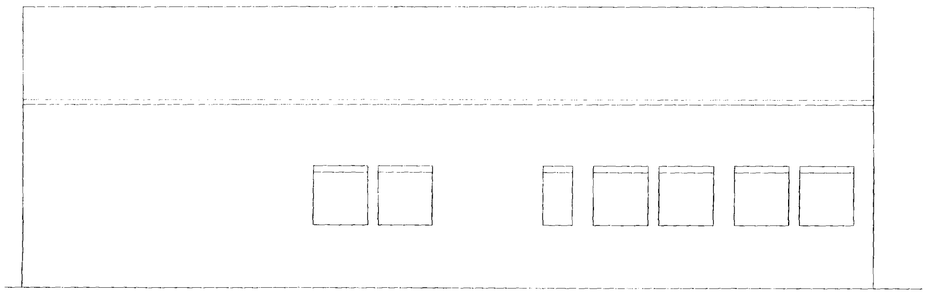

Existing Elevation facing Quadring road
Scale 1:100

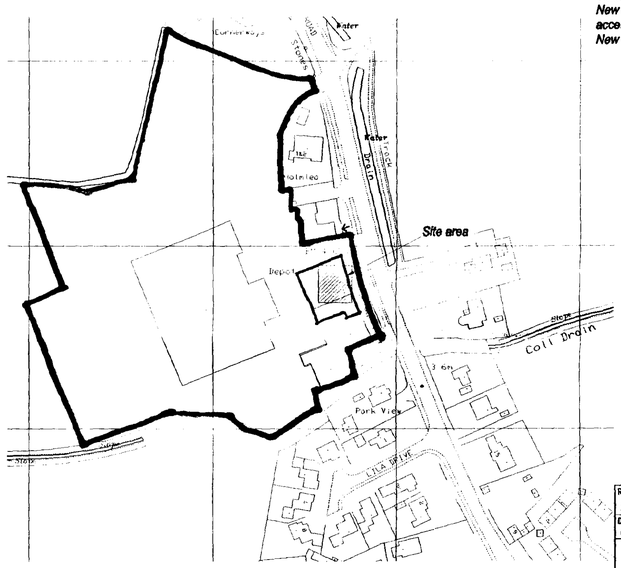

Site Plan
Scale 1:1250

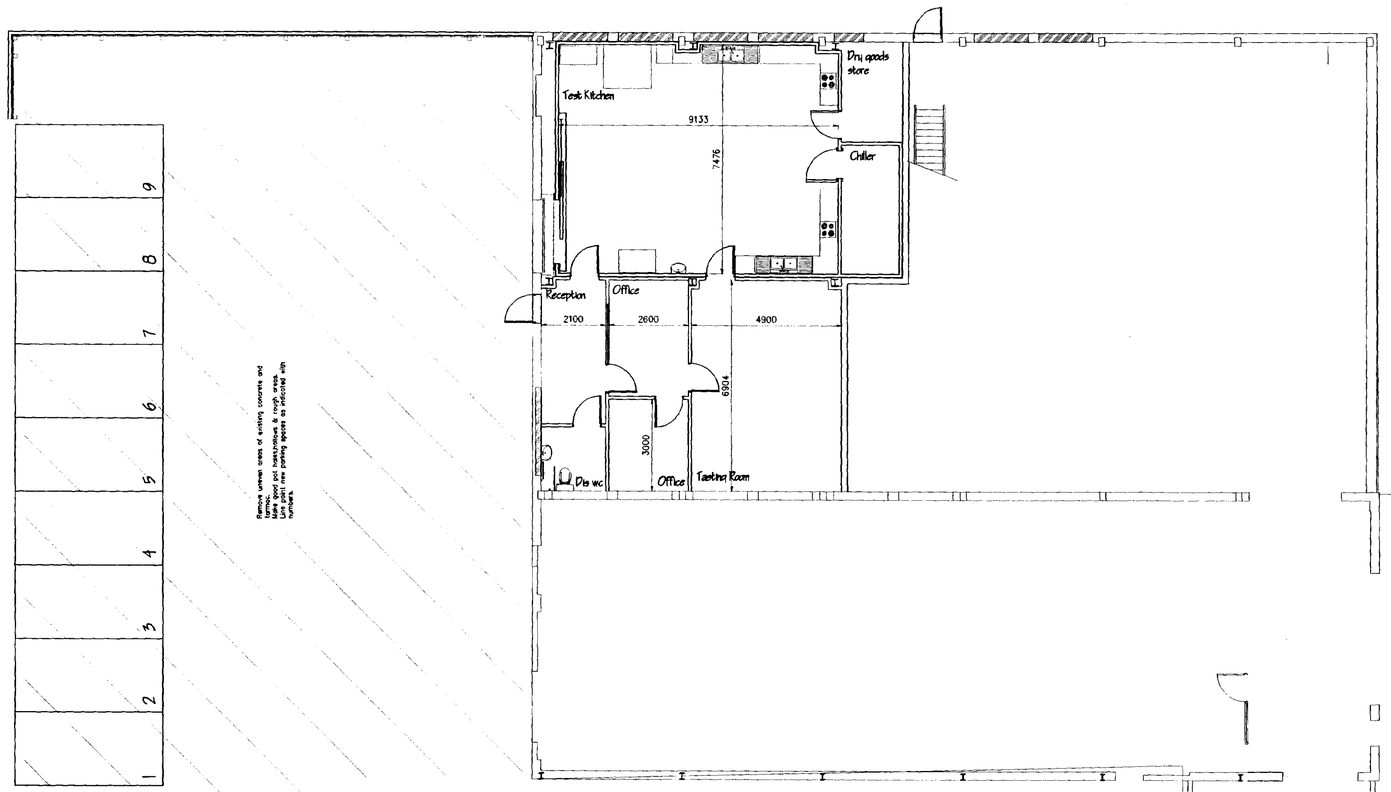



Block Plan
Scale 1:500

Rev.	Description
A	Site plan scale amended. 1:500 block plan added
Date	04.04.00

SOUTH HOLLAND DC
HOUSING & PLANNING
11 APR 2000
373/00

CORPORATE a Ltd ARCHITECTURE

CLIENT
Geest Prepared foods
West Marsh Road
Spalding
Lincs
(Gosberton Food Park)

TITLE
Project Blue Sky
Project No 1631.GUK.00

Test Kitchen Plan & Elevations
New fencing proposals

DATE
SCALE 1:100

DRAWING NO. 004
ISSUE NO. A

NO DIMENSIONS TO BE SCALED FROM THIS DRAWING, ALL DIMENSIONS TO BE CHECKED ON SITE. ANY DISCREPANCIES WITH THE DRAWINGS TO BE REPORTED AND CLARIFIED PRIOR TO COMMENCING WORKS ON SITE, IF IN DOUBT – ASK. THIS DRAWING IS COPYRIGHT.

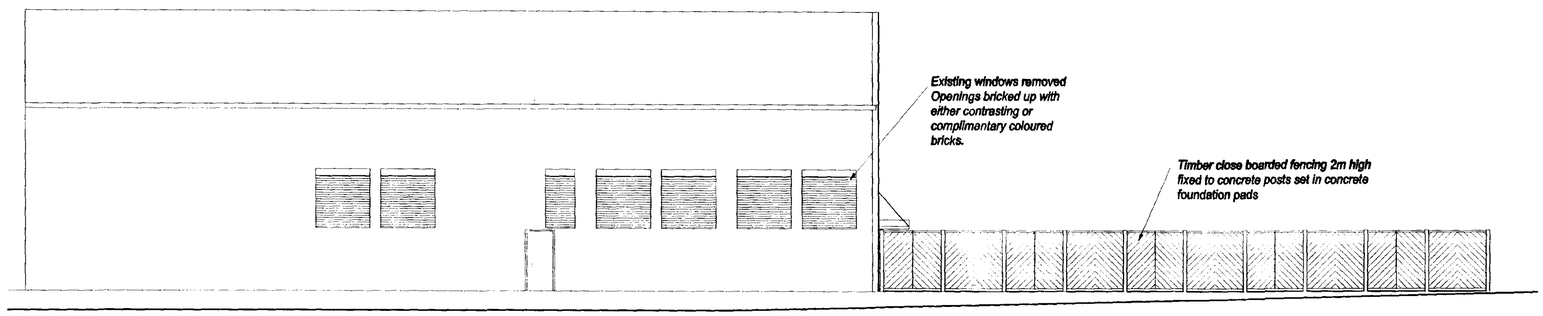

Proposed Elevation facing Quadring road
Scale 1:100

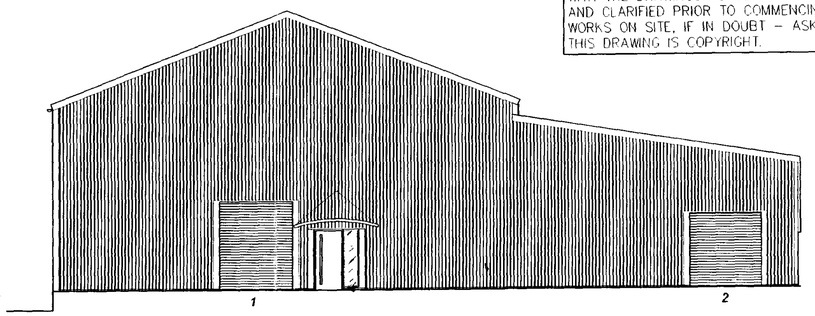

Proposed Elevation facing Swan Inns Offices
Scale 1:100

Elevation clad in profiled steel sheeting
Colour to be agreed.
New entrance door & canopy for pedestrian access.
New rolling shutter door to opening no.2

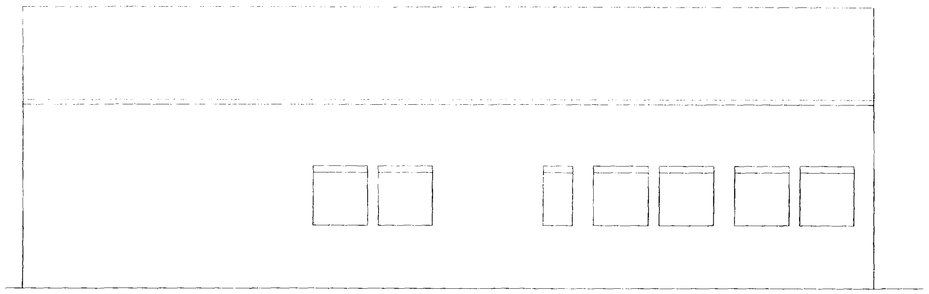

Existing Elevation facing Quadring road
Scale 1:100

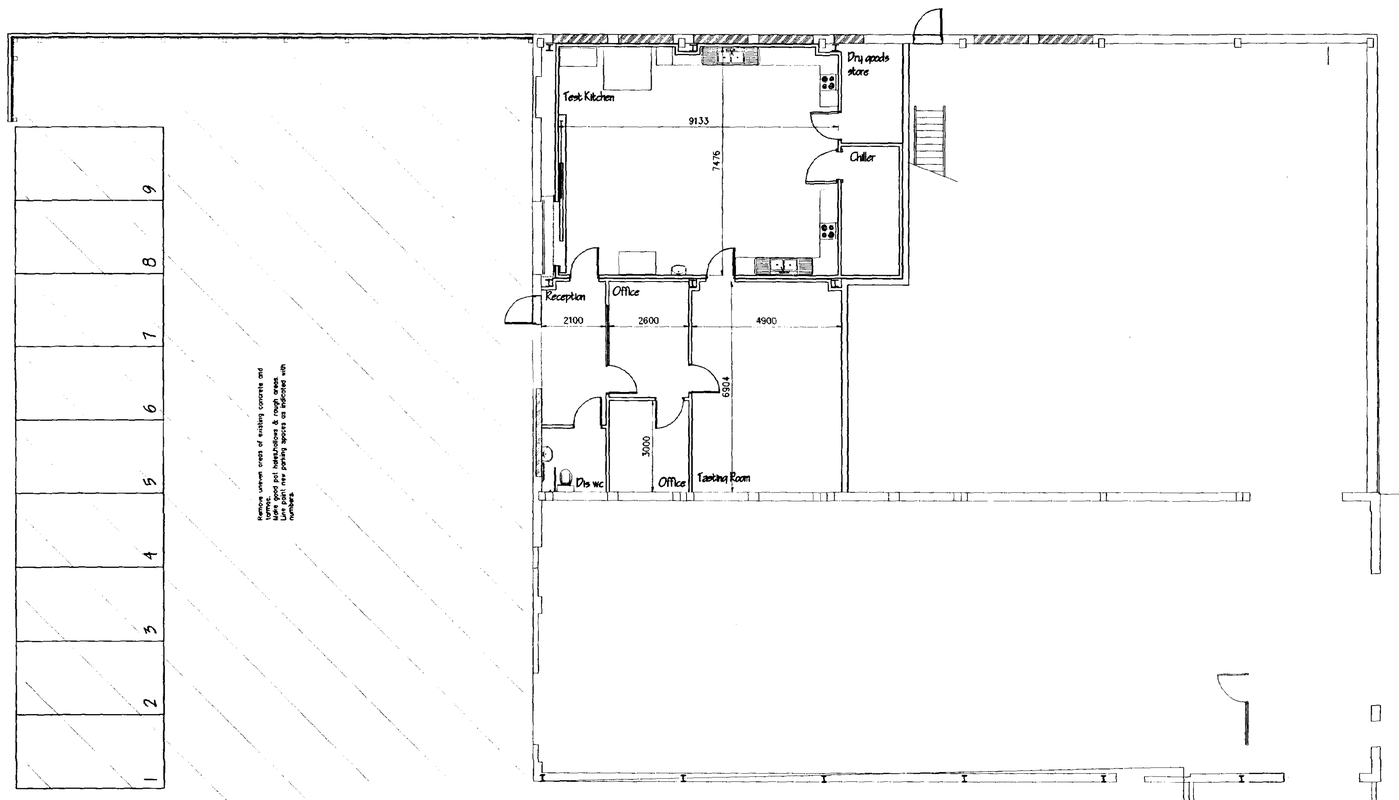

Proposed Building Plan

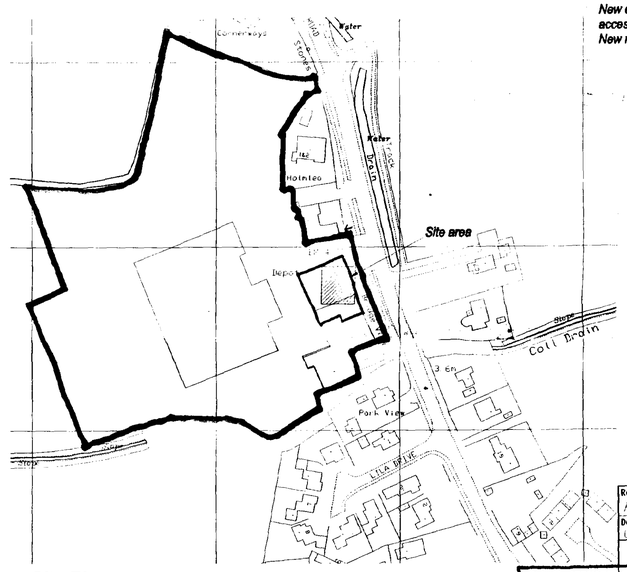

Site Plan
Scale 1:1250

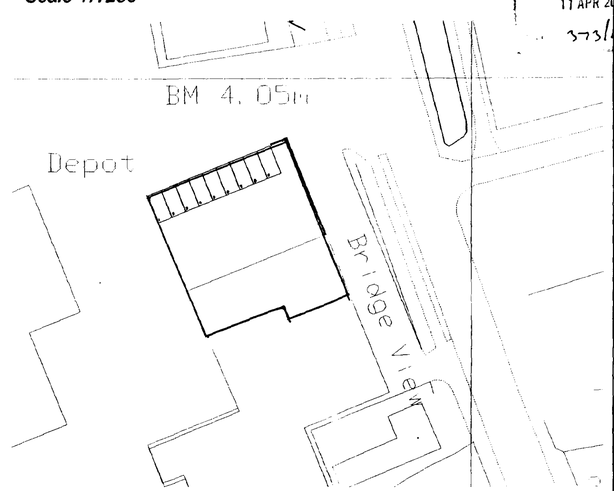

Block Plan
Scale 1:500

Rev.	Description
A	Site plan scale amended. 1:500 block plan added
Date 04.04.00	

SOUTH HOLLAND DC
HOUSING & PLANNING
11 APR 2000
373/00

CORPORATE ARCHITECTURE Ltd

CLIENT
Geest Prepared foods
West Marsh Road
Spalding
Lincs
(Gosberton Food Park)

TITLE
Project Blue sky
Project No 1631.GUK.00

Test kitchen Plan & Elevations
New fencing proposals

DATE	SCALE
25.03.00	Var
DRAWING NO.	ISSUE NO.
004	A

CORPORATE ARCHITECTURE LIMITED

THIS DRAWING, ALL DIMENSIONS TO BE CHECKED ON SITE. ANY DISCREPANCIES WITH THE DRAWINGS TO BE REPORTED AND CLARIFIED PRIOR TO COMMENCING WORKS ON SITE. IF IN DOUBT – ASK. THIS DRAWING IS COPYRIGHT.

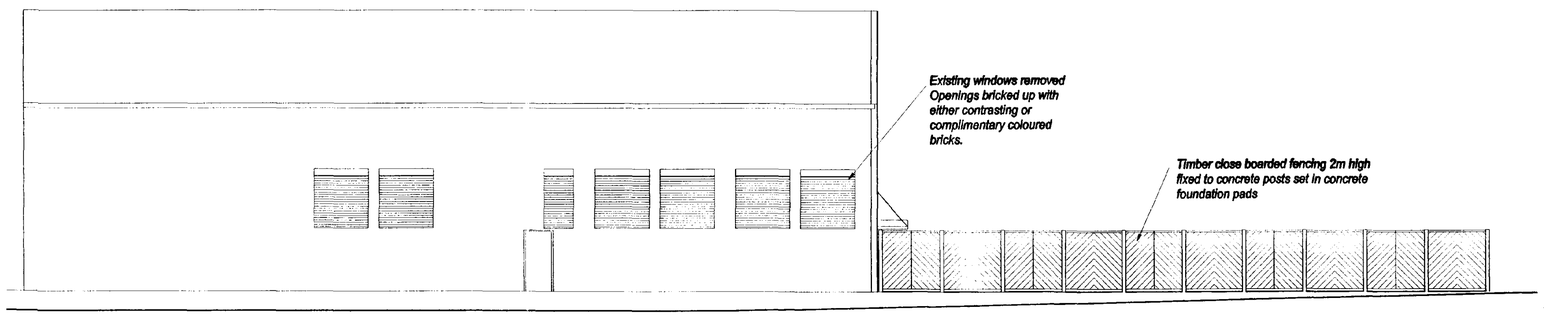

Proposed Elevation facing Quadring road
Scale 1:100

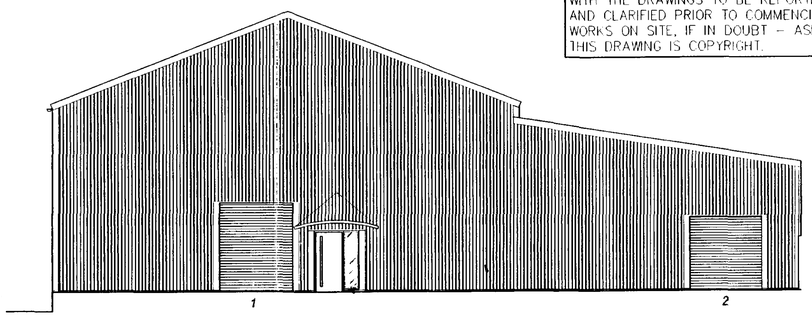

Proposed Elevation facing Swan Inns Offices
Scale 1:100

Elevation clad in profiled steel sheeting
Colour to be agreed.
New entrance door & canopy for pedestrian access.
New rolling shutter door to opening no.2

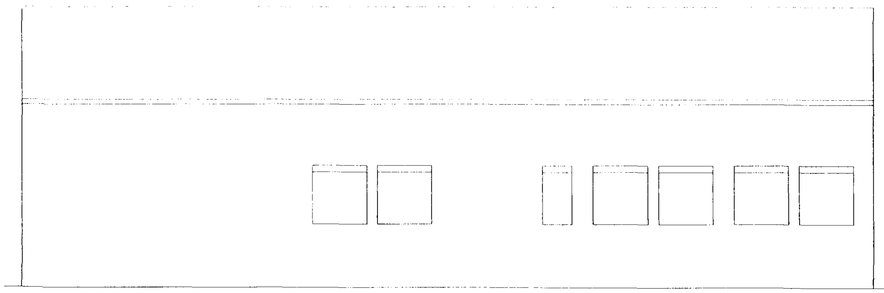

Existing Elevation facing Quadring road
Scale 1:100

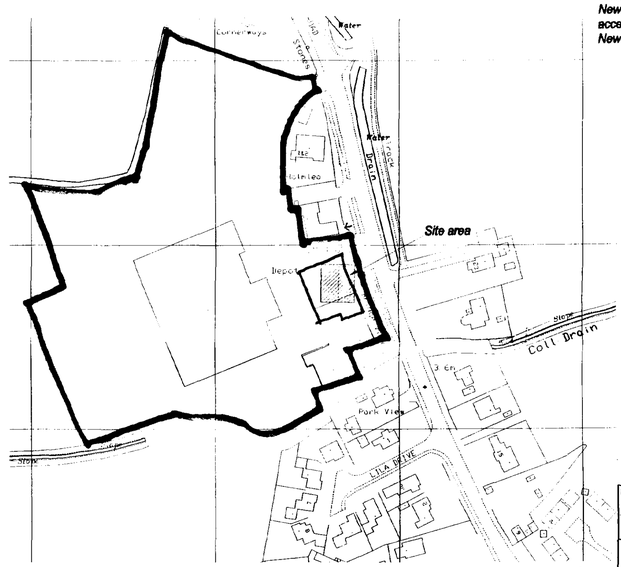

Site Plan
Scale 1:1250

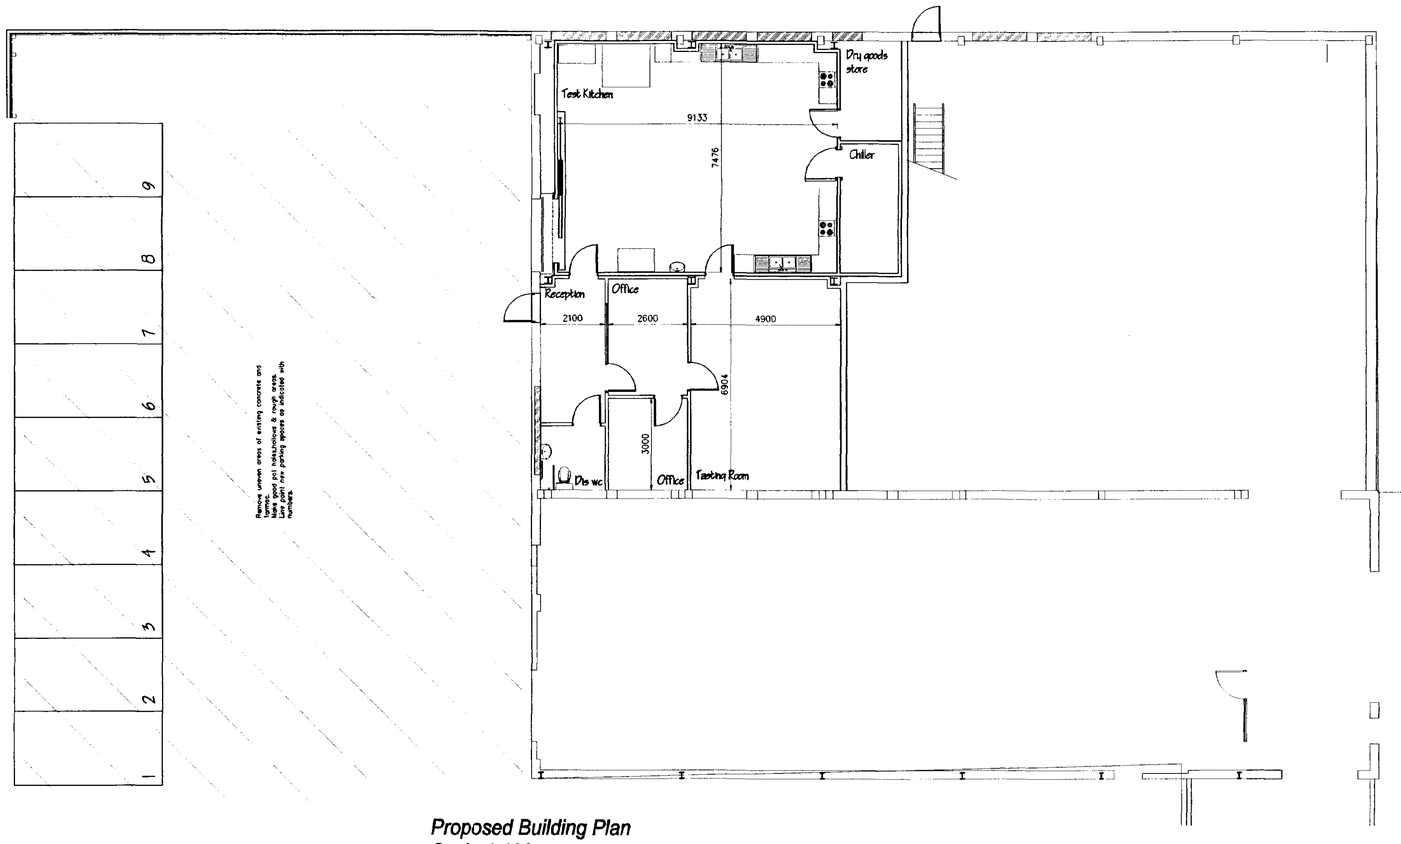

Proposed Building Plan



Block Plan
Scale 1:500

Rev.	Description
A	Site plan scale amended. 1:500 block plan added
Date	
04.04.00	

SOUTH HOLLAND DC
HOUSING & PLANNING
11 APR 2000
373100

CORPORATE a Ltd ARCHITECTURE

CLIENT
Geest Prepared Foods
West Marsh Road
Spalding
Lincs
(Gosberton Road Part)

TITLE
Project Blue Sky
Project No 1631.GUK.00

Test Kitchen Plan & Elevations
New fencing proposals

DATE
25.02.00

SCALE
VAR

DRAWING NO.
0004

ISSUE NO.
A

CORPORATE ARCHITECTURE LIMITED
CHARTERED ARCHITECTS

NO DIMENSIONS TO BE SCALED FROM THIS DRAWING, ALL DIMENSIONS TO BE CHECKED ON SITE. ANY DISCREPANCIES WITH THE DRAWINGS TO BE REPORTED AND CLARIFIED PRIOR TO COMMENCING WORKS ON SITE, IF IN DOUBT – ASK. THIS DRAWING IS COPYRIGHT.

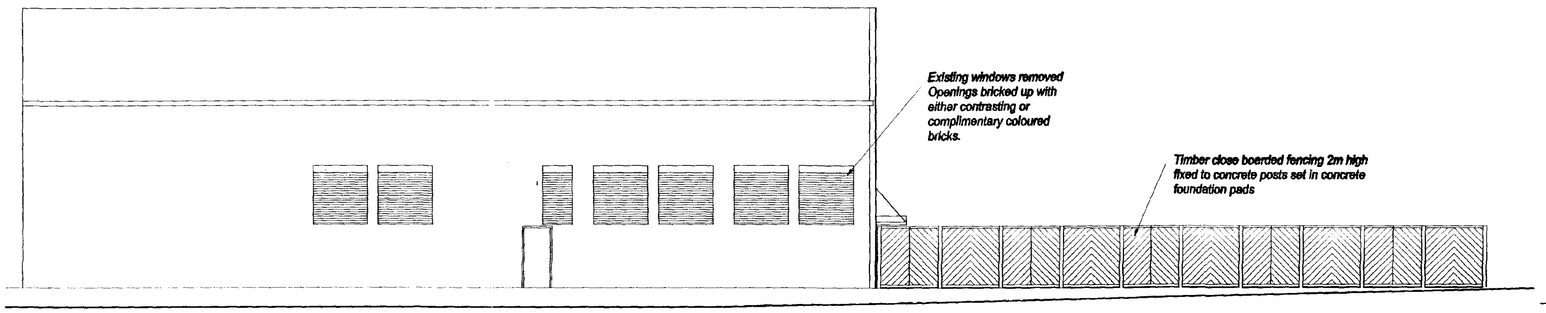

Proposed Elevation facing Quadring road
Scale 1:100

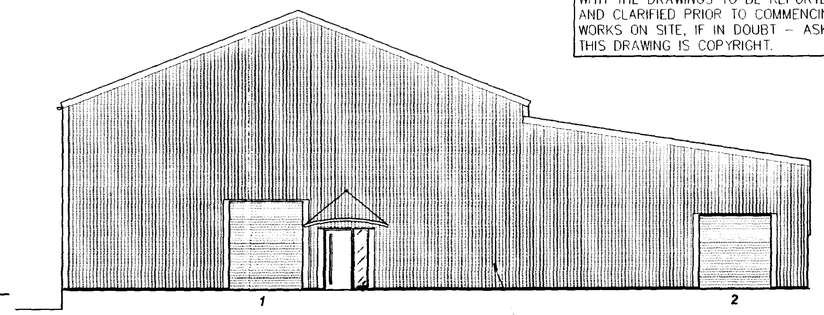

Proposed Elevation facing Swan Inns Offices
Scale 1:100

Elevation clad in profiled steel sheeting
Colour to be agreed.
New entrance door & canopy for pedestrian access.
New rolling shutter door to opening no.2

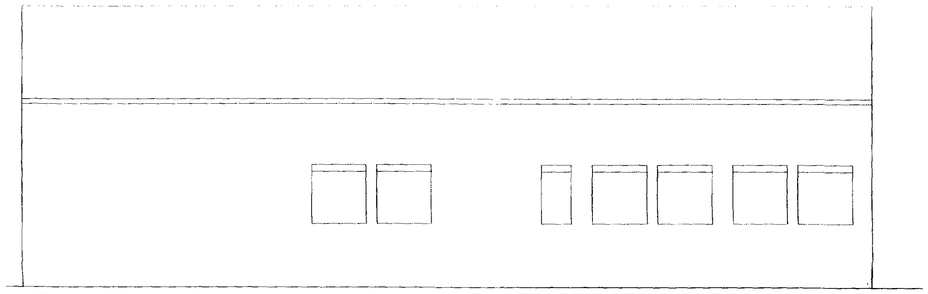

Existing Elevation facing Quadring road
Scale 1:100

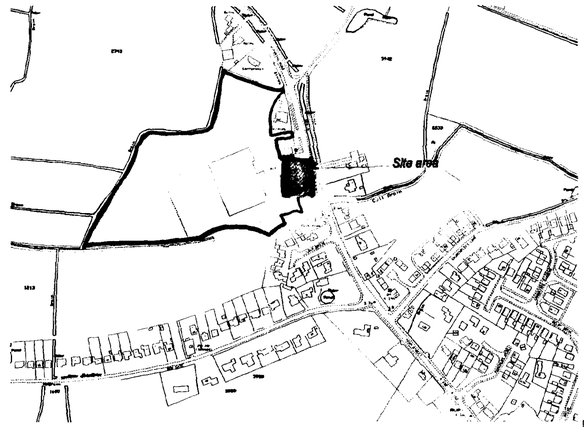

Site Plan
Scale 1:2500

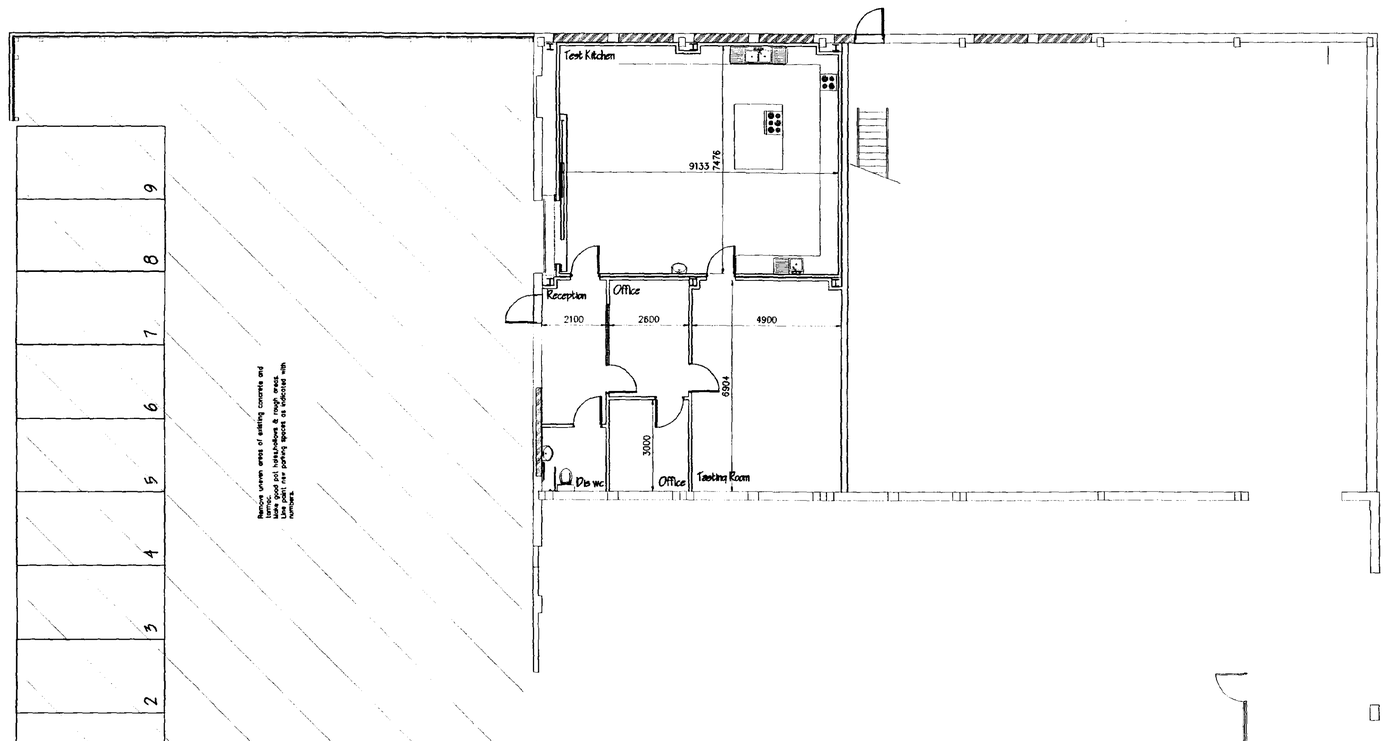

SOUTH HOLLAND DC
HOUSING & PLANNING
30 MAR 2000
Ref: 0373/00

CORPORATE a Ltd ARCHITECTURE

CLIENT
Geest Prepared foods
West Marsh Road
Spalding
Lincs
(Gosberton Food Park)

TITLE
Project Blue Sky
Project No 1631.GUK.00

Test kitchen Plan & Elevations
New fencing proposals

DATE 25.03.00
SCALE Var
DRAWING NO
ISSUE NO.

NO DIMENSIONS TO BE SCALED FROM THIS DRAWING, ALL DIMENSIONS TO BE CHECKED ON SITE. ANY DISCREPANCIES WITH THE DRAWINGS TO BE REPORTED AND CLARIFIED PRIOR TO COMMENCING WORKS ON SITE, IF IN DOUBT – ASK. THIS DRAWING IS COPYRIGHT.

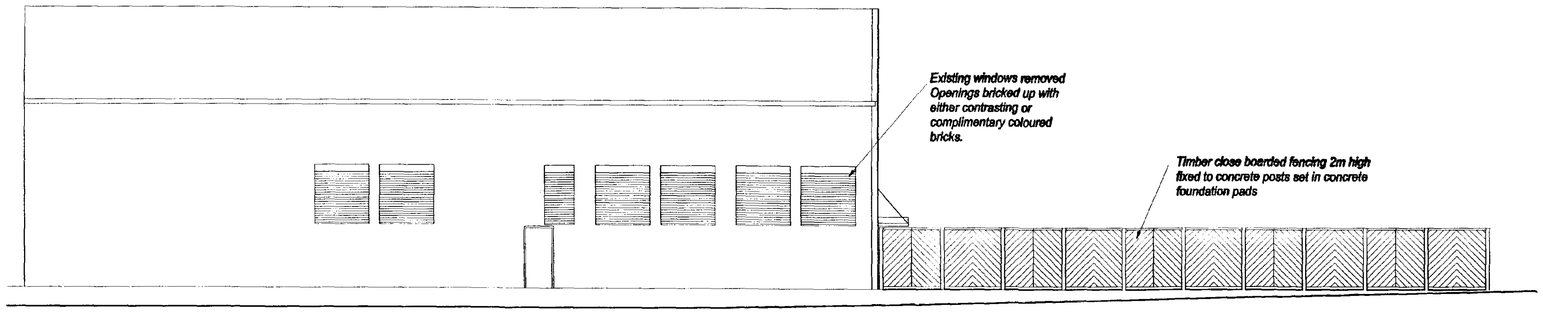

Proposed Elevation facing Quadring road
Scale 1:100

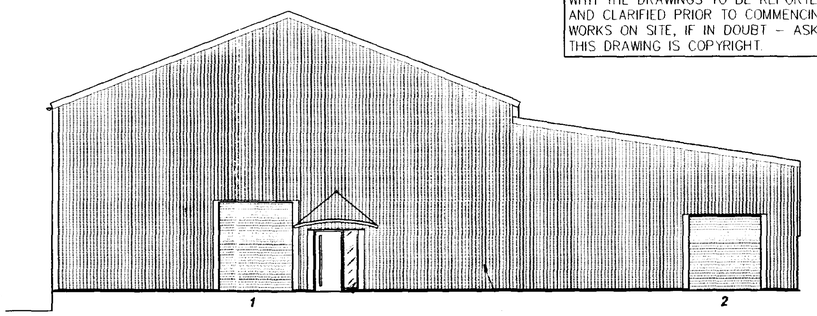

Proposed Elevation facing Swan Inns Offices
Scale 1:100

Elevation clad in profiled steel sheeting
Colour to be agreed.
New entrance door & canopy for pedestrian access.
New rolling shutter door to opening no.2

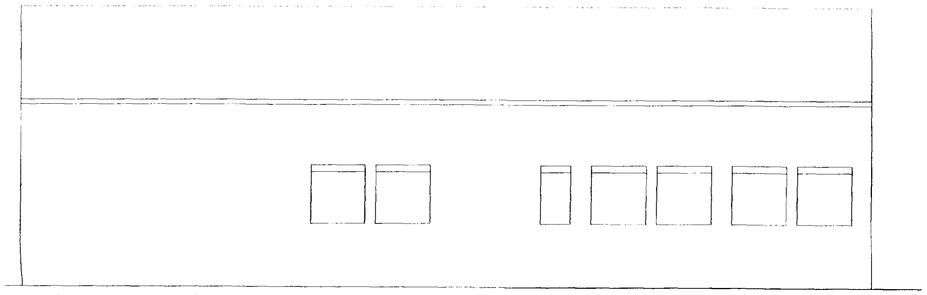

Existing Elevation facing Quadring road
Scale 1:100

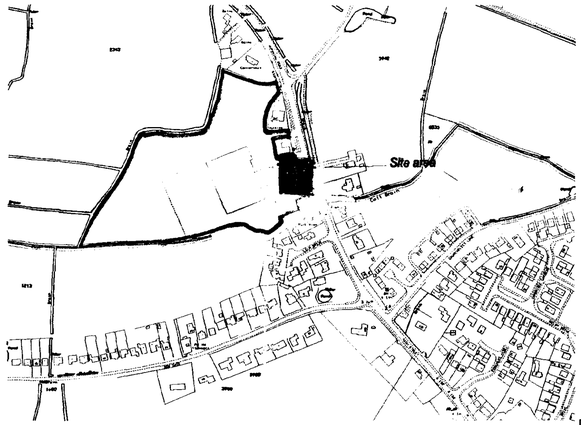

Site Plan
Scale 1:2500

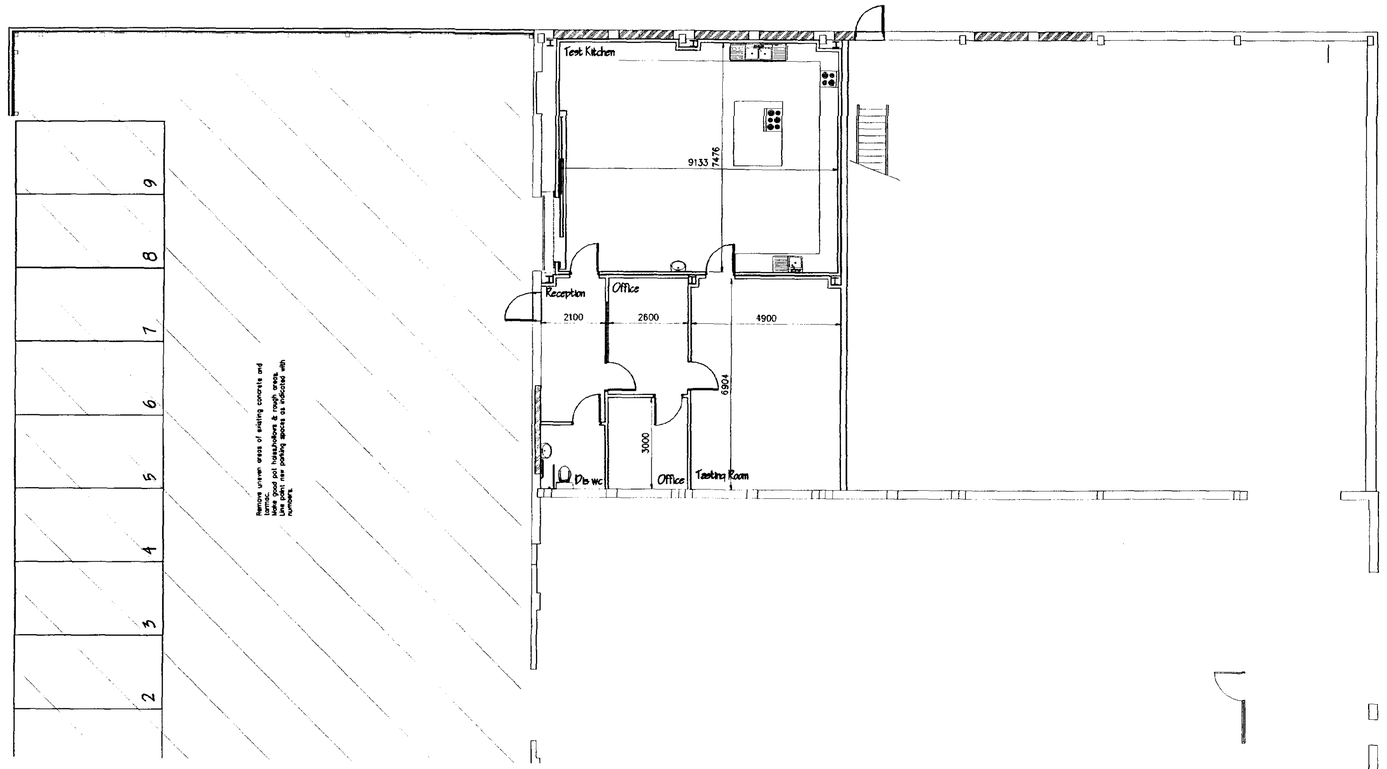

SOUTH HOLLAND DC
HOUSING & PLANNING
30 MAR 2000
Ref: 0373/00

CORPORATE ARCHITECTURE Ltd

CLIENT
Geest Prepared foods
West Marsh Road
Spalding
Lincs
(Gosberton Food Park)

TITLE
Project Blue Sky
Project No 1631.GUK.00

Test kitchen Plan & Elevations
New fencing proposals

DATE 25.03.00
SCALE Var
DRAWING NO.
ISSUE NO.

NO DIMENSIONS TO BE SCALED FROM THIS DRAWING. ALL DIMENSIONS TO BE CHECKED ON SITE. ANY DISCREPANCIES WITH THE DRAWINGS TO BE REPORTED AND CLARIFIED PRIOR TO COMMENCING WORKS ON SITE. IF IN DOUBT – ASK. THIS DRAWING IS COPYRIGHT.

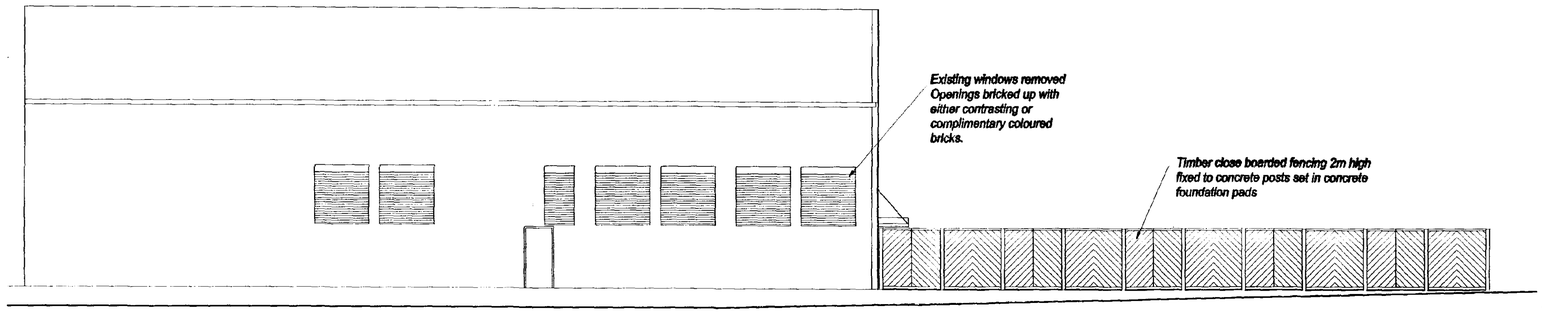

Proposed Elevation facing Quadring road
Scale 1:100

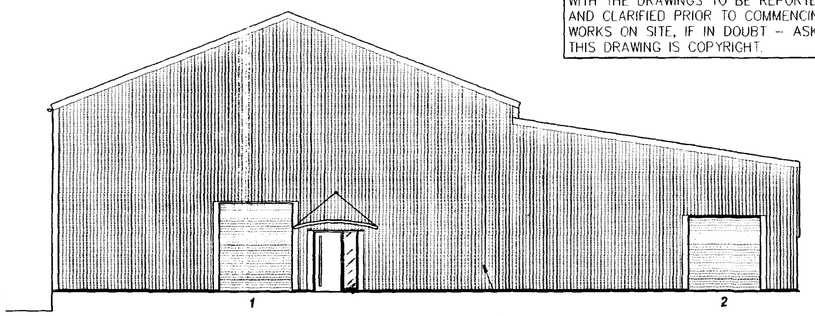

Proposed Elevation facing Swan Inns Offices
Scale 1:100

Elevation clad in profiled steel sheeting
Colour to be agreed.
New entrance door & canopy for pedestrian access.
New rolling shutter door to opening no.2

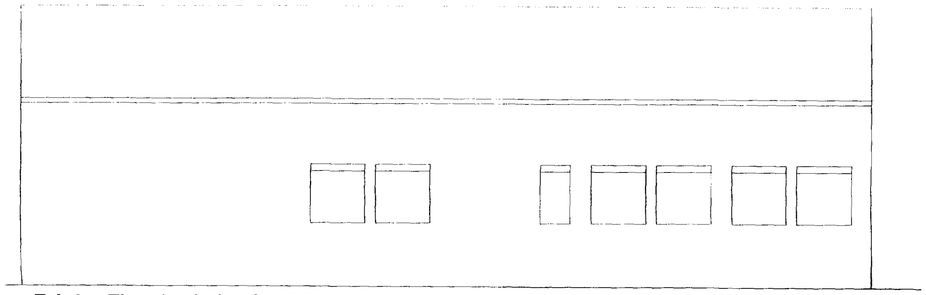

Existing Elevation facing Quadring road
Scale 1:100

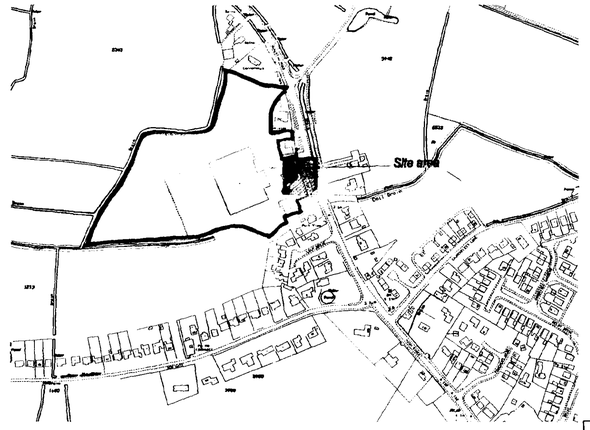

Site Plan
Scale 1:2500

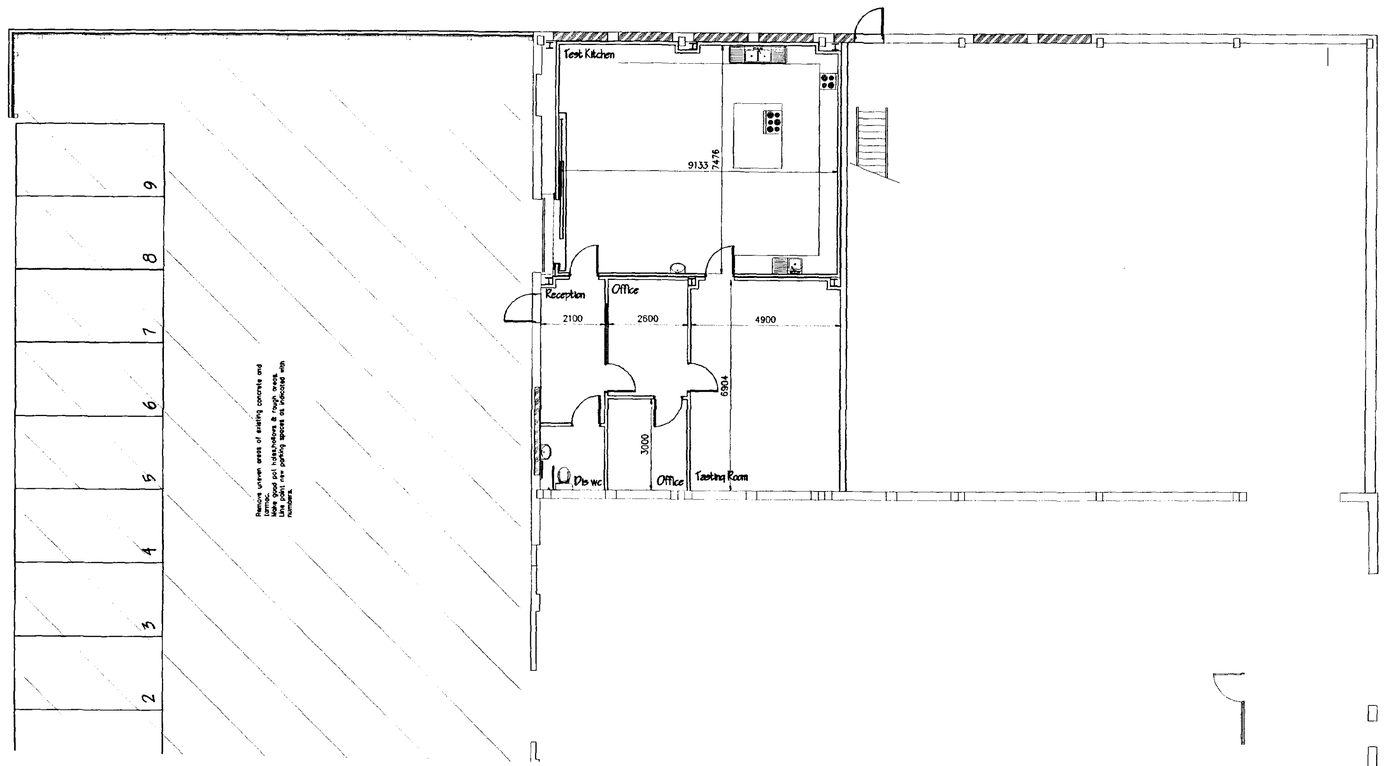

SOUTH KESTEVEN DC
HOUSING & PLANNING
30 MAR 2000
Ref: 0373/00

CORPORATE ARCHITECTURE Ltd

CLIENT
Geest Prepared foods
West Marsh Road
Spalding
Lincs
(Gosberton Food Park)

TITLE
Project Blue Sky
Project No 1631.GUK.00

Test kitchen Plan & Elevations
New fencing proposals

DATE 25.03.00
SCALE Var
DRAWING NO.
ISSUE NO.

NO DIMENSIONS TO BE SCALED FROM THIS DRAWING. ALL DIMENSIONS TO BE CHECKED ON SITE. ANY DISCREPANCIES WITH THE DRAWINGS TO BE REPORTED AND CLARIFIED PRIOR TO COMMENCING WORKS ON SITE, IF IN DOUBT – ASK. THIS DRAWING IS COPYRIGHT.

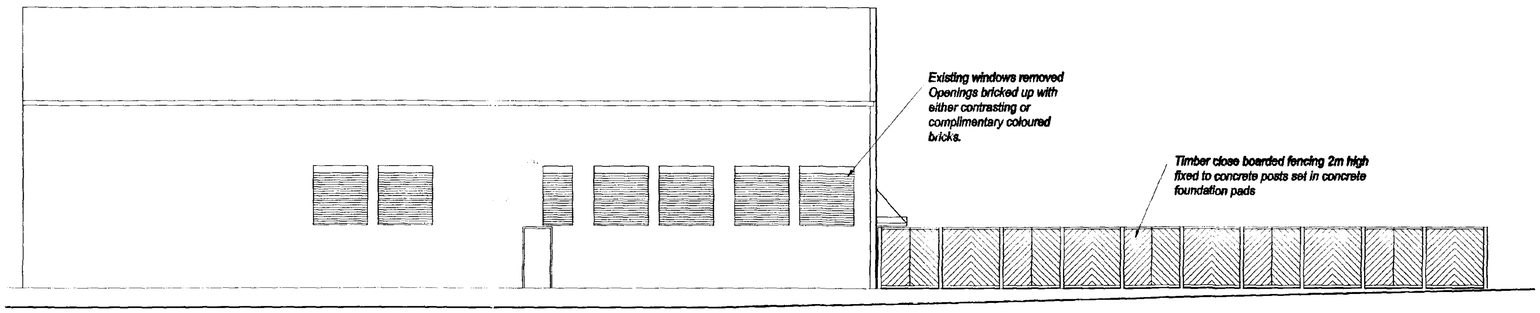

Proposed Elevation facing Quadring road
Scale 1:100

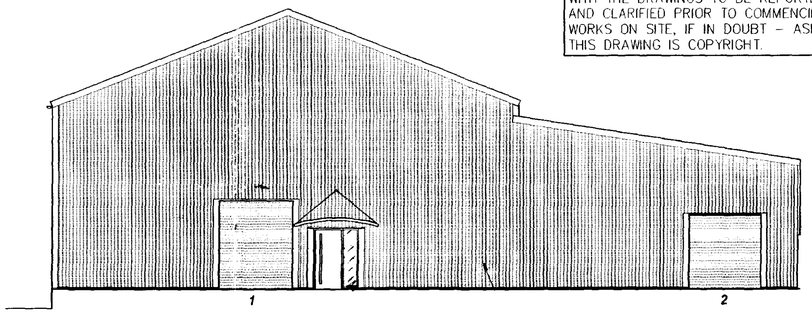

Proposed Elevation facing Swan Inns Offices
Scale 1:100

Elevation clad in profiled steel sheeting
Colour to be agreed.
New entrance door & canopy for pedestrian access.
New rolling shutter door to opening no.2

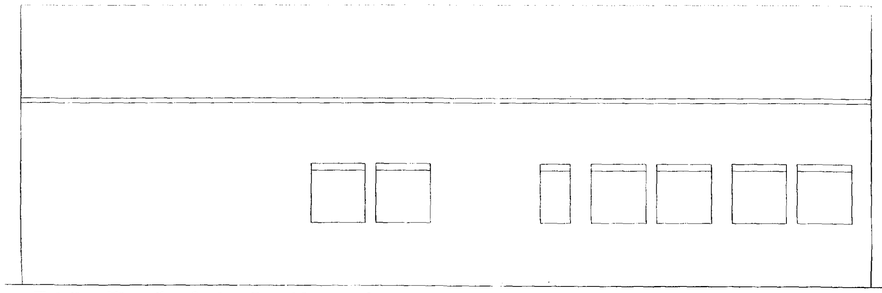

Existing Elevation facing Quadring road
Scale 1:100

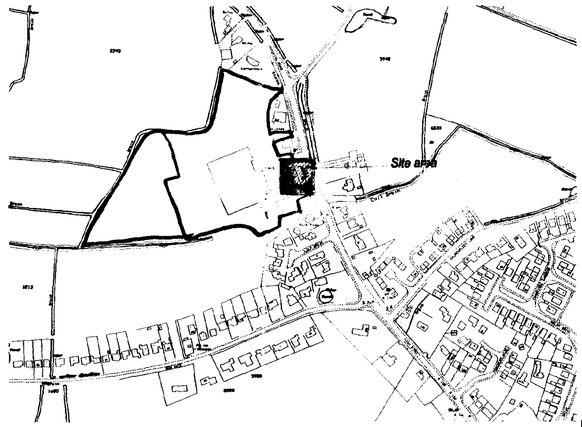

Site Plan
Scale 1:2500

SOUTH HOLLAND DC
HOUSING & PLANNING
30 MAR 2000
Ref: 0373/00

CORPORATE a Ltd ARCHITECTURE

CLIENT
Geest Prepared foods
West Marsh Road
Spalding
Lincs
(Gosberton Food Park)

TITLE
Project Blue Sky
Project No 1631.GUK.00

Test kitchen Plan & Elevations
New fencing proposals

DATE 25.03.00
SCALE Var
DRAWING NO
ISSUE NO.