
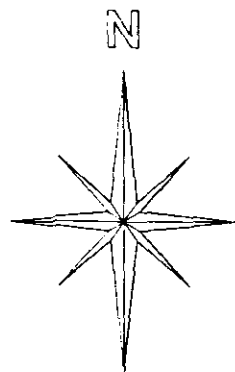
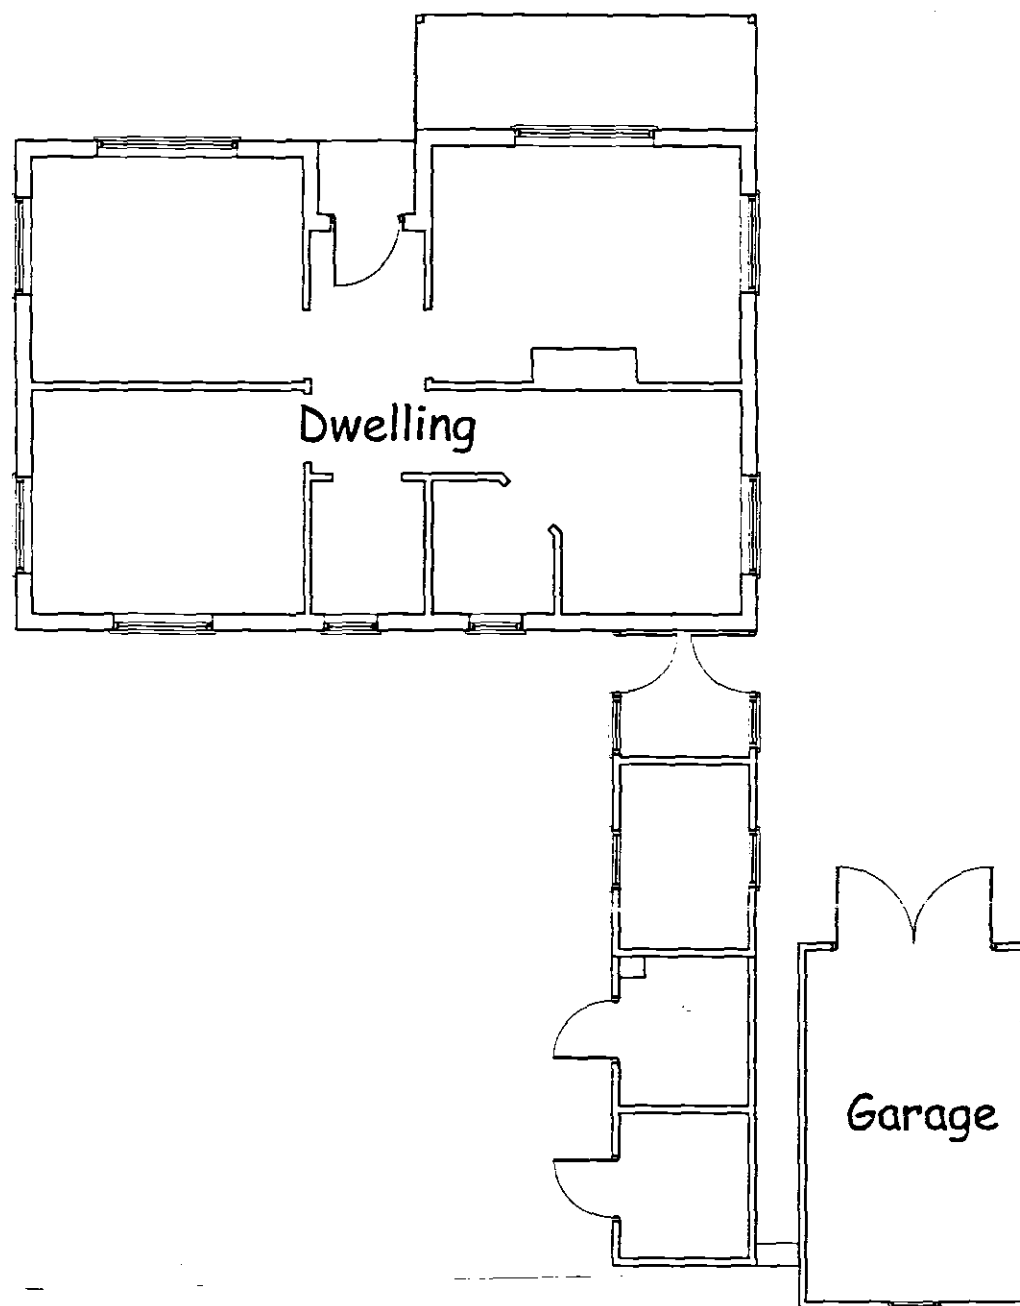


SCALE IN METRES

1:100

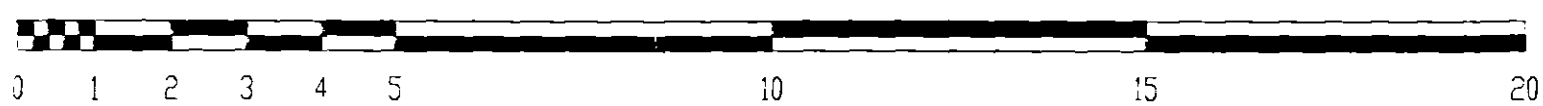

**ROBERT  
LOWE**  
CHARTERED  
ARCHITECT

1-2 North End, Swineshead  
Boston, Lincs., PE20 3LR  
Phone 01205-821117  
Fax 01205-821139  
info@lowe-architects.com

Project:  
Replacement Dwelling  
37 Clough Road, Gosberton  
Risegate, Gosberton, Lincs

Client:  
Mr Burpitt

Drawing Title:  
EXISTING PLAN  
1: 100

Date:  
August 2005  
Scale:  
1: 100

Project No: 05007  
Drawing No: 05  
Drawn: RWL CL  
Rev:

Contractors are to check all dimensions on site and to report any discrepancy to the Architect.  
Do not scale from the drawing. © 2005

DEFINITIVE  
PLAN

02771