

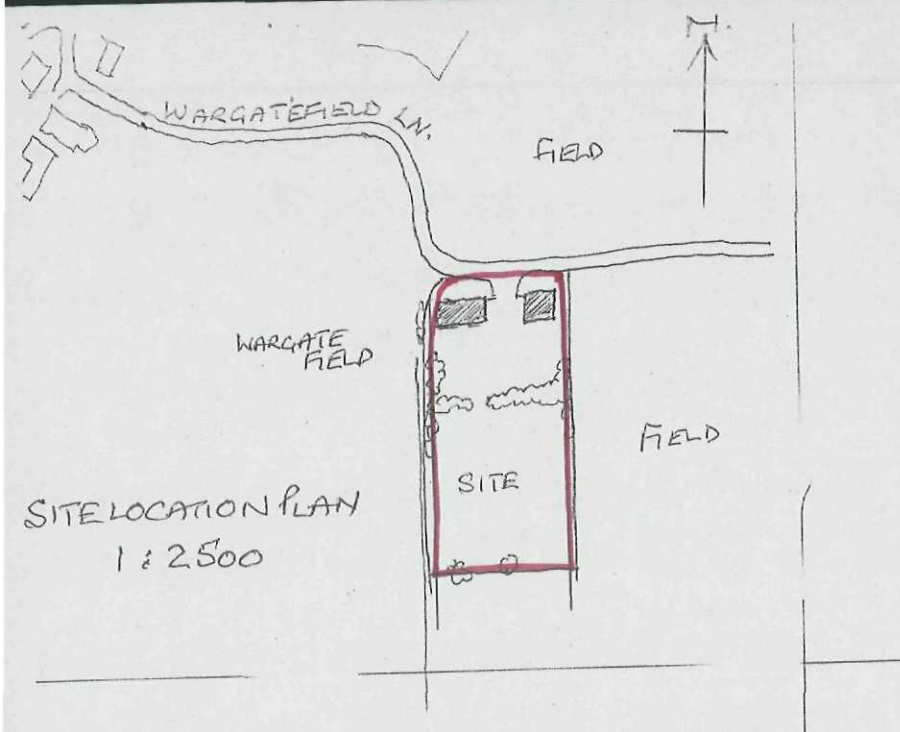


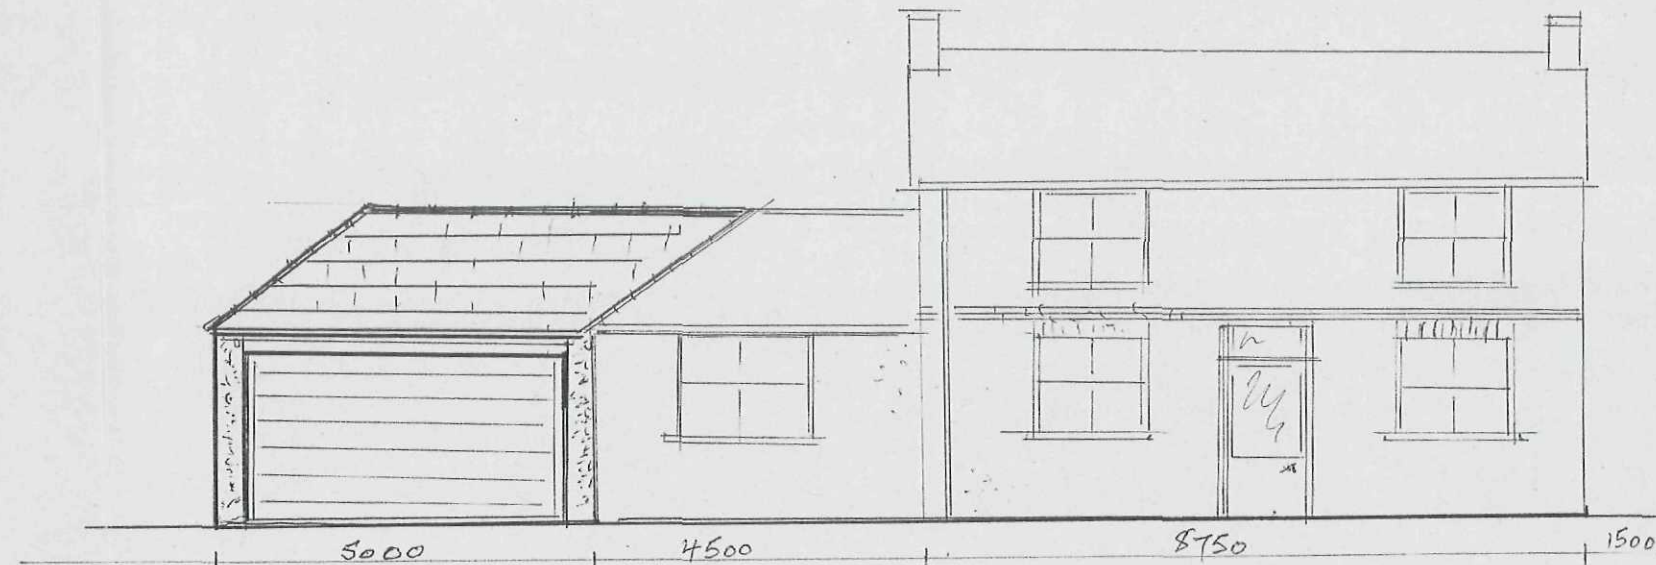

PROPOSED DOUBLE GARAGE EXTENSION
COLLYS COTTAGE, WARGATEFIELD LANE, GOSBERTON
FOR: MR B. CURTIS.

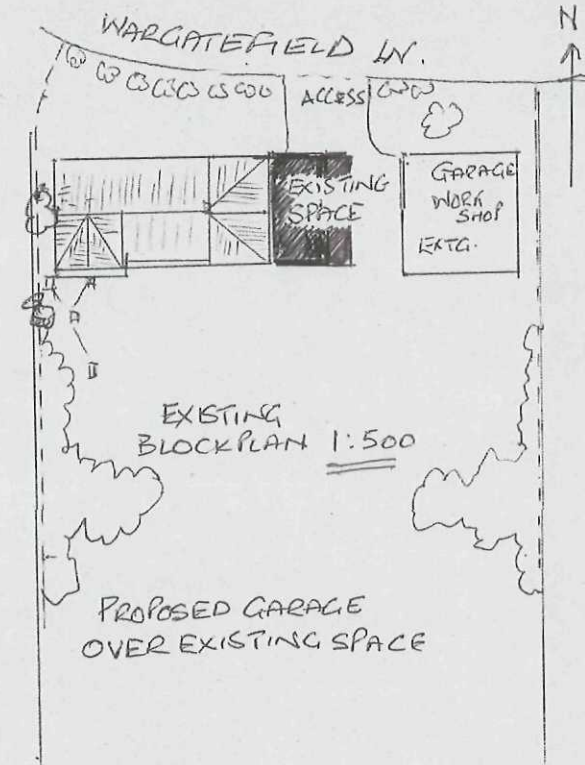

FRONT ELEVATION SHOWING PROPOSED GARAGE 1:100

SIDE ELEVATION REMAINS UNCHANGED.


GARAGE TO BE FULL DEPTH OF EXISTING BUILDING. SIDE ELEVATION TO REMAIN UNCHANGED (I.E NO WINDOWS/DOORS)

ALL MATERIALS TO MATCH EXISTING.


RAINWATER TO NEW SOAKAWAY.

EXISTING ROOF TO BE CONTINUED ACROSS.

I UNDERSTAND BUILDING REGULATIONS ARE REQUIRED. THESE WILL BE PREPARED SHOULD THIS OUTLINE PLAN BE ACCEPTED.

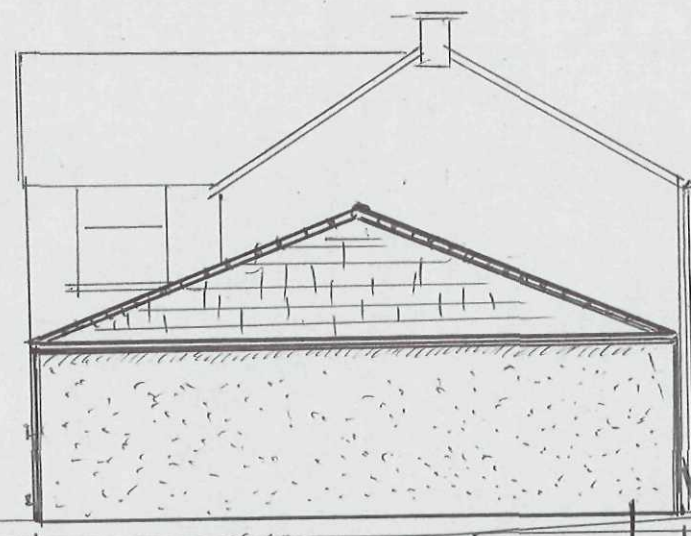

SIDE ELEVATION SHOWING PROPOSED GARAGE 1:100

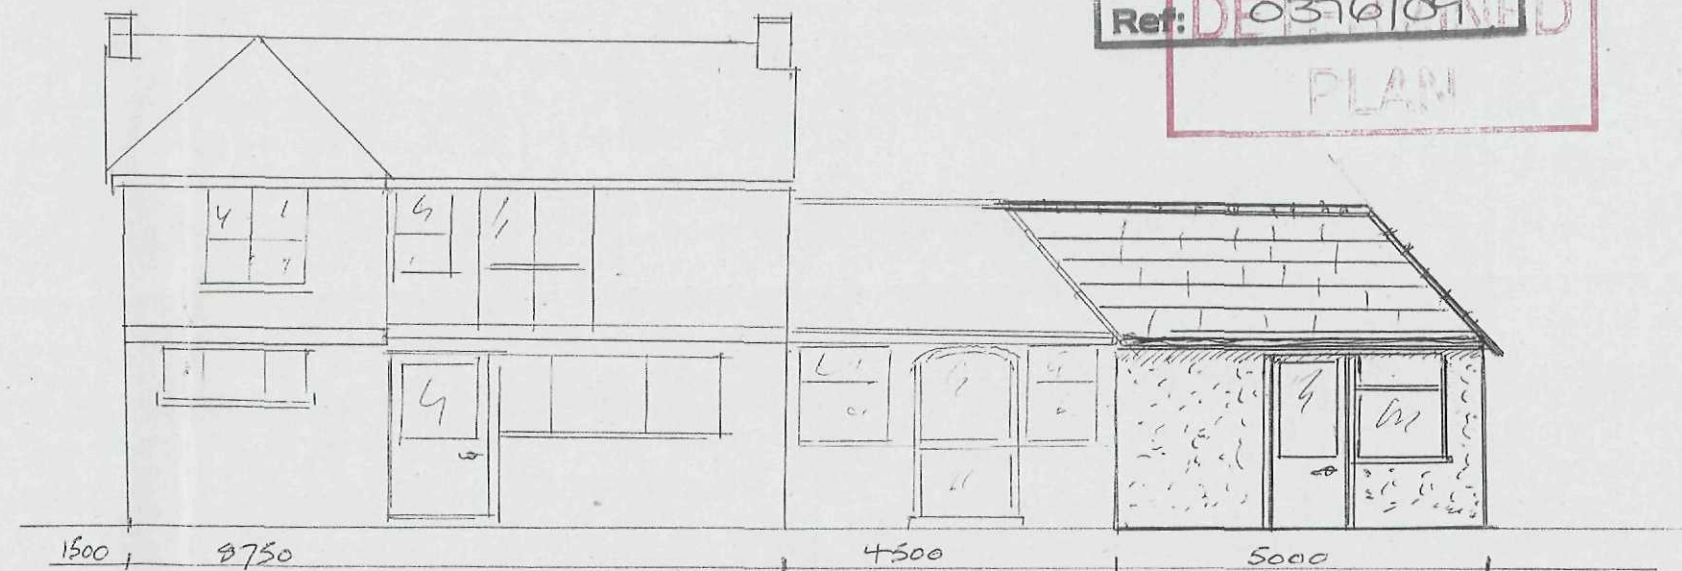

REAR ELEVATION SHOWING PROPOSED GARAGE. 1:100

