


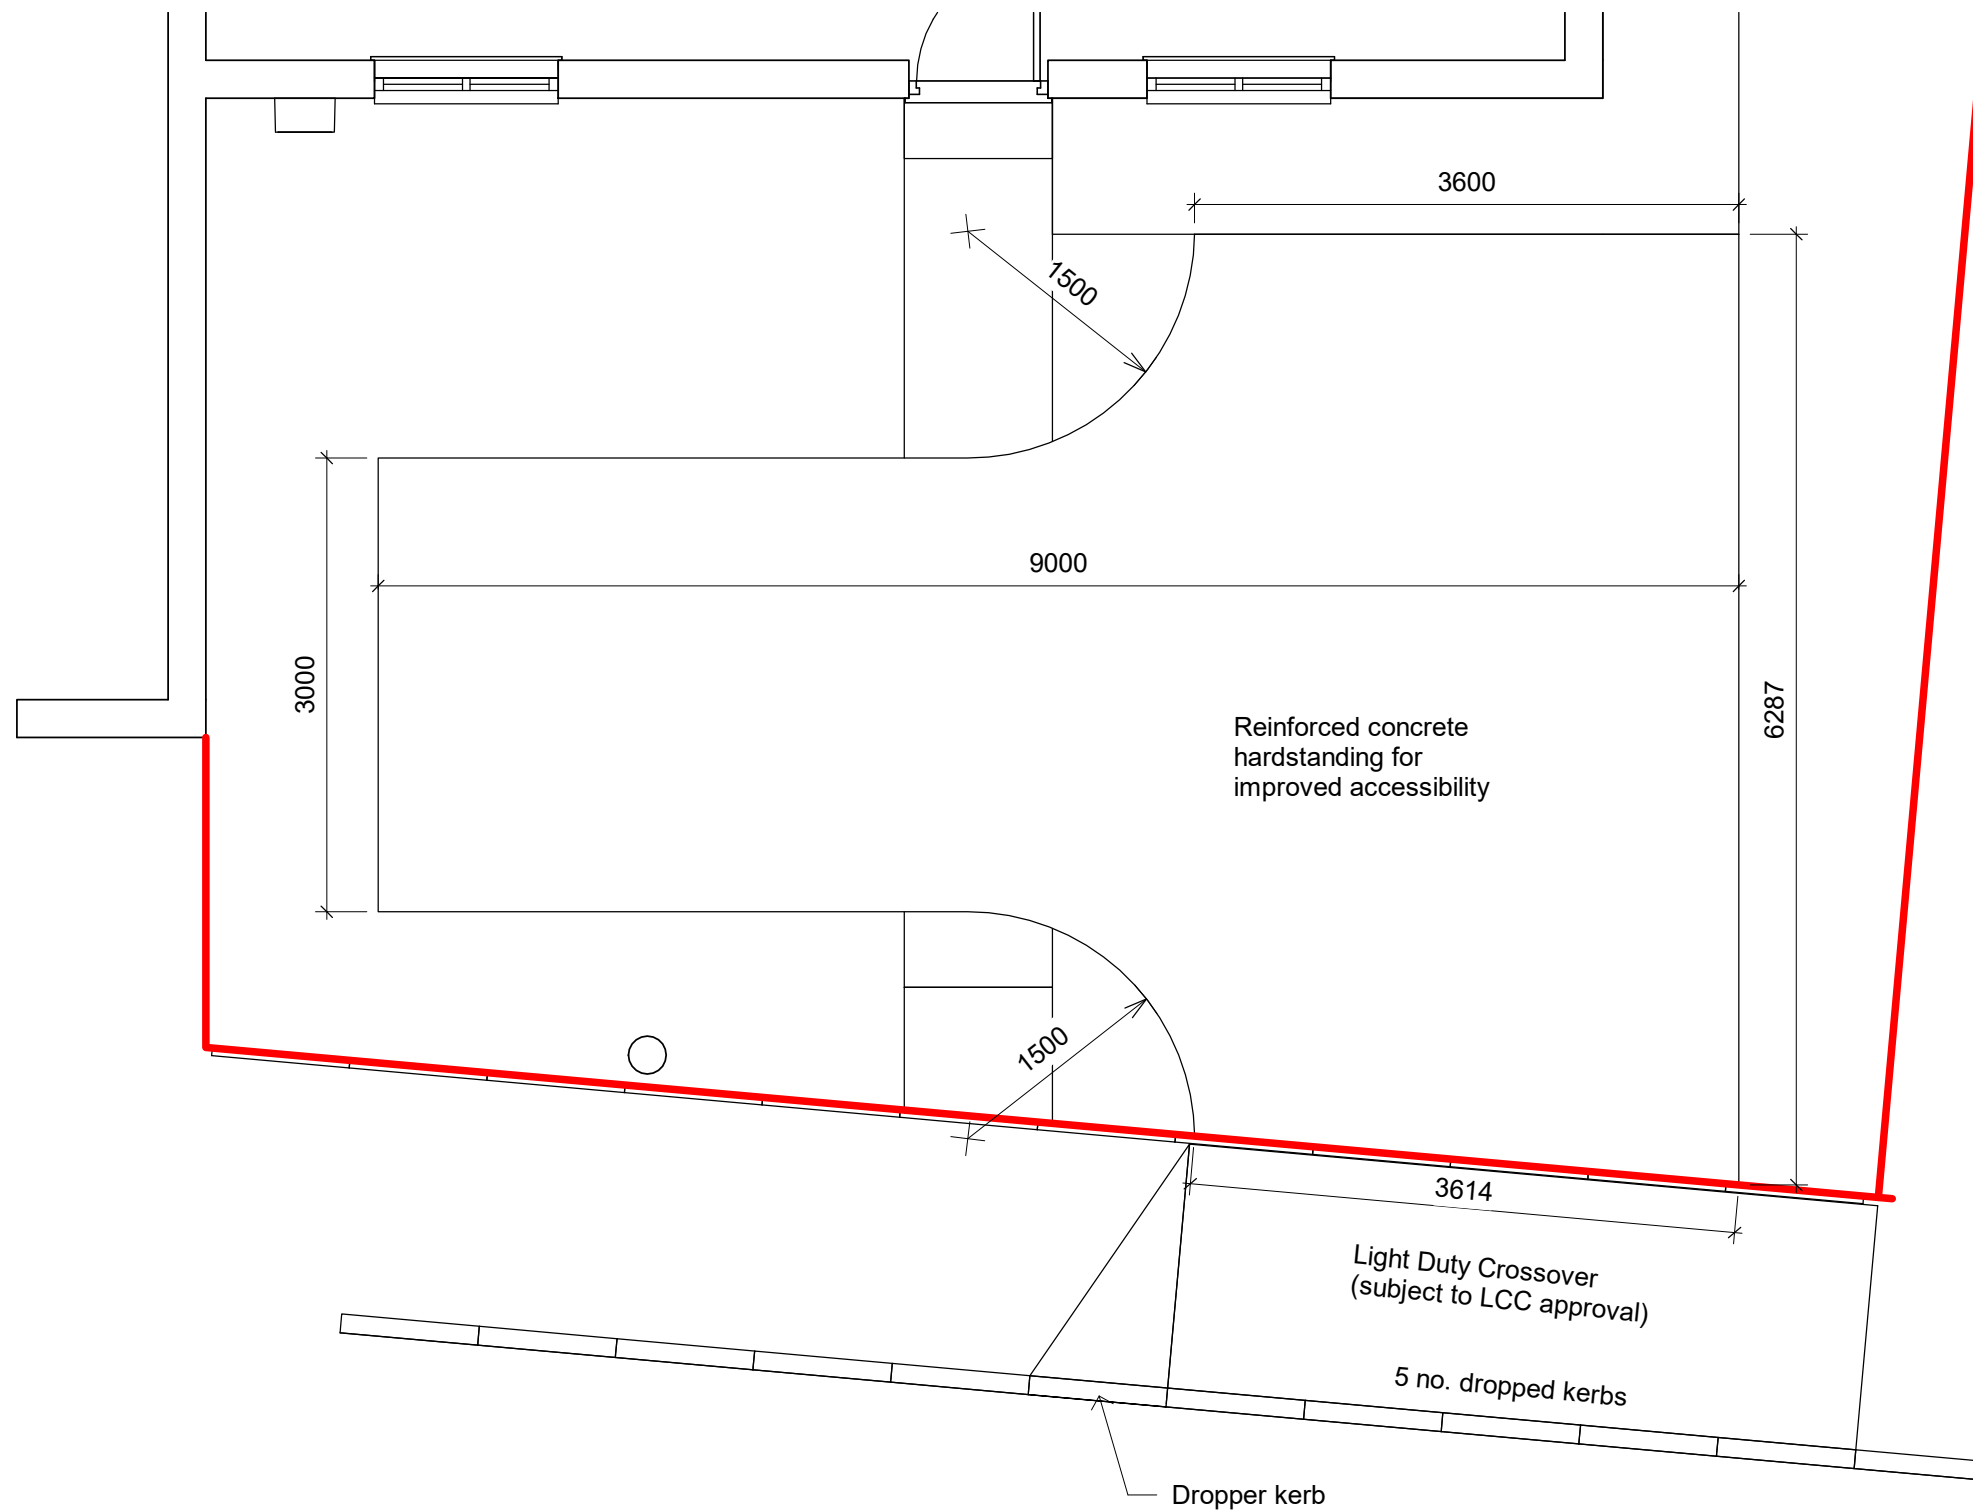

Reinforcement for Ground Supported Concrete

Minimum cover for reinforcement

Position of the concrete	Minimum cover (mm)
In contact with the ground	75
External conditions	50
Cast against dpm on sand blinding	40
Against adequate blinding concrete	40
Protected or internal conditions	25

Application	Reinforcement Type
Pathway	A142 mesh fabric
Driveway	A193 mesh fabric
Ground Floor Slabs	A252 mesh fabric

Fabric mesh sheets should have a minimum overlap of 350mm and be tied together using steel wire.

Supports should be either concrete blocks (no more than 50 x 50mm) or ready-made steel or plastic shoes placed at roughly 600mm centres.

1 Dropped Kerb - (Proposed)

1 : 50

Rev.	Description	Date



CLIENT	Miss K Holland	PROJECT	Accessibility Adaptation	Date	03/03/2021	Project number	DFG/20/1210	Scale (@ A3)	As indicated
ADDRESS	40 High Street Gosberton PE11 4NJ	SHEET	Proposed Dropped Kerb	Drawn by	SG	DRAWING NUMBER	03	REV	