


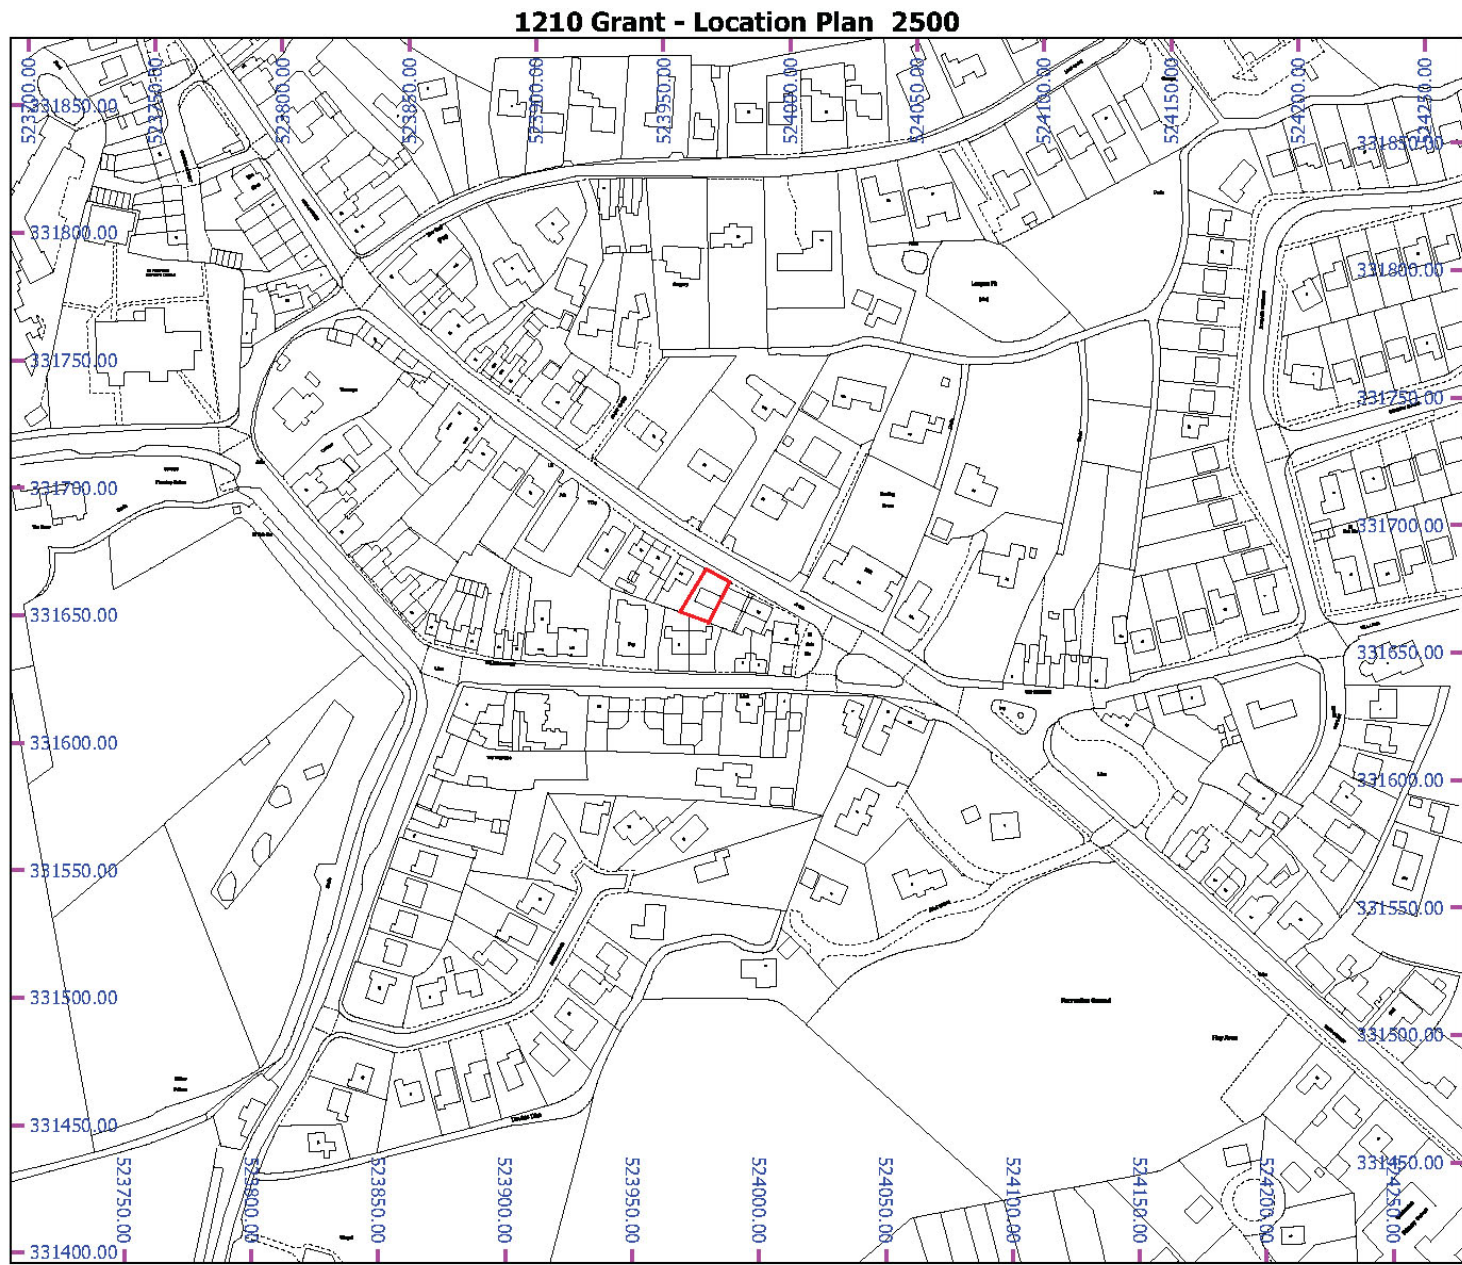

MAP SCALE 1: 2500
CREATED DATE: 03/03/2021
PHOTOGRAPHIC COPY
LIABLE TO DISTORTION
IN SCALE

© Crown copyright and database rights 2019 Ordnance Survey 100018351



MAP SCALE 1: 500
CREATED DATE: 03/03/2021
PHOTOGRAPHIC COPY
LIABLE TO DISTORTION
IN SCALE

© Crown copyright and database rights 2019 Ordnance Survey 100018351

Rev.	Description	Date



CLIENT	Miss K Holland	PROJECT	Accessibility Adaptation	Date	03/03/2021	Project number	DFG/20/1210	Scale (@ A3)	
ADDRESS	40 High Street Gosberton PE11 4NJ	SHEET	Site Block Location	Drawn by	SG	DRAWING NUMBER	06	REV	