
BROWN & Co

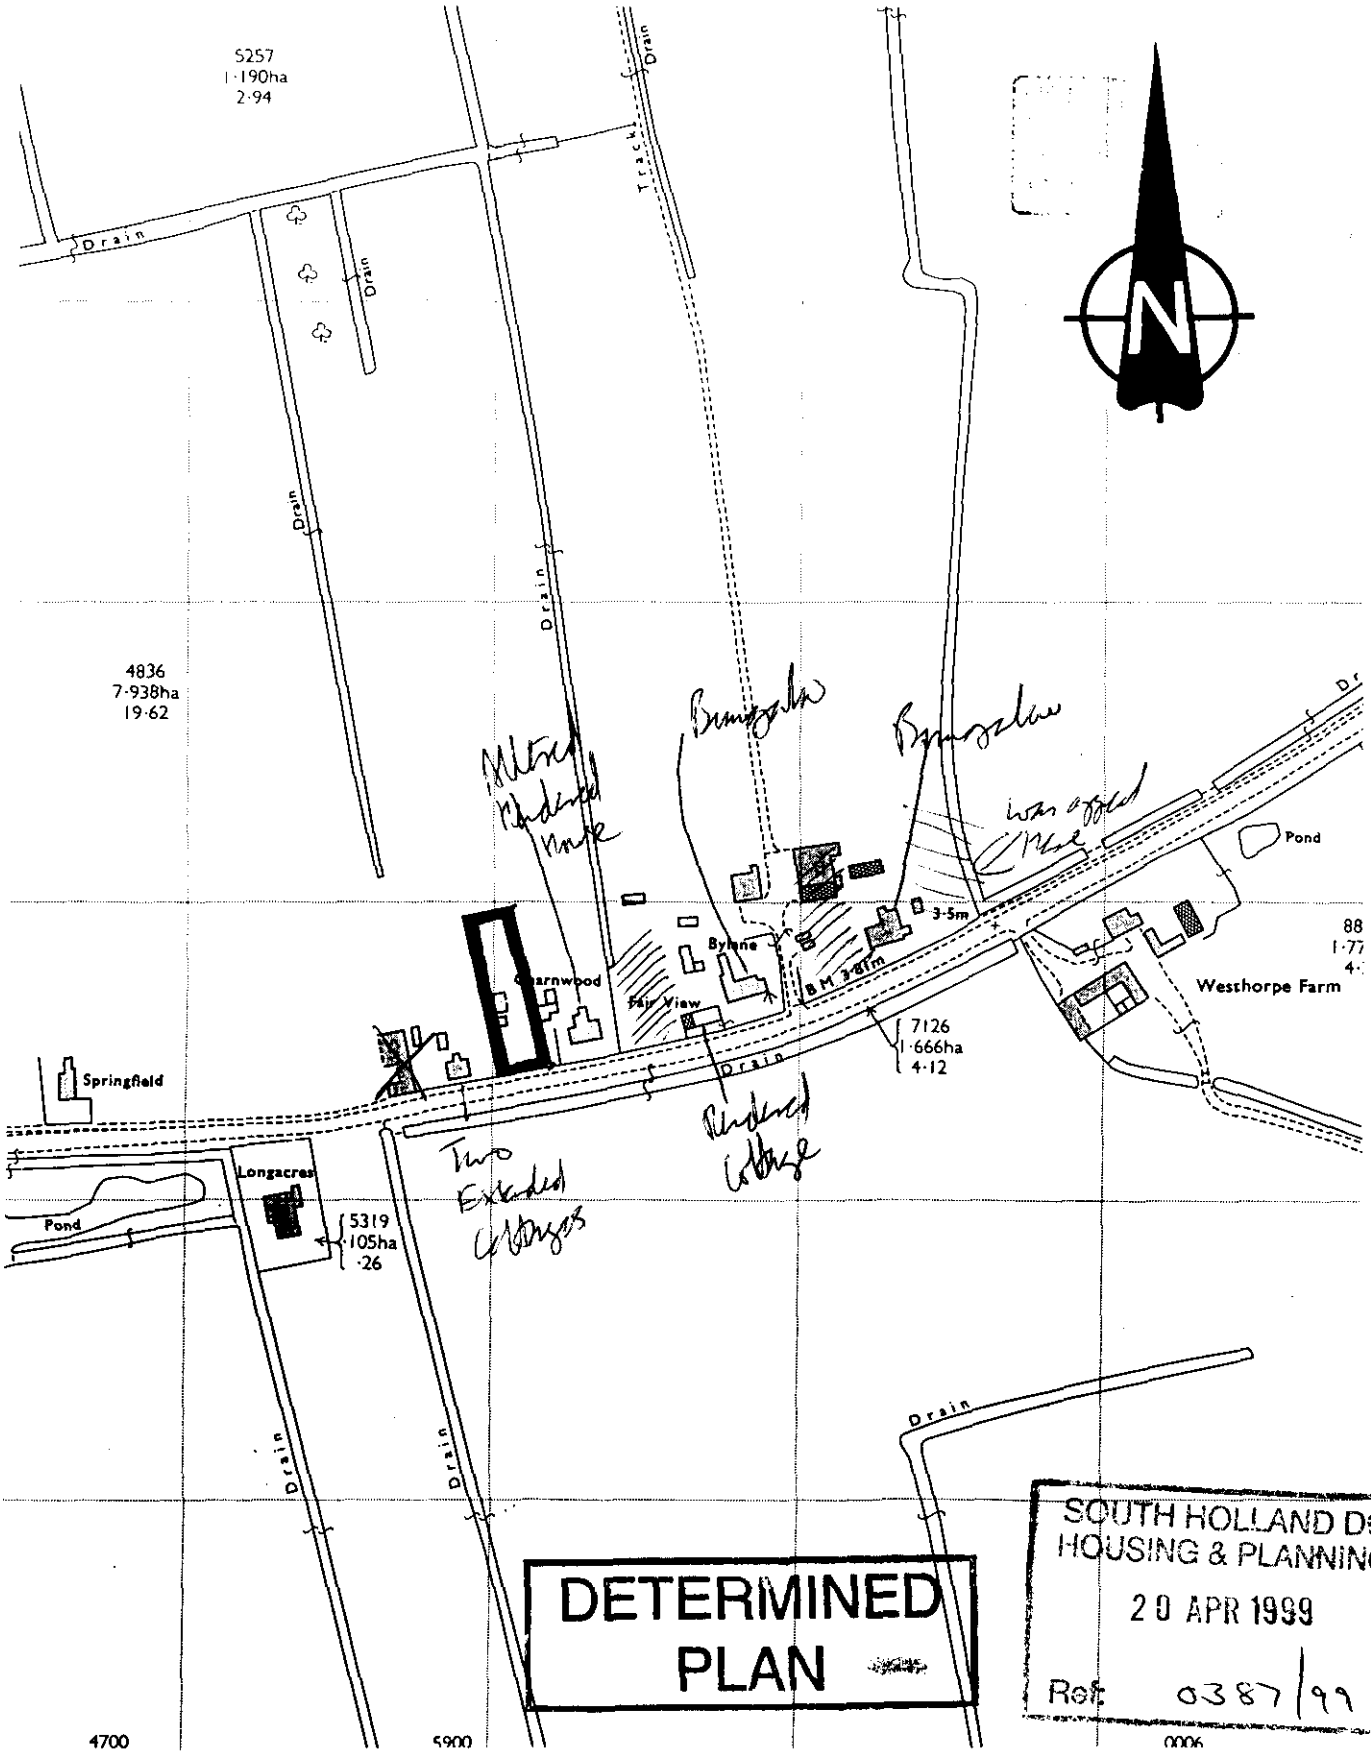

DETERMINED PLAN

SOUTH HOLLAND DC
HOUSING & PLANNING
20 APR 1999
Ref: 0387/99

BROWN & Co

This plan is for convenience only and all maps and plans reproduced from Ordnance Survey Maps with the permission of the Controller of Her Majesty's Stationery Office. Crown Copyright Licence No. ES 73274E


TITLE OUTLINE PLANNING APPLICATION AT WESTHORPE ROAD, GOSBERTON

DRAWING NUMBER JOB 3433/1

SCALE 1:2500

DATE APRIL 1999

BROWN & Co

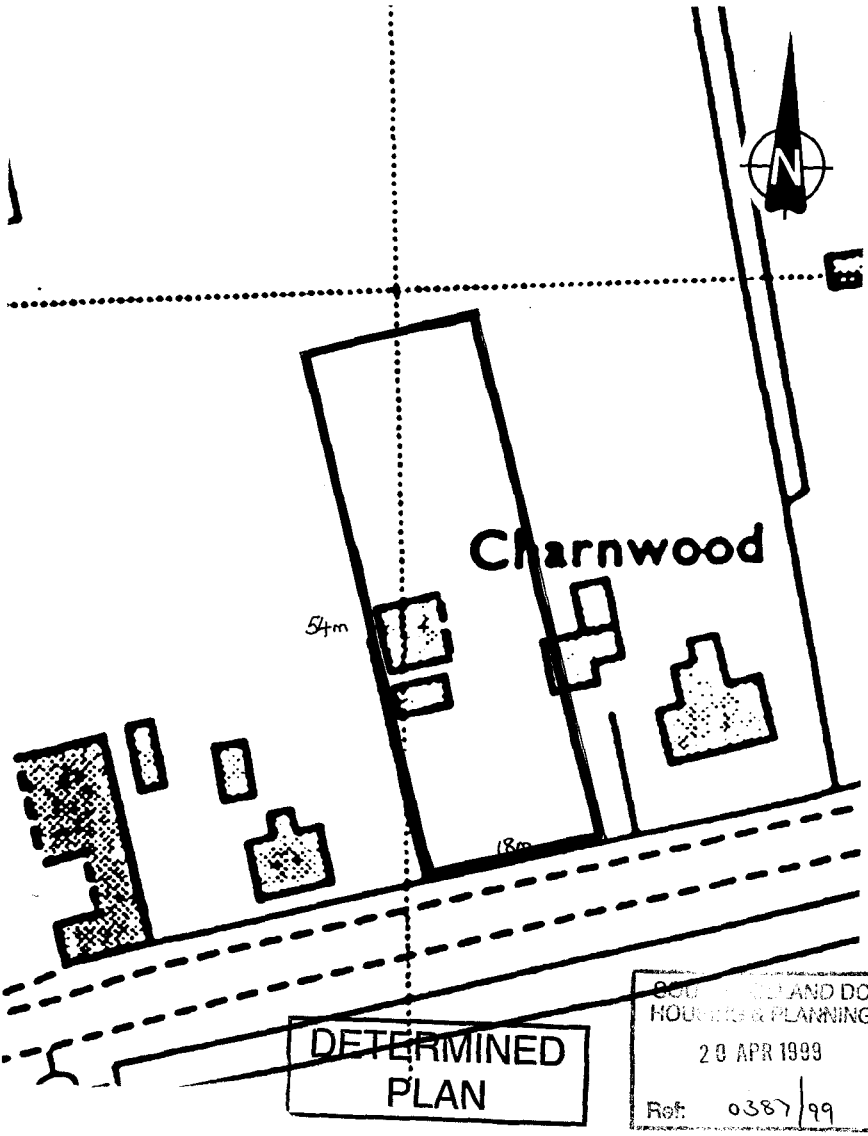

BROWN & Co

This plan is for convenience only and all maps and plans reproduced from Ordnance Survey Maps with the permission of the Controller of Her Majesty's Stationery Office. Crown Copyright Licence No. ES 73274E

TITLE OUTLINE PLANNING APPLICATION
AT WESTHORPE ROAD, GOSBERTON

DRAWING NUMBER JOB 3433/2

SCALE 1: 500 APPROX

DATE APRIL 1999