
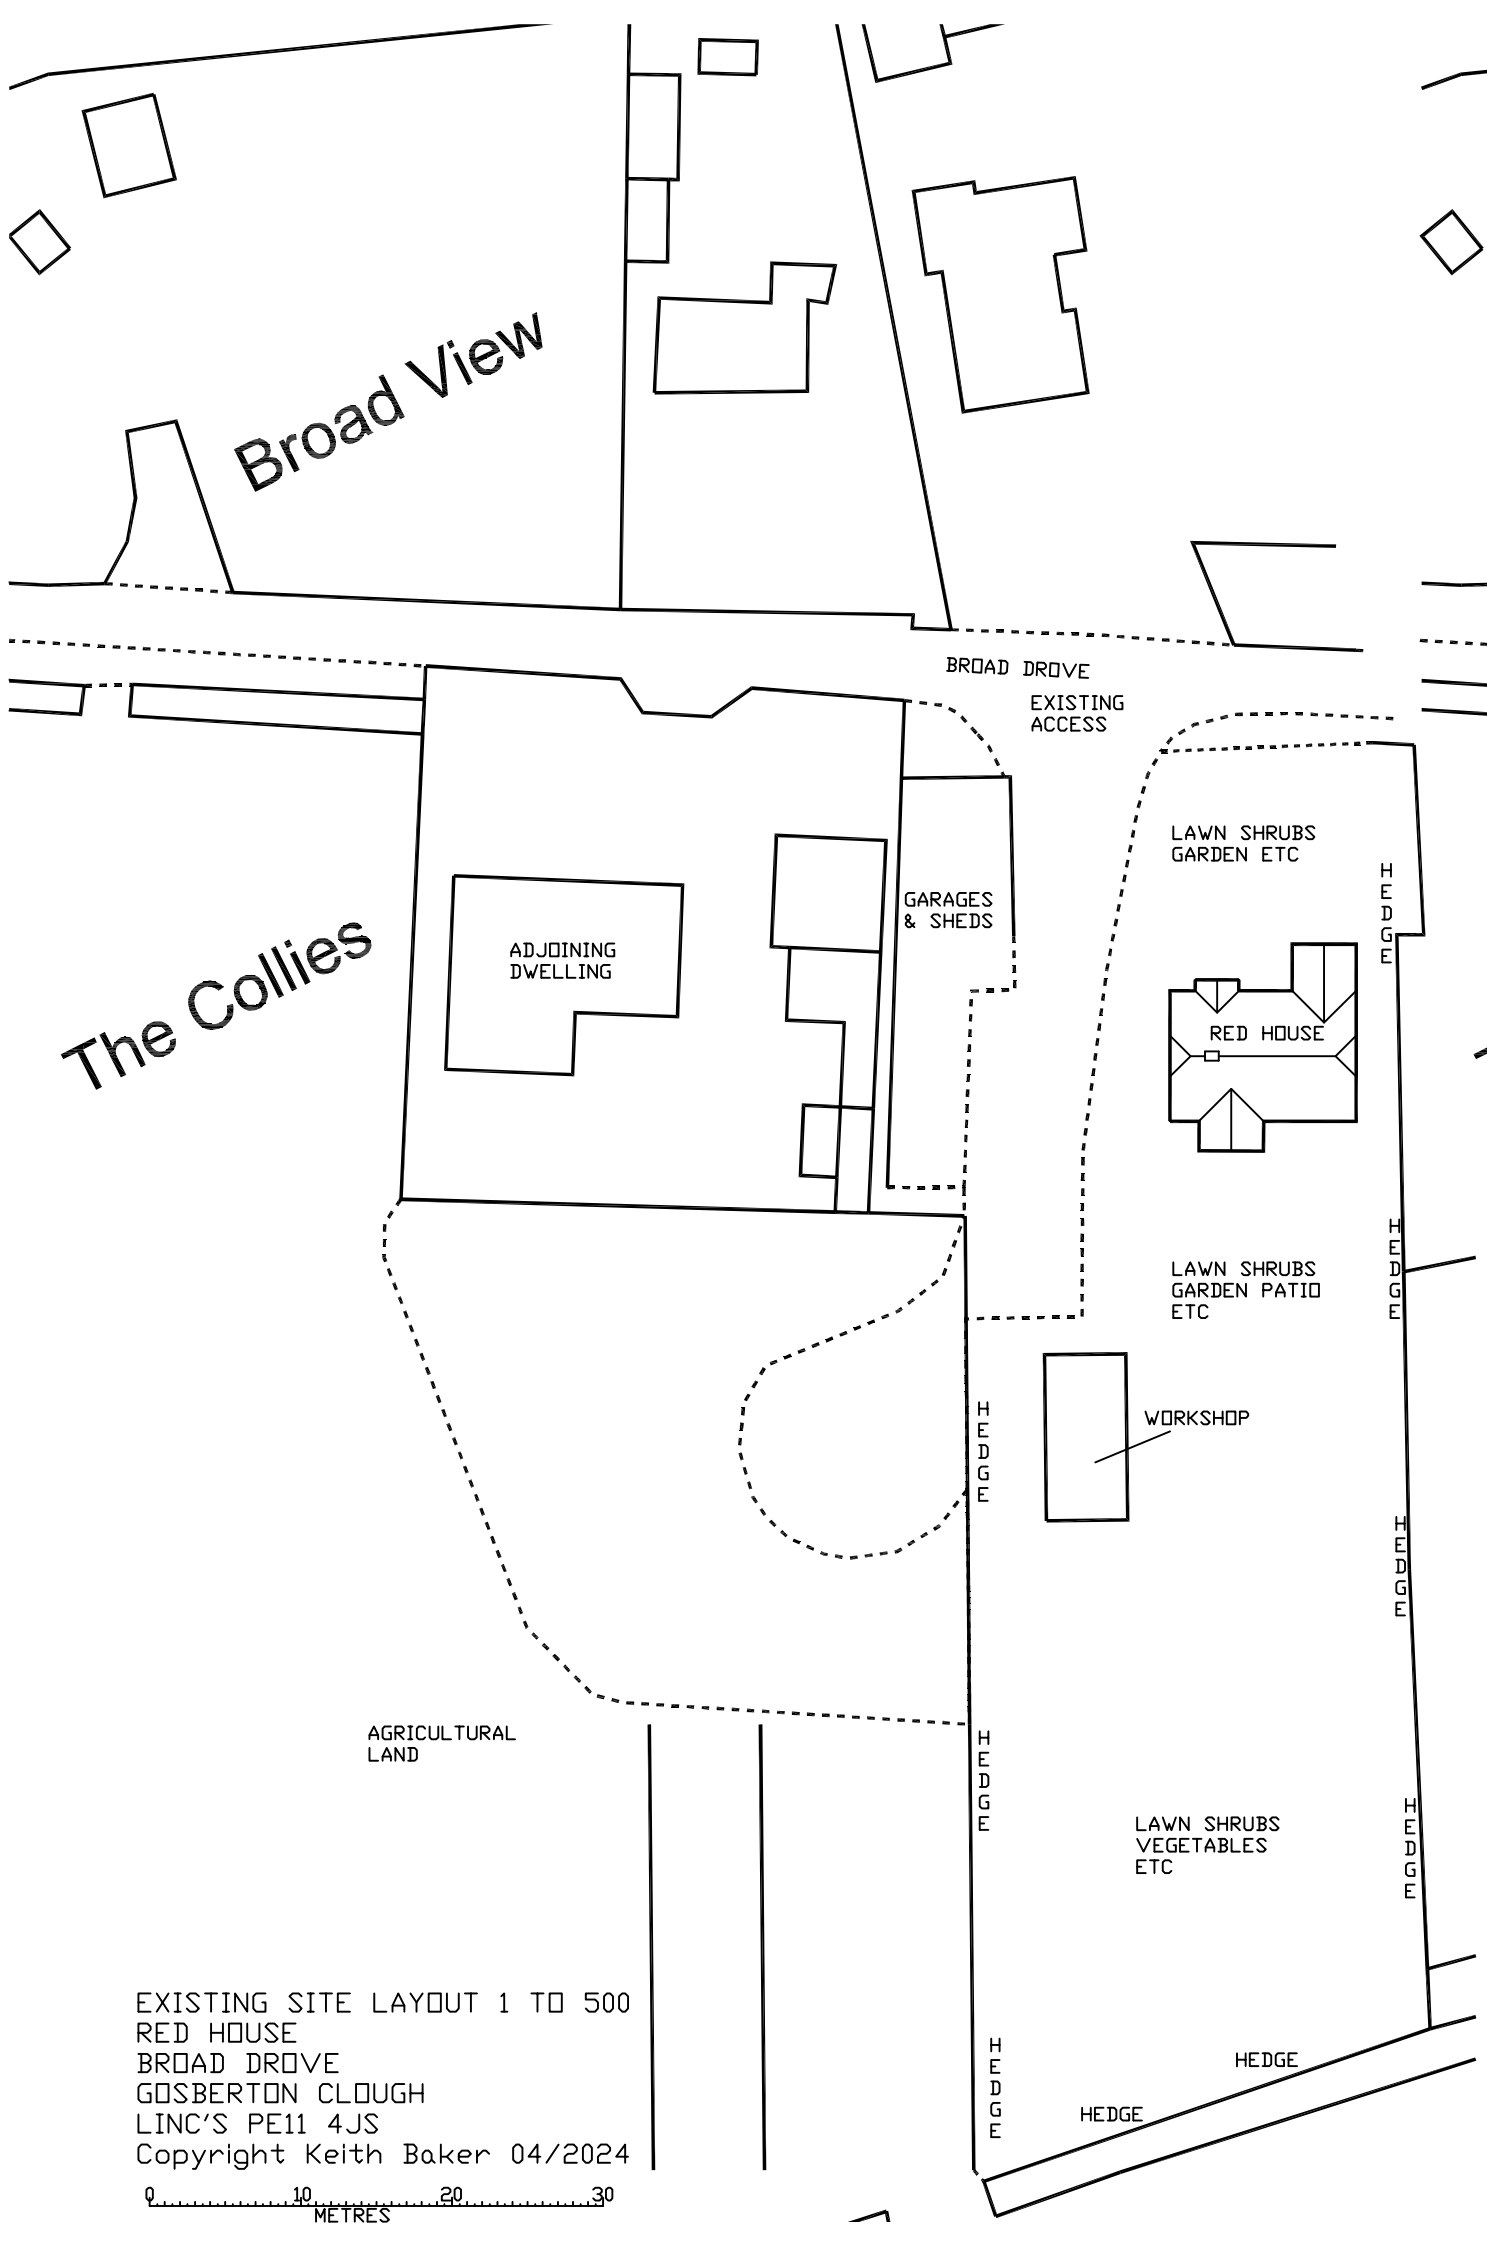


EXISTING SITE LAYOUT 1 TO 500
RED HOUSE
BROAD DROVE
GOSBERTON CLOUGH
LINC'S PE11 4JS
Copyright Keith Baker 04/2024

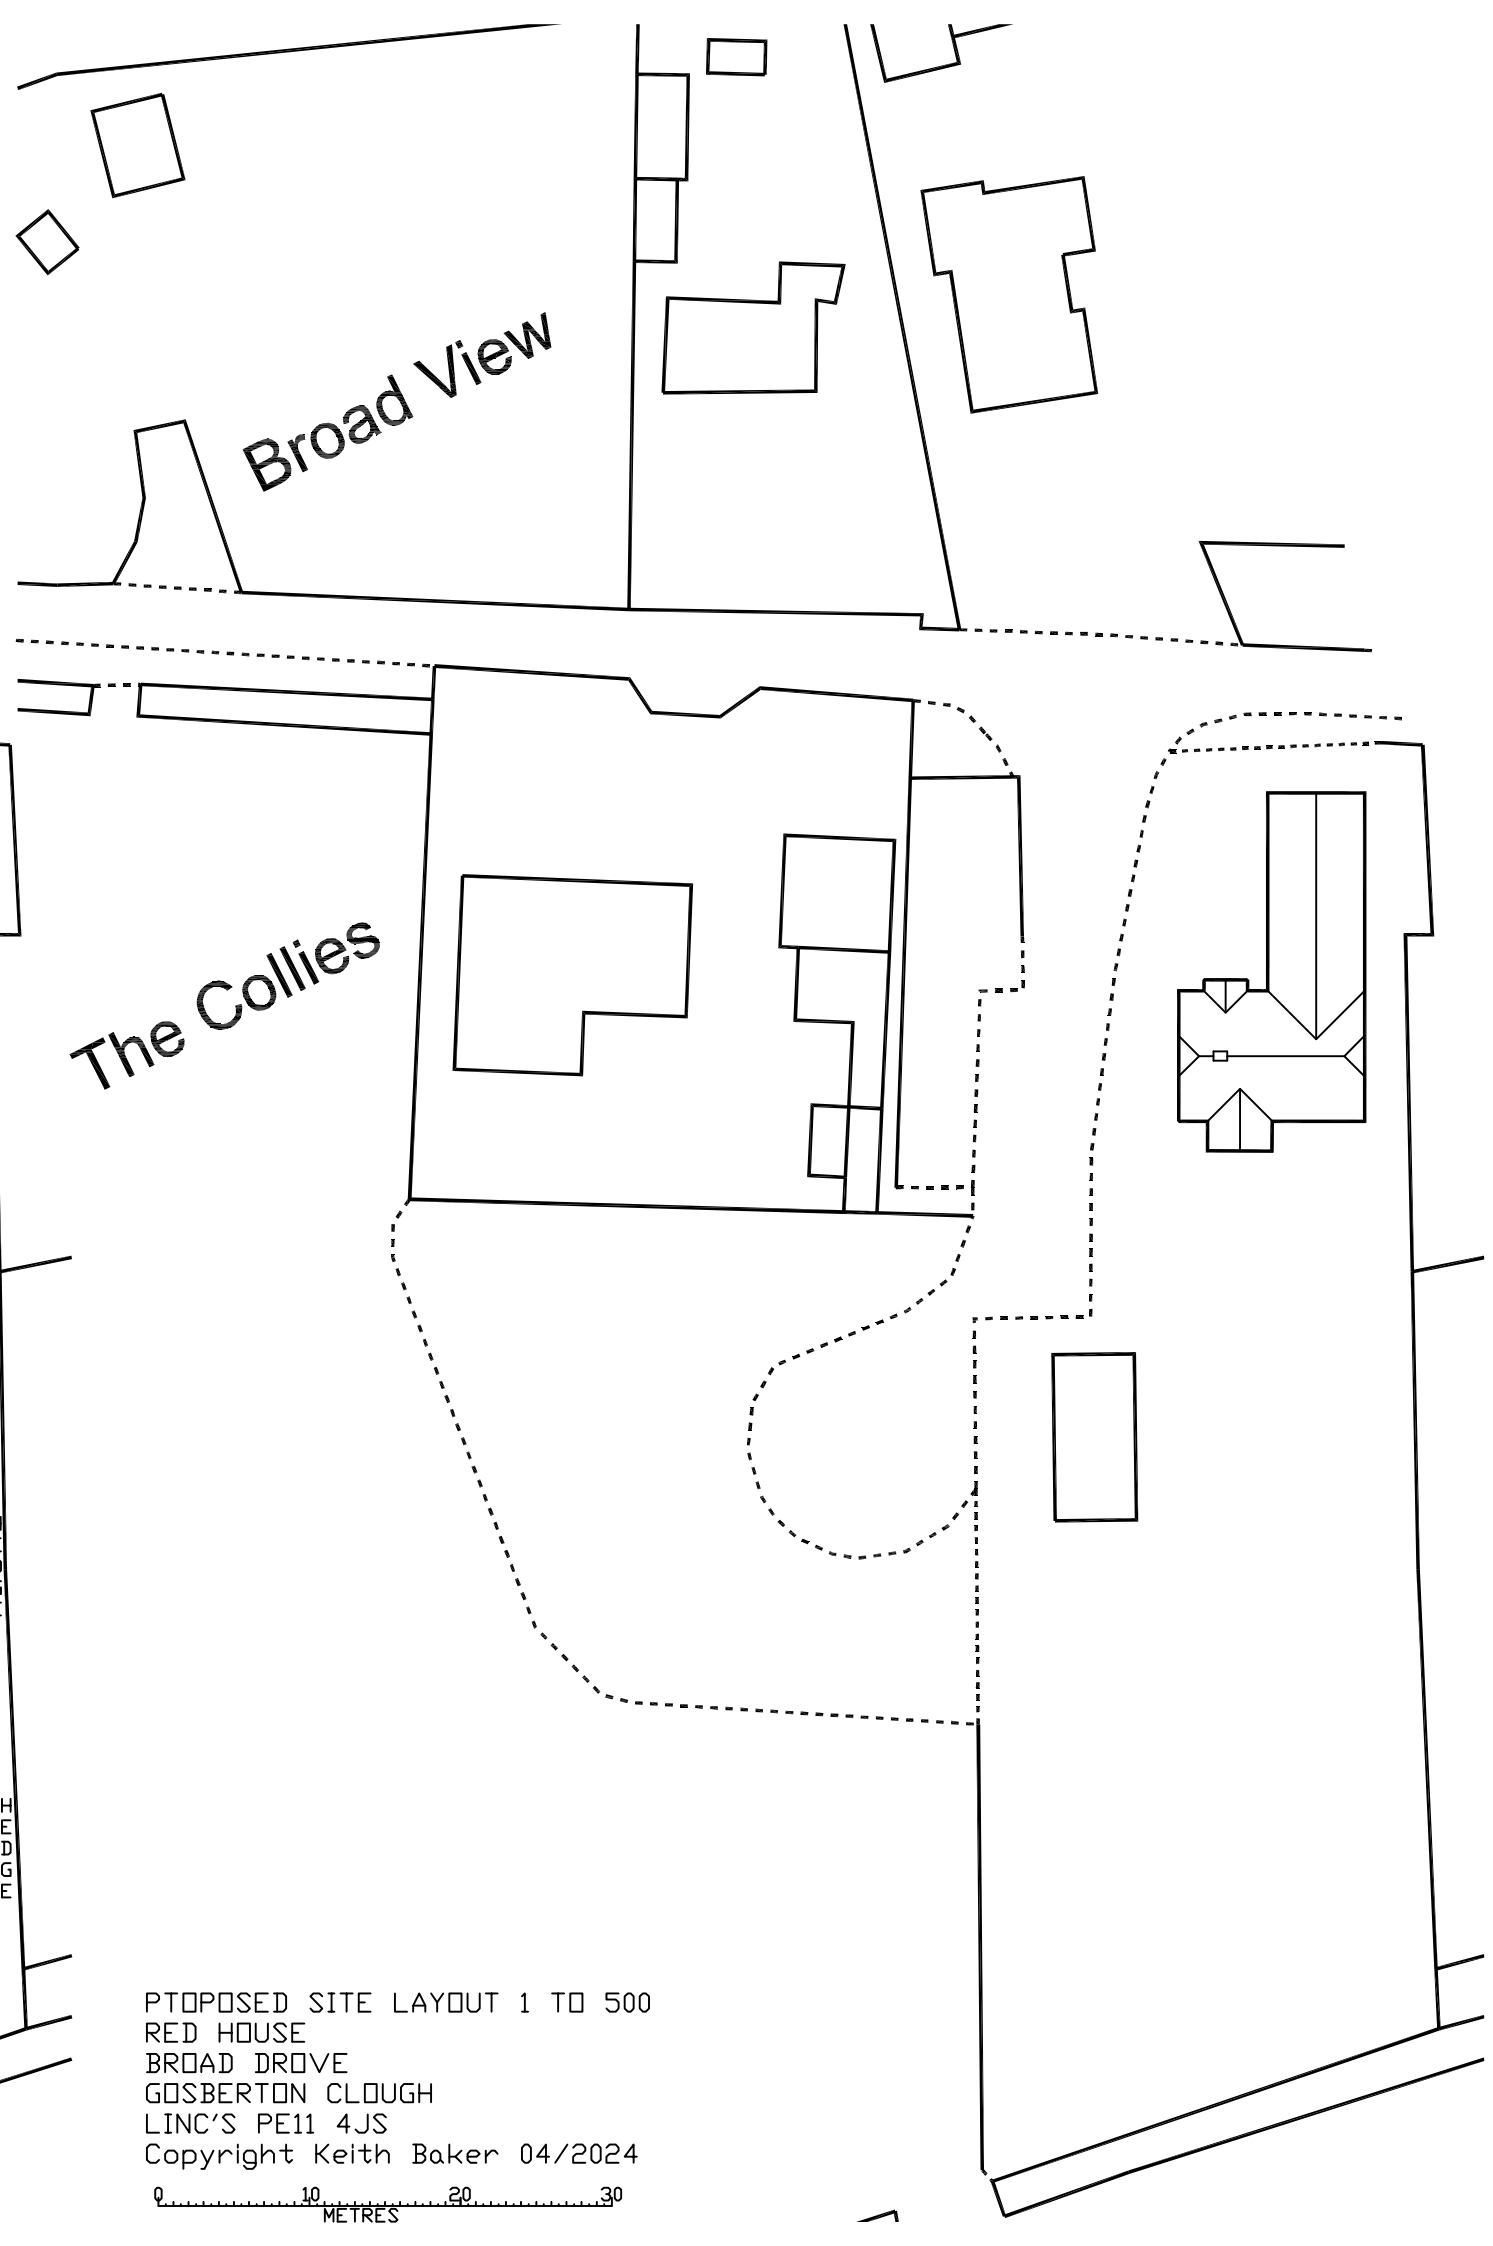

PTOPOSED SITE LAYOUT 1 TO 500
RED HOUSE
BROAD DROVE
GOSBERTON CLOUGH
LINC'S PE11 4JS
Copyright Keith Baker 04/2024