

NOTES:
The level of information in this drawing is in relation to submitting a PLANNING APPLICATION.

The information shown should not be used for any purpose (such as building regulations, costing or construction) unless permission is expressly granted by the client / Crown Barclay Limited.

Responsibility for Party Wall and Rights to Light lay with the client.


ALL dimensions should be checked on site.

This drawing is subject to copyright.


Existing Front (South) Elevation
1:50




Existing Side (East) Elevation
1:50

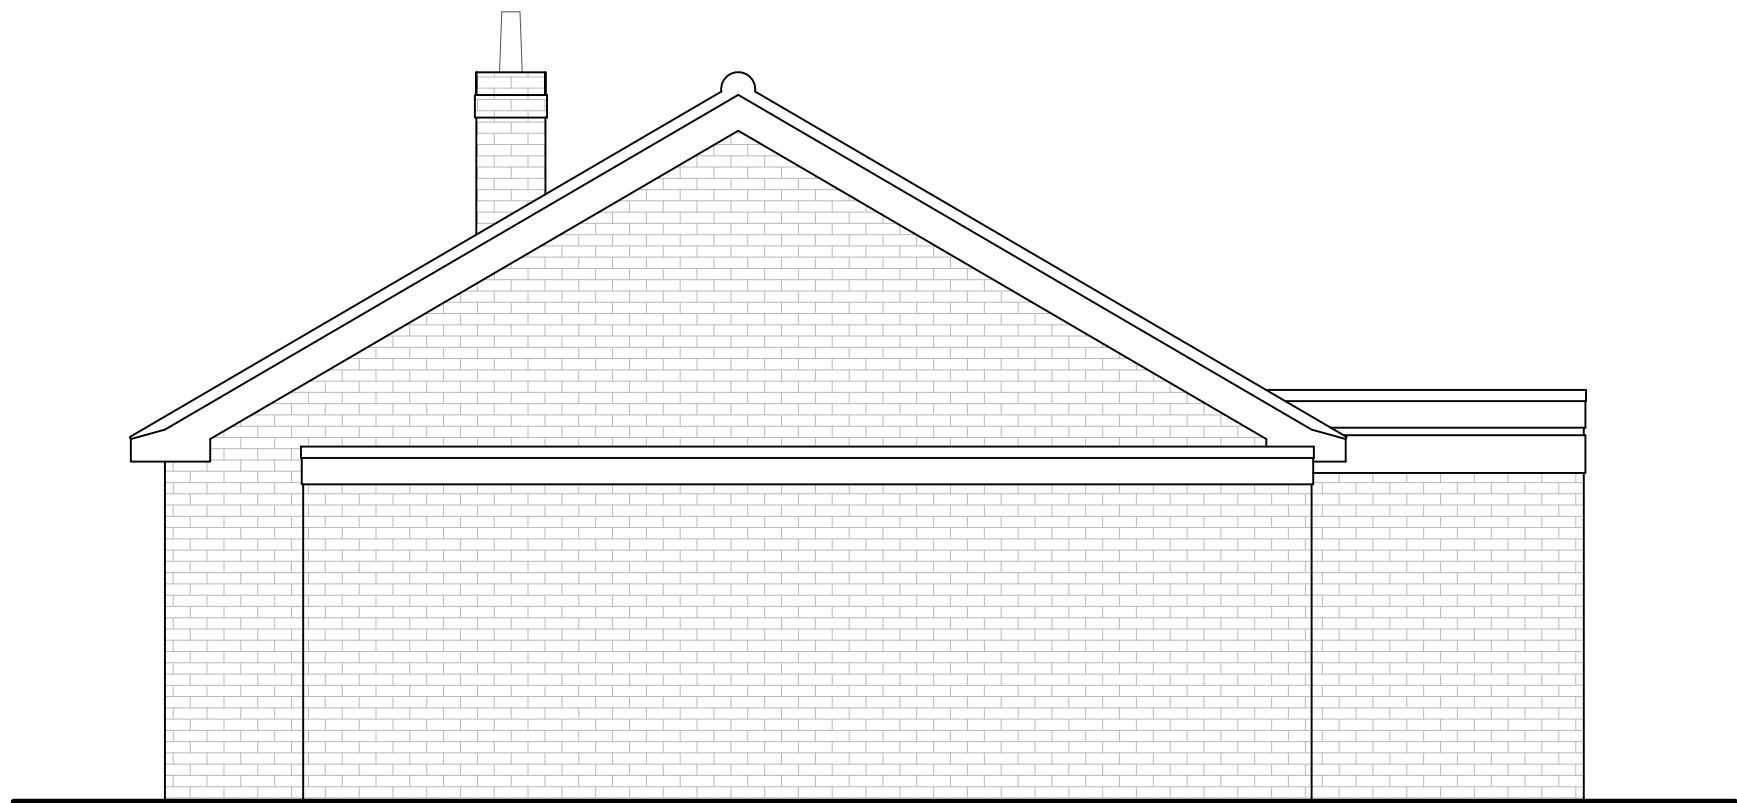

Existing Rear (North) Elevation
1:50

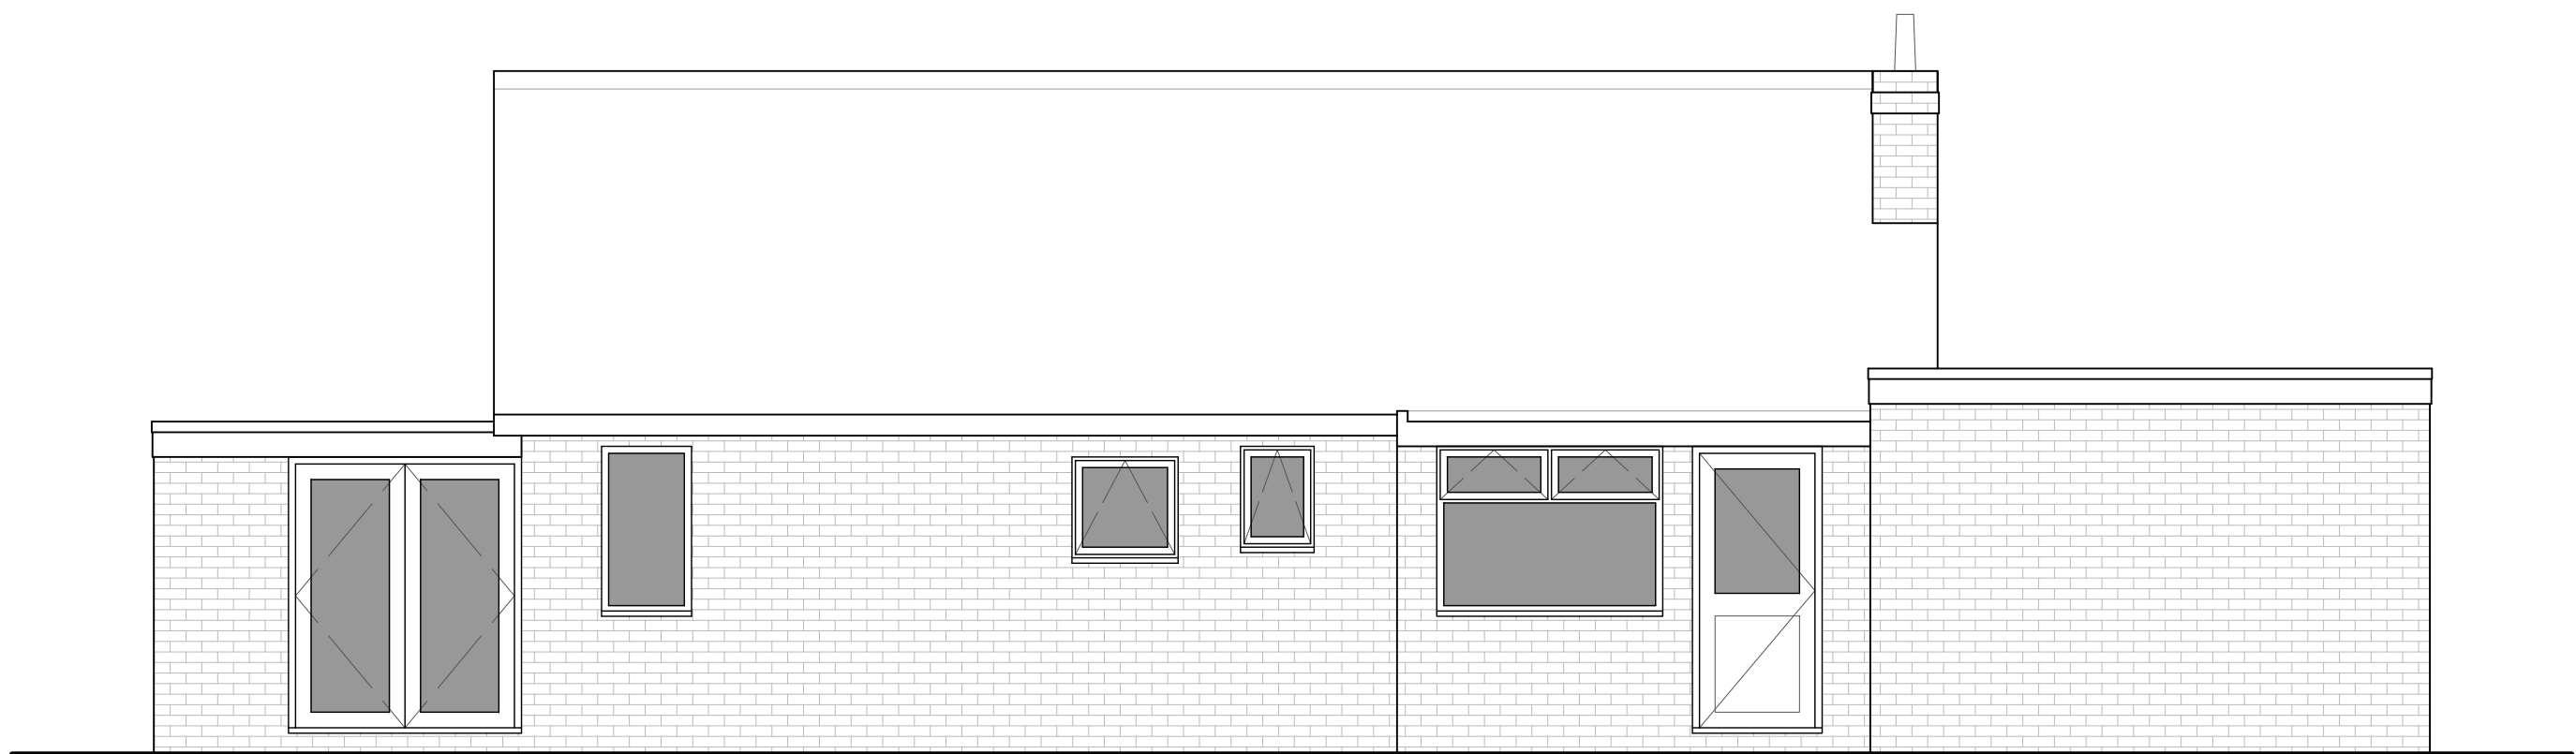

Existing Side (West) Elevation
1:50

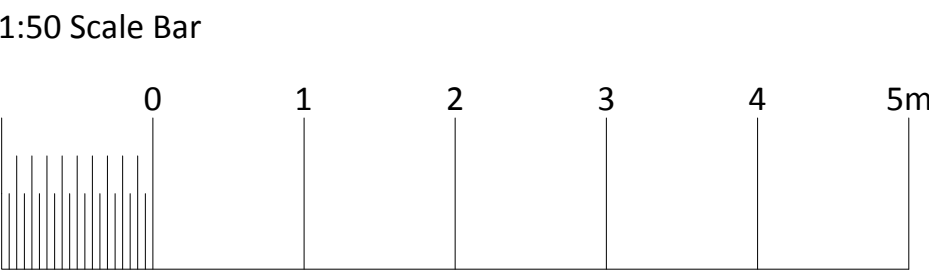

PLANNING

 crownbarclay.co.uk

6 The Park, St. Pegas Road, Peakirk, Peterborough, PE6 7NG
(01733) 253994
info@crownbarclay.co.uk
www.crownbarclay.co.uk

Address: 261 Westhorpe Road, Gosberton,
PE11 4EP

DWG Title: Existing Elevations
DWG No: 2020-174-03_PA

Date: 24-04-2020
Scale: 1:50 @ A1 / 1:100 @ A3