
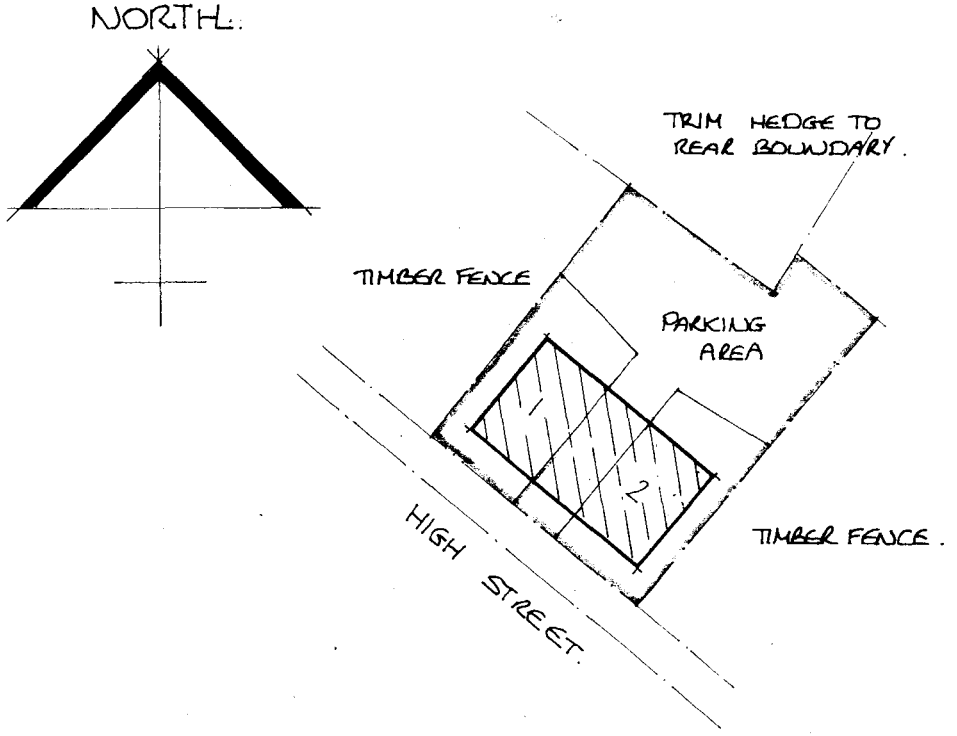


BLOCK PLAN SCALE 1:500.

Development
26 MAR 2003
0400/03

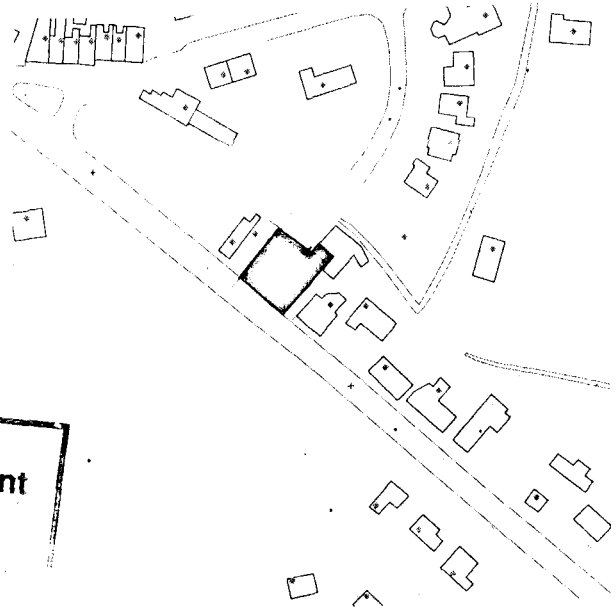


LOCATION PLAN SCALE 1:2500

LOCATION PLAN REPRODUCED FROM THE ORDNANCE SURVEY SOUTH HOLLAND DISTRICT MAP WITH THE PERMISSION OF THE CONTROLLER OF HER MAJESTY'S STATIONERY OFFICE.
CROWN COPYRIGHT RESERVED.
O.S. SHEET N° T.F. 2431 NW.
O.S. LICENCE N°. L.A. 079413

SOUTH HOLLAND DISTRICT COUNCIL
PROPERTY SERVICES
Council Offices, Priory Road
Spalding, Lincolnshire PE11 2XE
Telephone (01775) 761161
Fax (01775) 761048

PROJECT	DATE	SCALE	JOB No
PRODOSED DEVELOPMENT OF 2N° SEMI-DETACHED HOUSES ON LAND ADJACENT TO N°31 HIGH STREET, GOSBERTON.	MARCH 2003	1:500/1:2500	H08 1252 99
	DRAWN	DRAWING No	
	Bmcdfldwd.	3.	

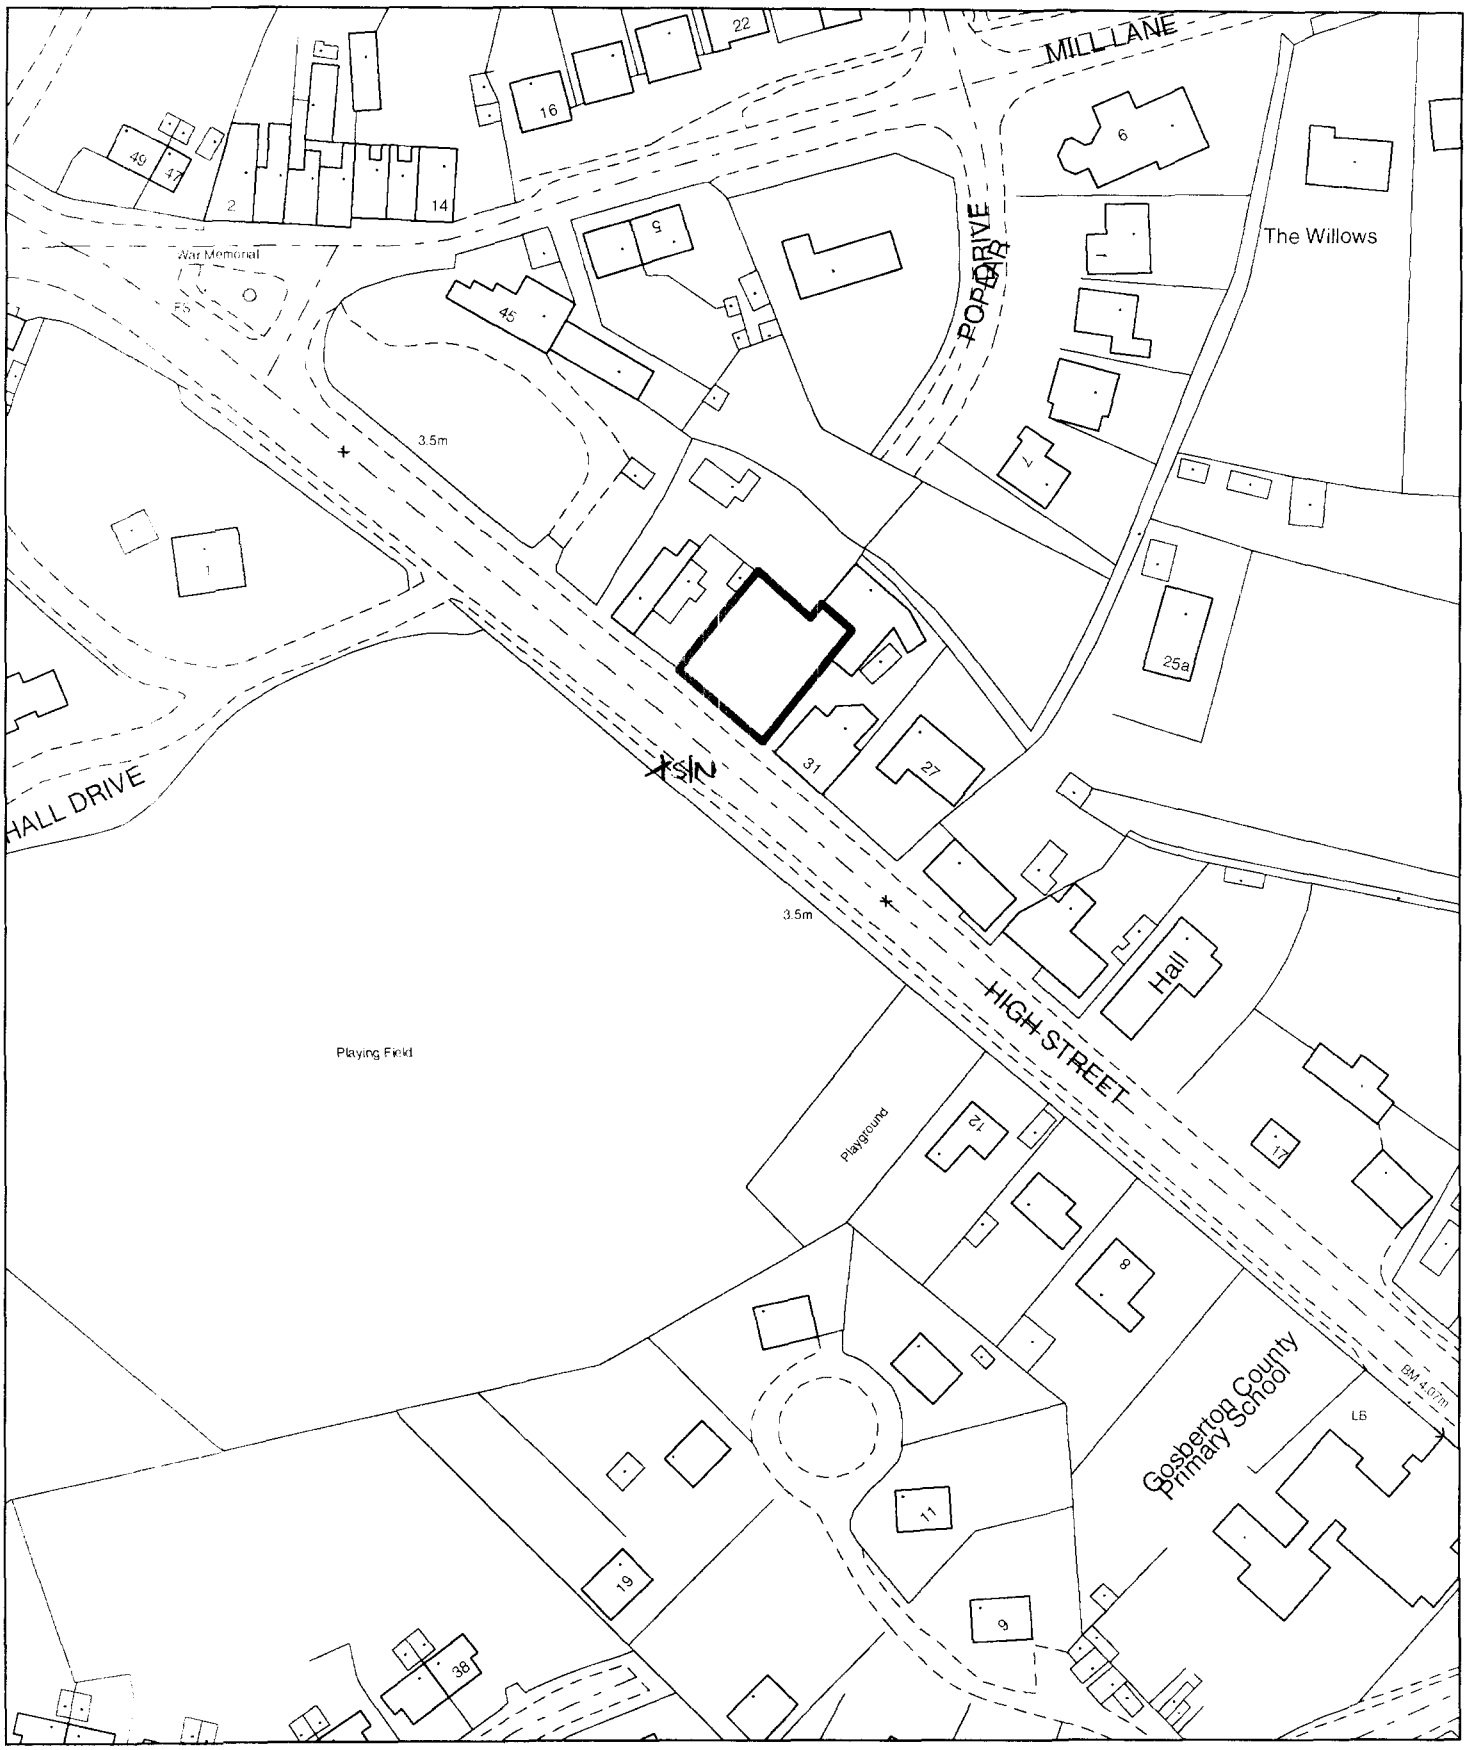

Planning Application Location Plan
Ward Member Notification

H08/0400/03

Scale: 1:1250

Planning and Development

Council Offices, Priory Road, Spalding, Lincolnshire
PE11 2XE

PLEASE DO NOT COPY THIS PLAN
This map is reproduced from Ordnance Survey material with permission of Ordnance Survey on behalf of Her Majesty's Stationery Office (c) Crown copyright. Unauthorised reproduction infringes Crown copyright and may lead to prosecution or civil proceedings. South Holland District Council LA079413 2003