
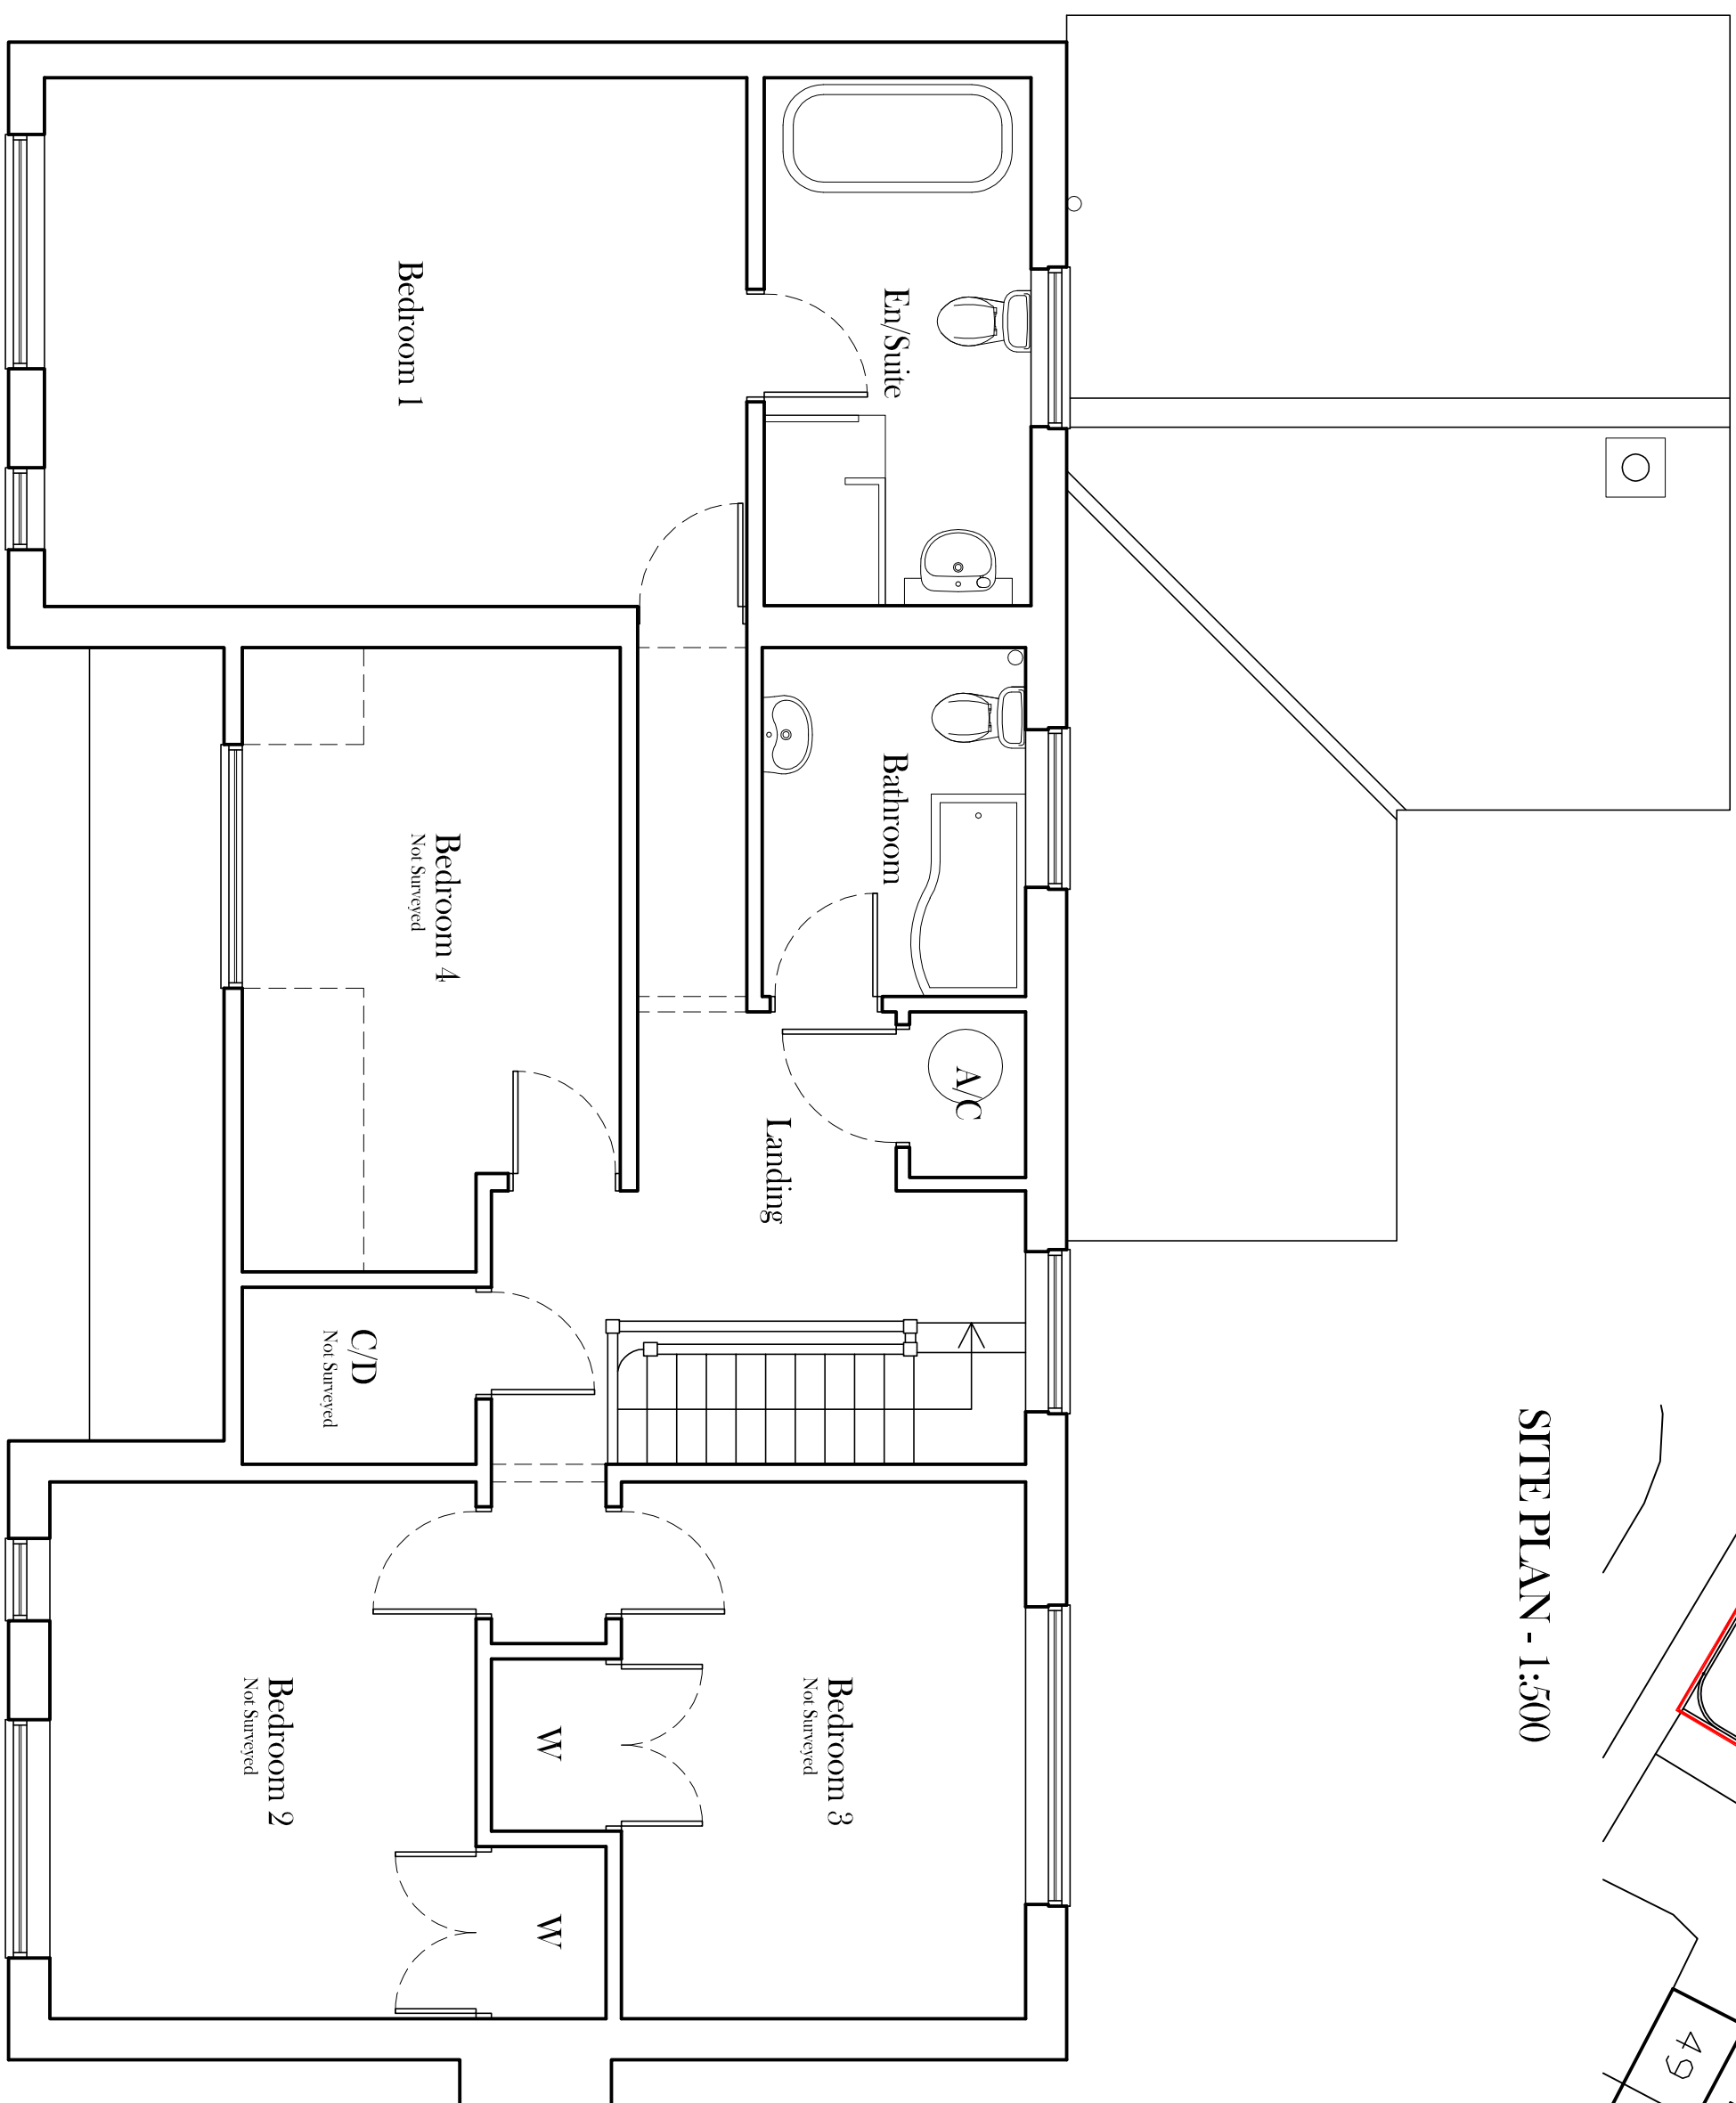
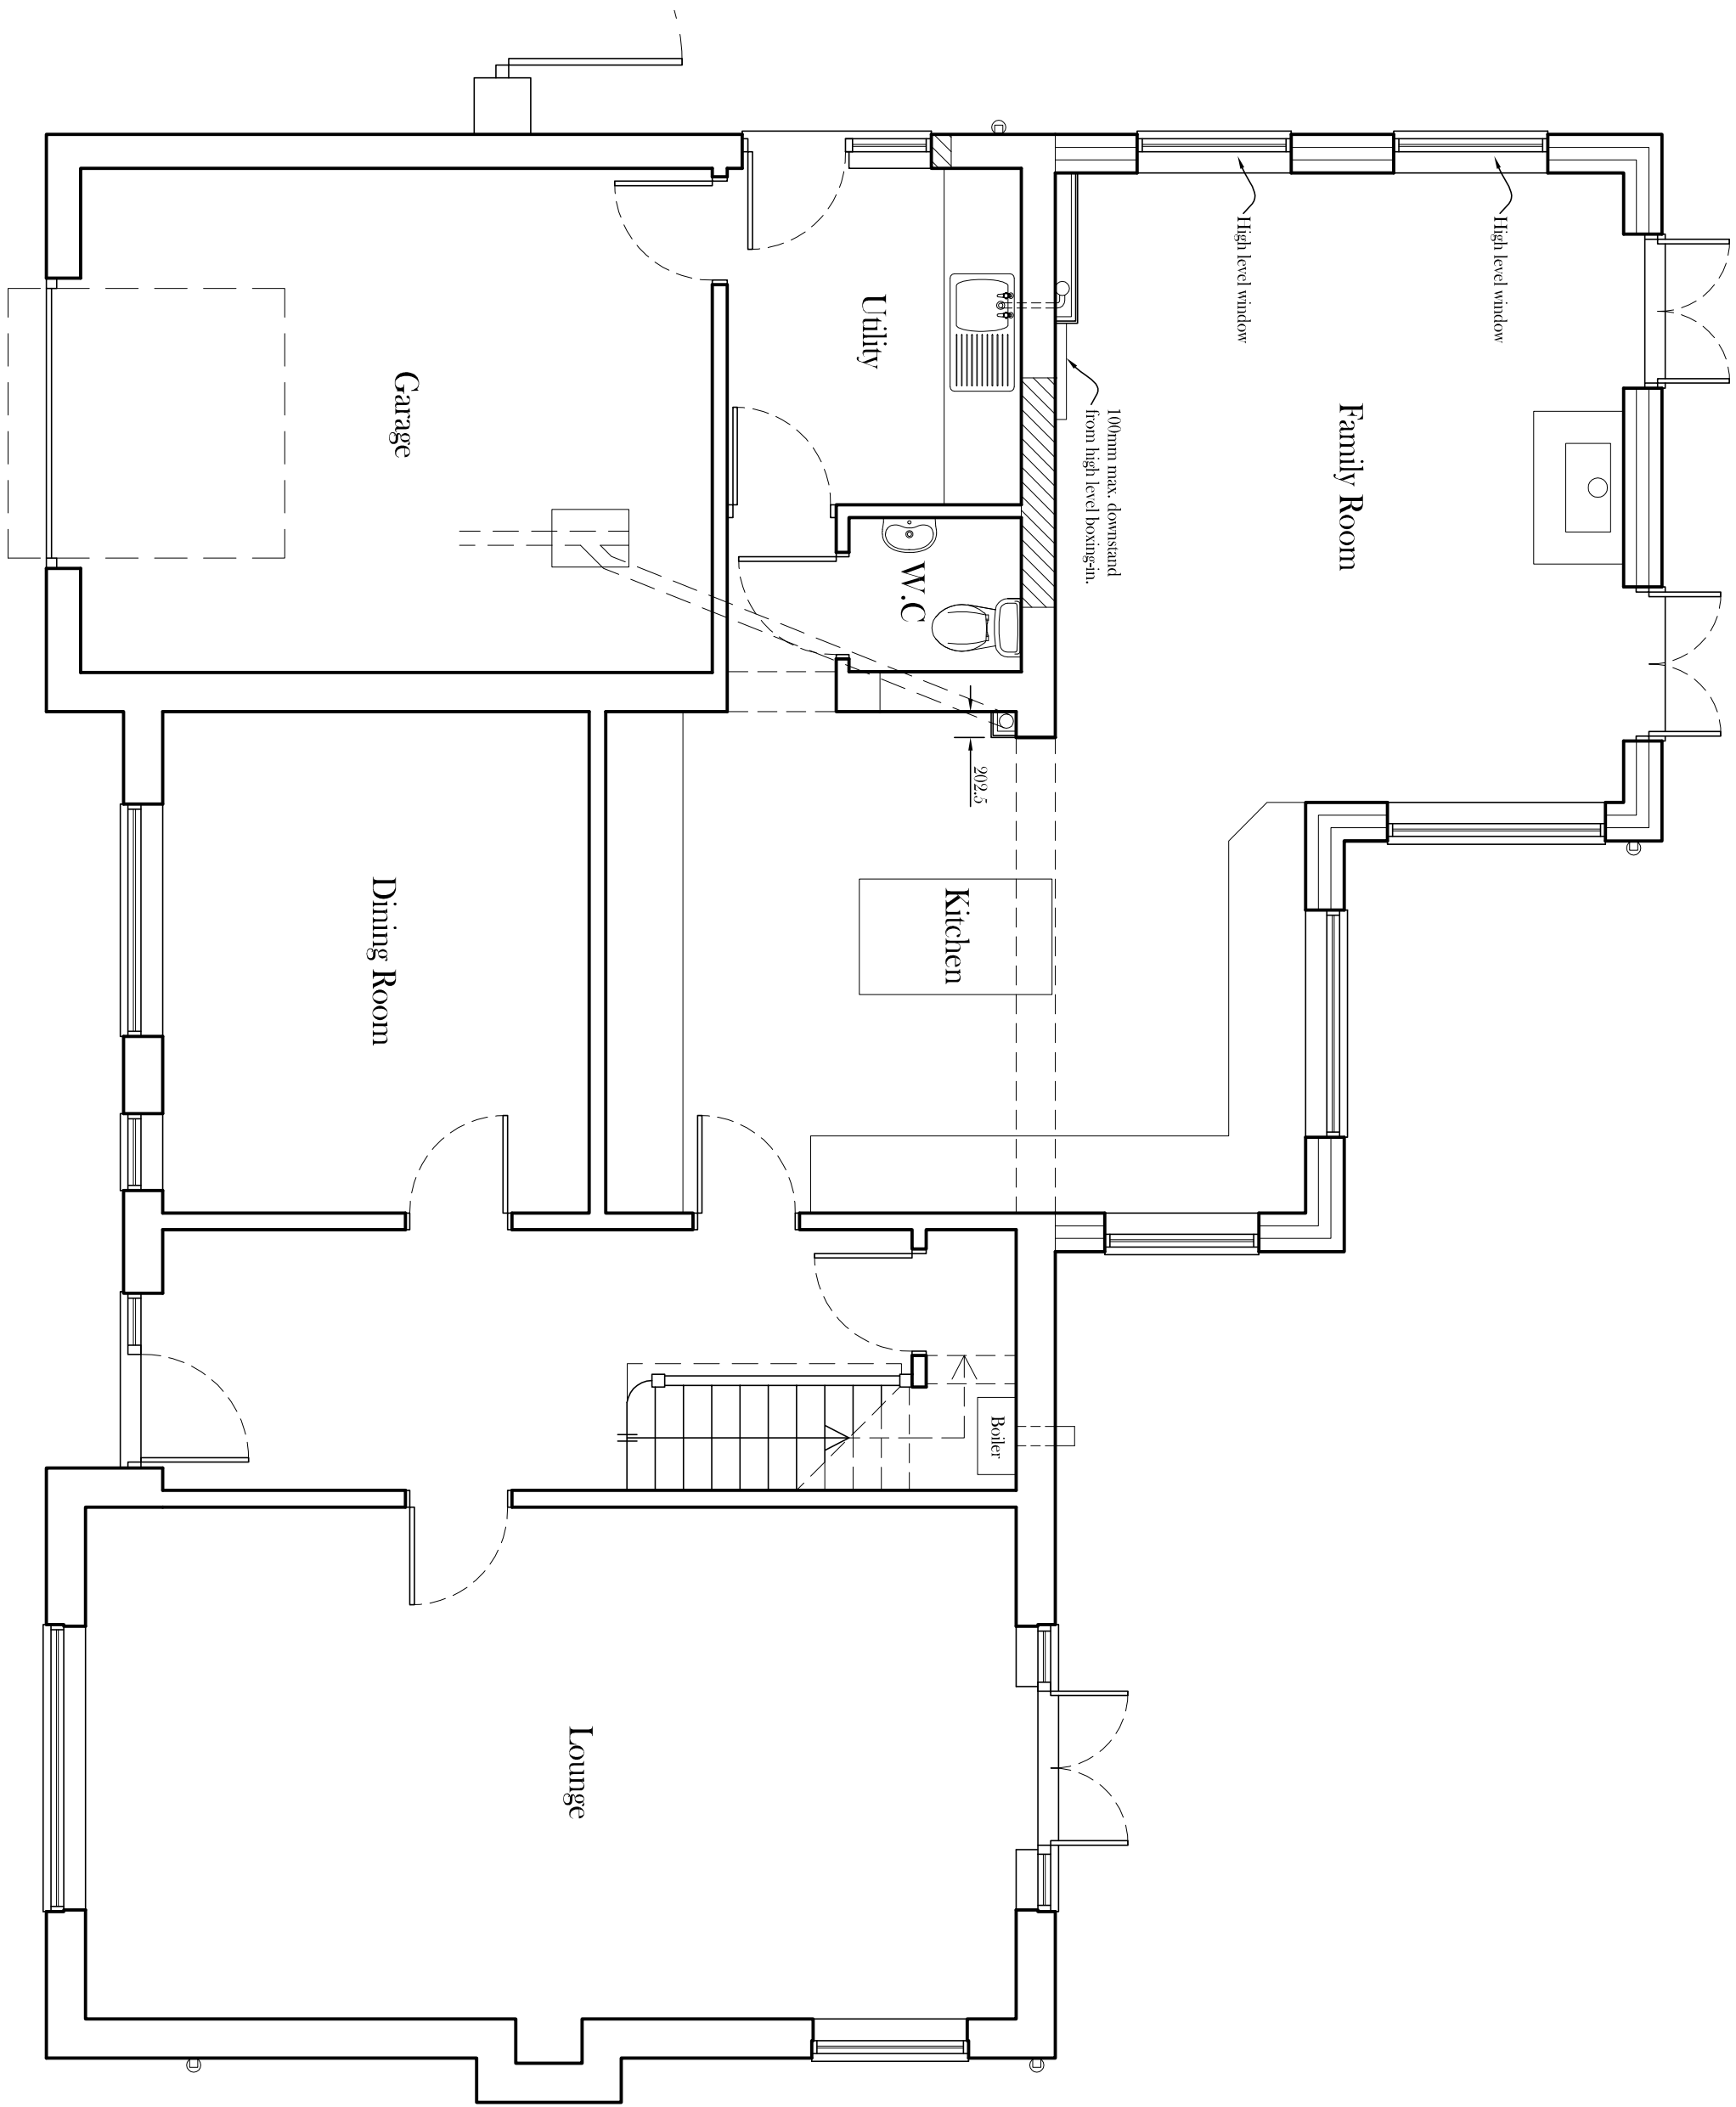


NOTES:
All dimensions to be checked on site and not scaled from this drawing.

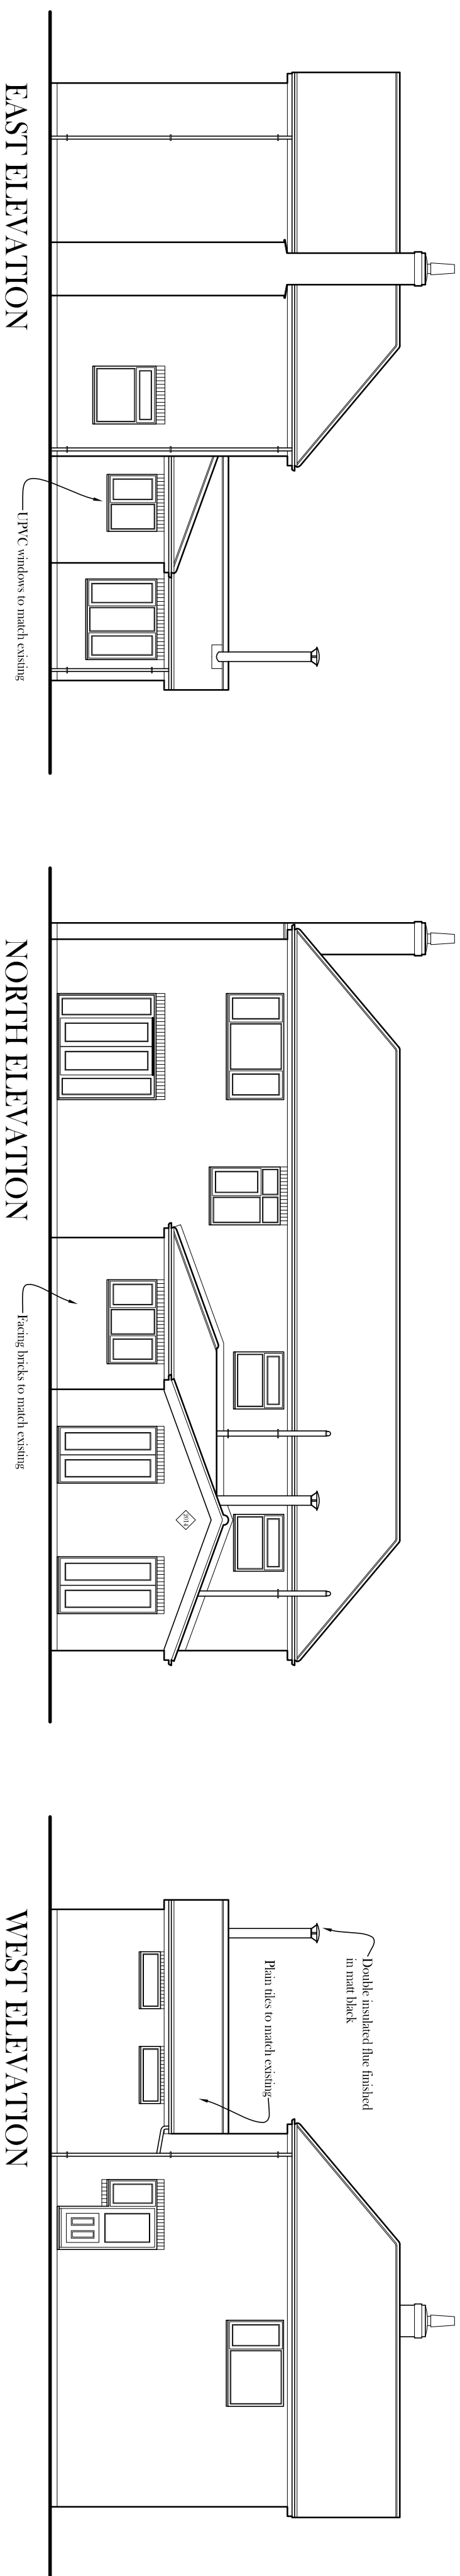

A		
Date		Revisions

Client		Job Title	
MR & MRS S. HOOPER		PROPOSED EXTENSION & ALTERATIONS, AT 33 KIGH STREET, GOSBERTON, SPALDING, PE11 4NW.	
Drawing Title			
PROPOSED PLANS & ELEVATIONS			
Scale	Date	Drawing	
1:50 & 1:100	April 14	R.W.	